
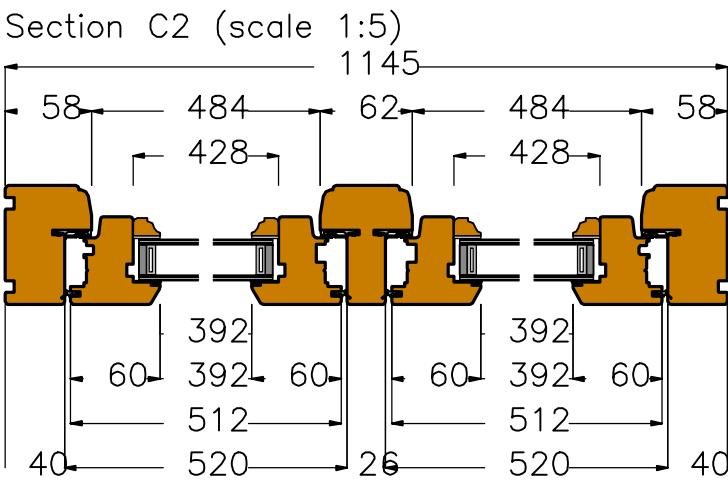
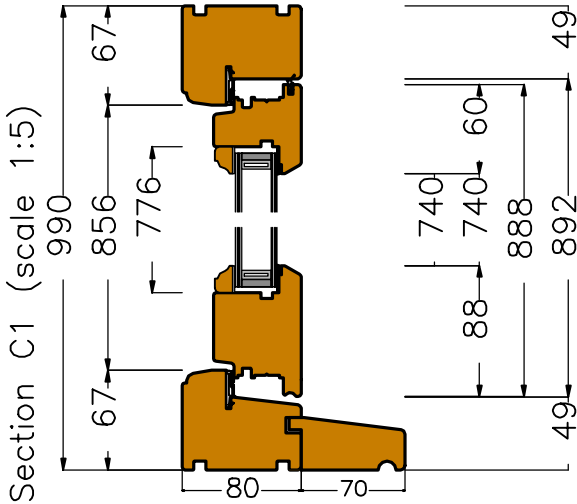


Comments

Customer: Jacob Bell,
Bell & Co Construction Ltd Barn
Conversion
Ref: W5 Bathroom

– Handles supplied & fit by
others

View from outside (scale 1:10)

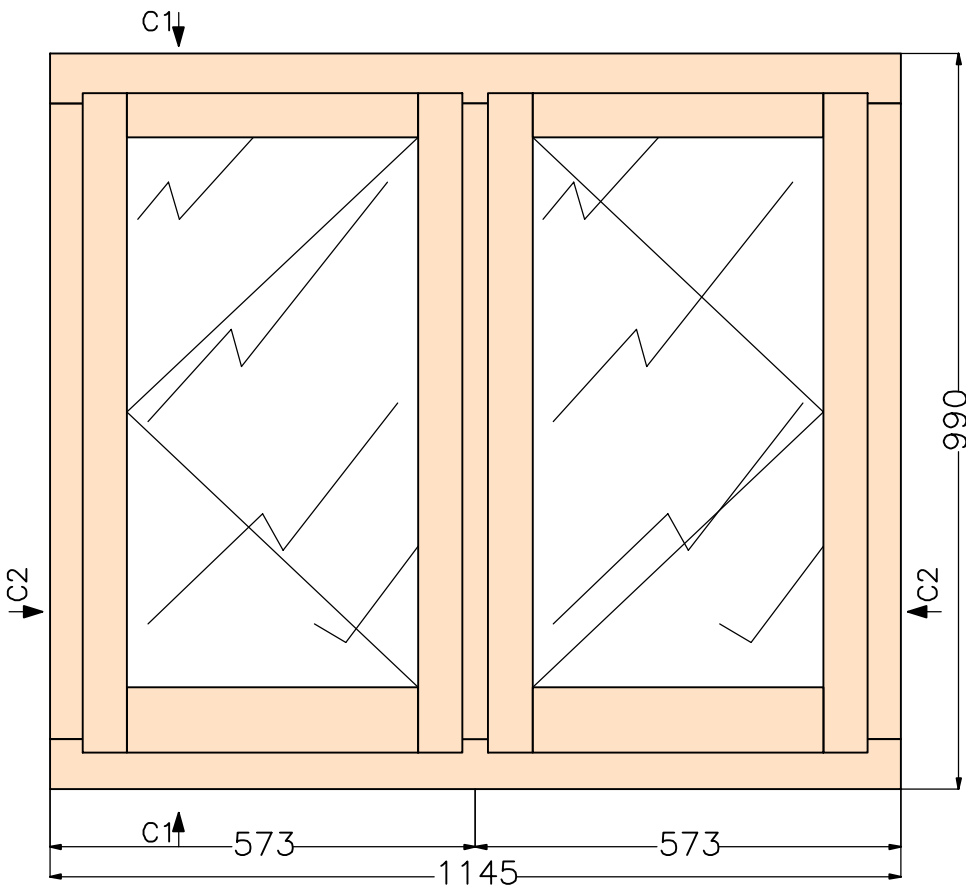

F/Sashes	
F/Ironmo	
Glaze	
P/O/B	

Revisions

B. Hea drip removed

Project - 0-123997

Drawing No	6
Scale	As shown on A3
Drawn by	Victoria Polydore
Date	25.06.2026

**GEORGE
BARNSDALE**
Est. 1884

High Street, Donington, Spalding, Lincs, PE11 4TA
01775 82300
www.georgebarnsdale.co.uk