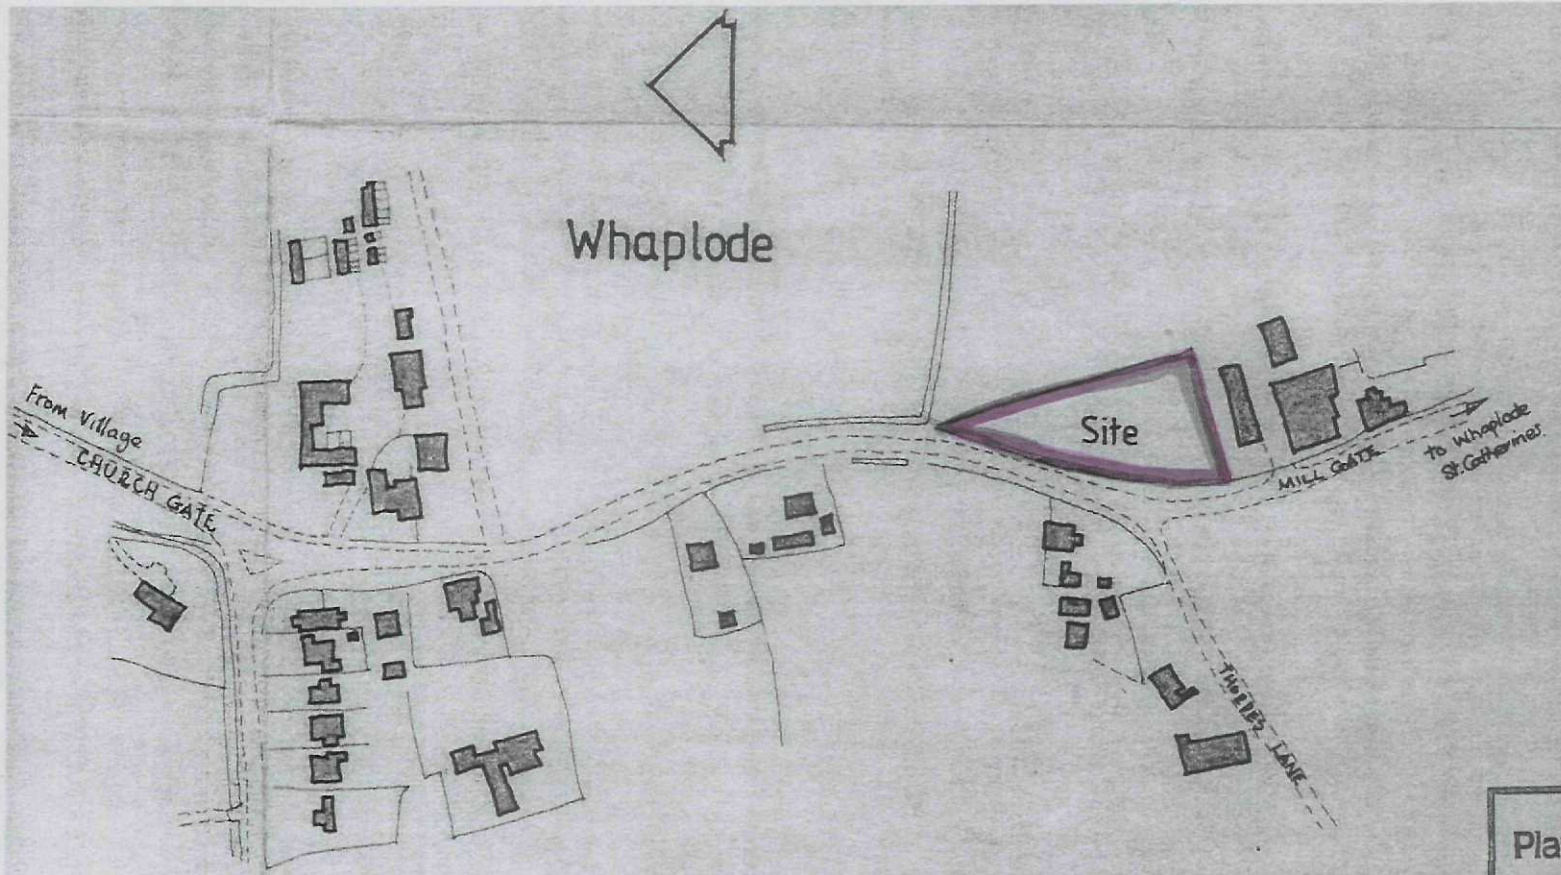


Location Plan 1 2500

SHDC
Planning & Development
07 NOV 2011
Ref: 0863-11

AMENDED PLAN
B23|0004|93 23 FEB 1993

PLODE SPALDING LINC'S Scale: 1:500 1:2500 Date: Dec '92