
architectural/detailing services

RESIDENTIAL COMMERCIAL INDUSTRIAL & AGRICULTURAL
PLANNING & BUILDING REGULATIONS SUBMISSIONS

N

SHDC
PLANNING & DEVELOPMENT
08 NOV 2011
Ref. 0867-11

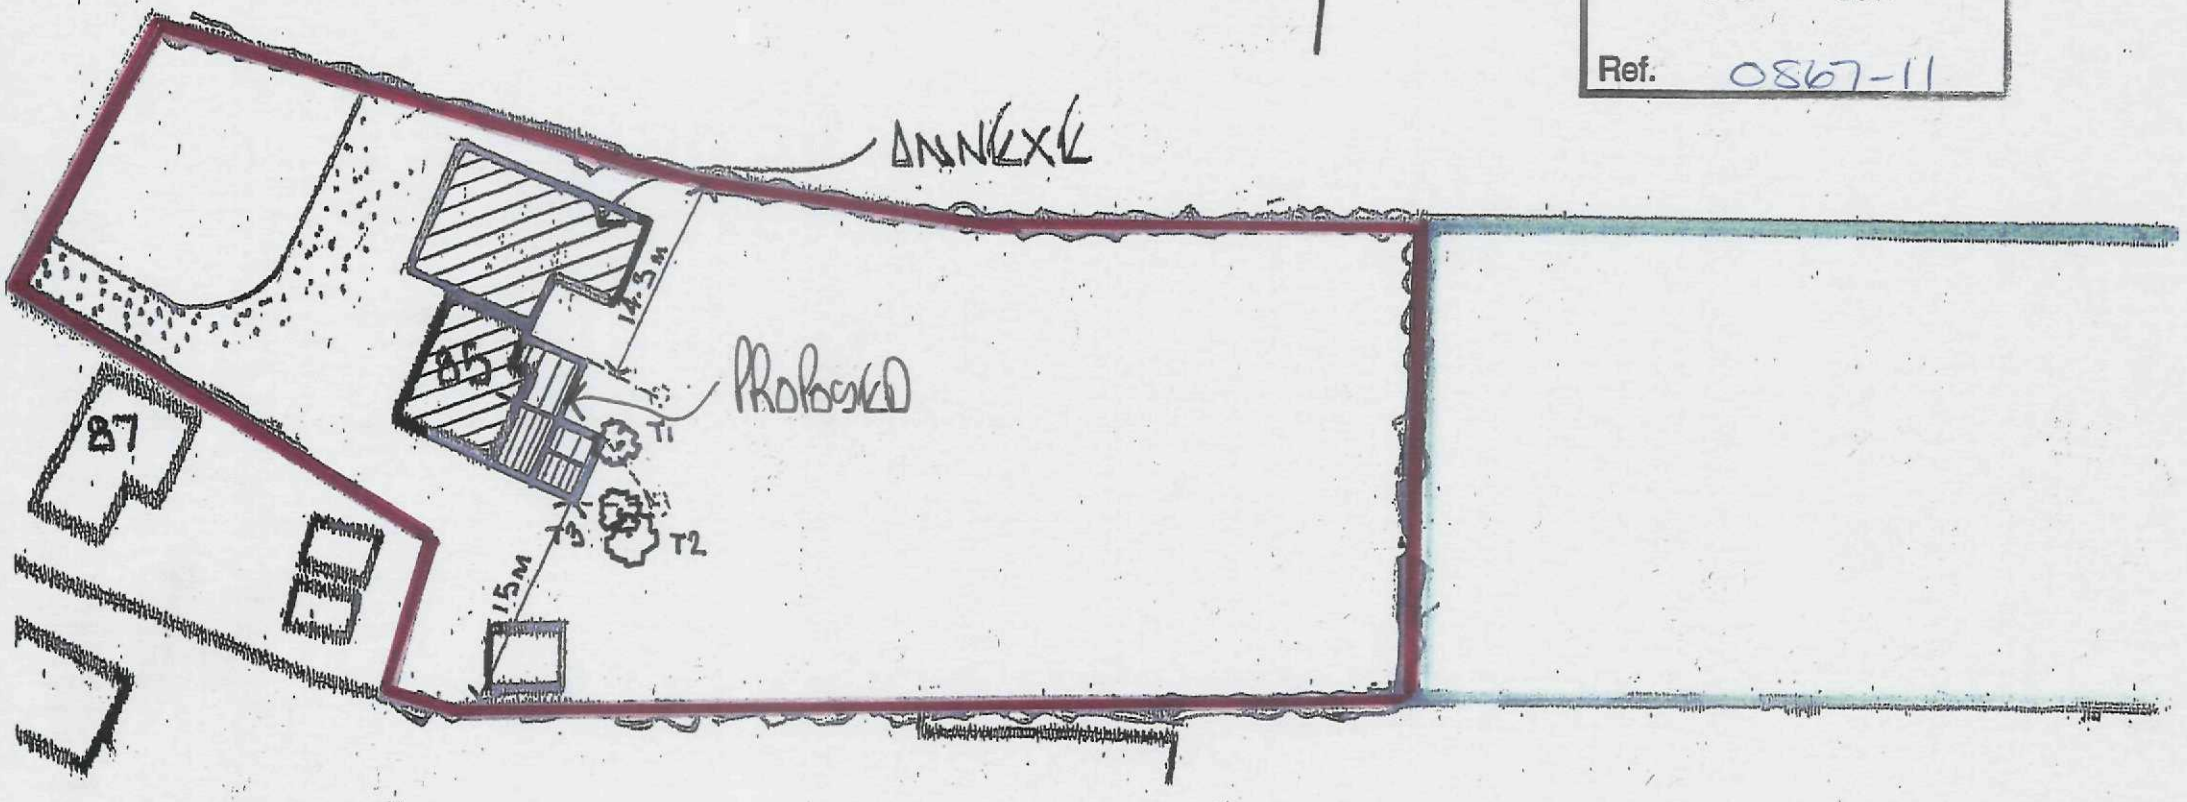

BLOCK PLAN

SCALE 1/500
SITE AREA APPROX. .3 ha
DRWG NO 325/BP1

13 Wimberley Way, Pinchbeck, Spalding, Lincs. PE11 3RX
Tel/Fax: 01775 767650 Mobile: 07957 62716
email: mjw.13@btinternet.com