


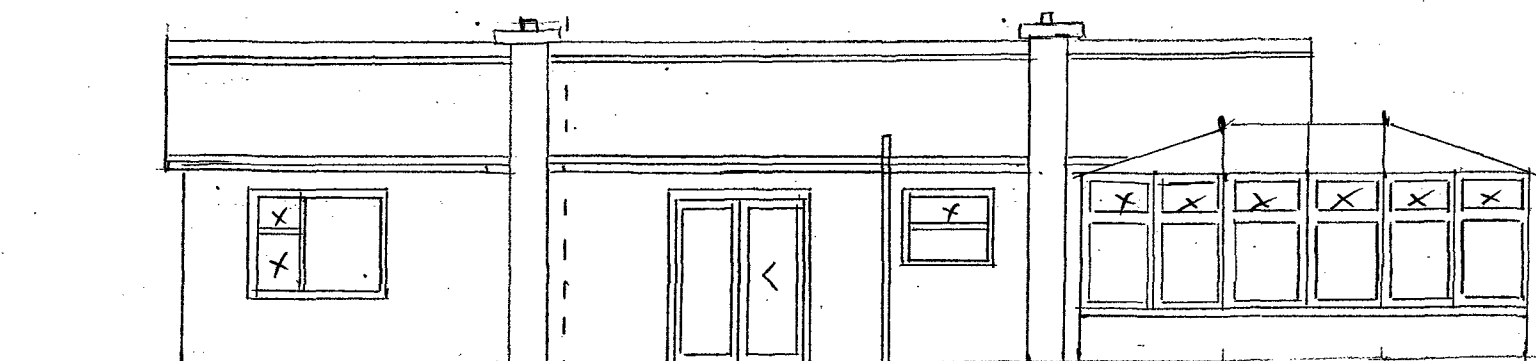


PROPOSED


EXISTING

REPLACE EXISTING WINDOW
WITH SLIDING PATIO DOOR
USING SAME WIDTH APERTURE


SCALE 1:100

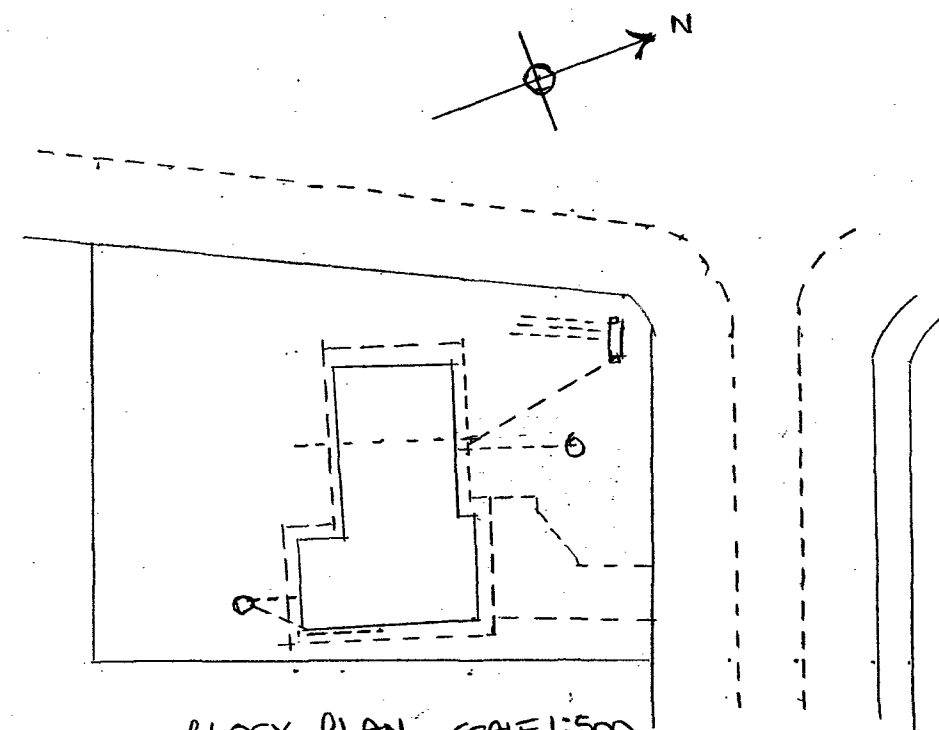

BLOCK PLAN SCALE 1:500

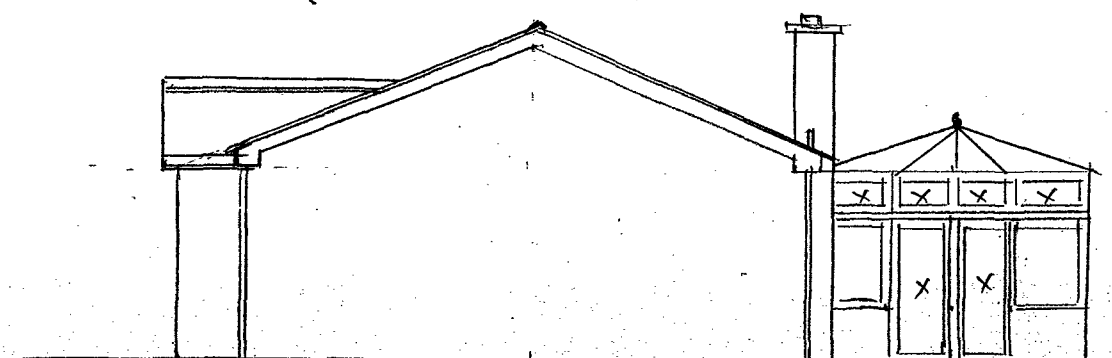

SIDE ELEVATION

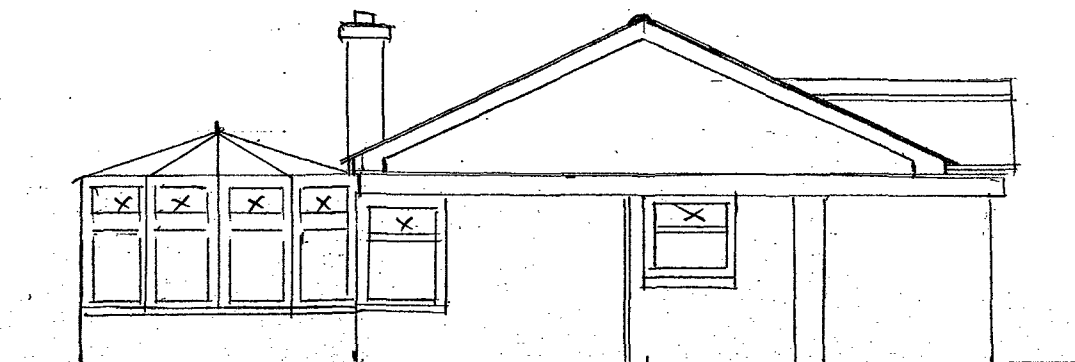

SIDE ELEVATION

