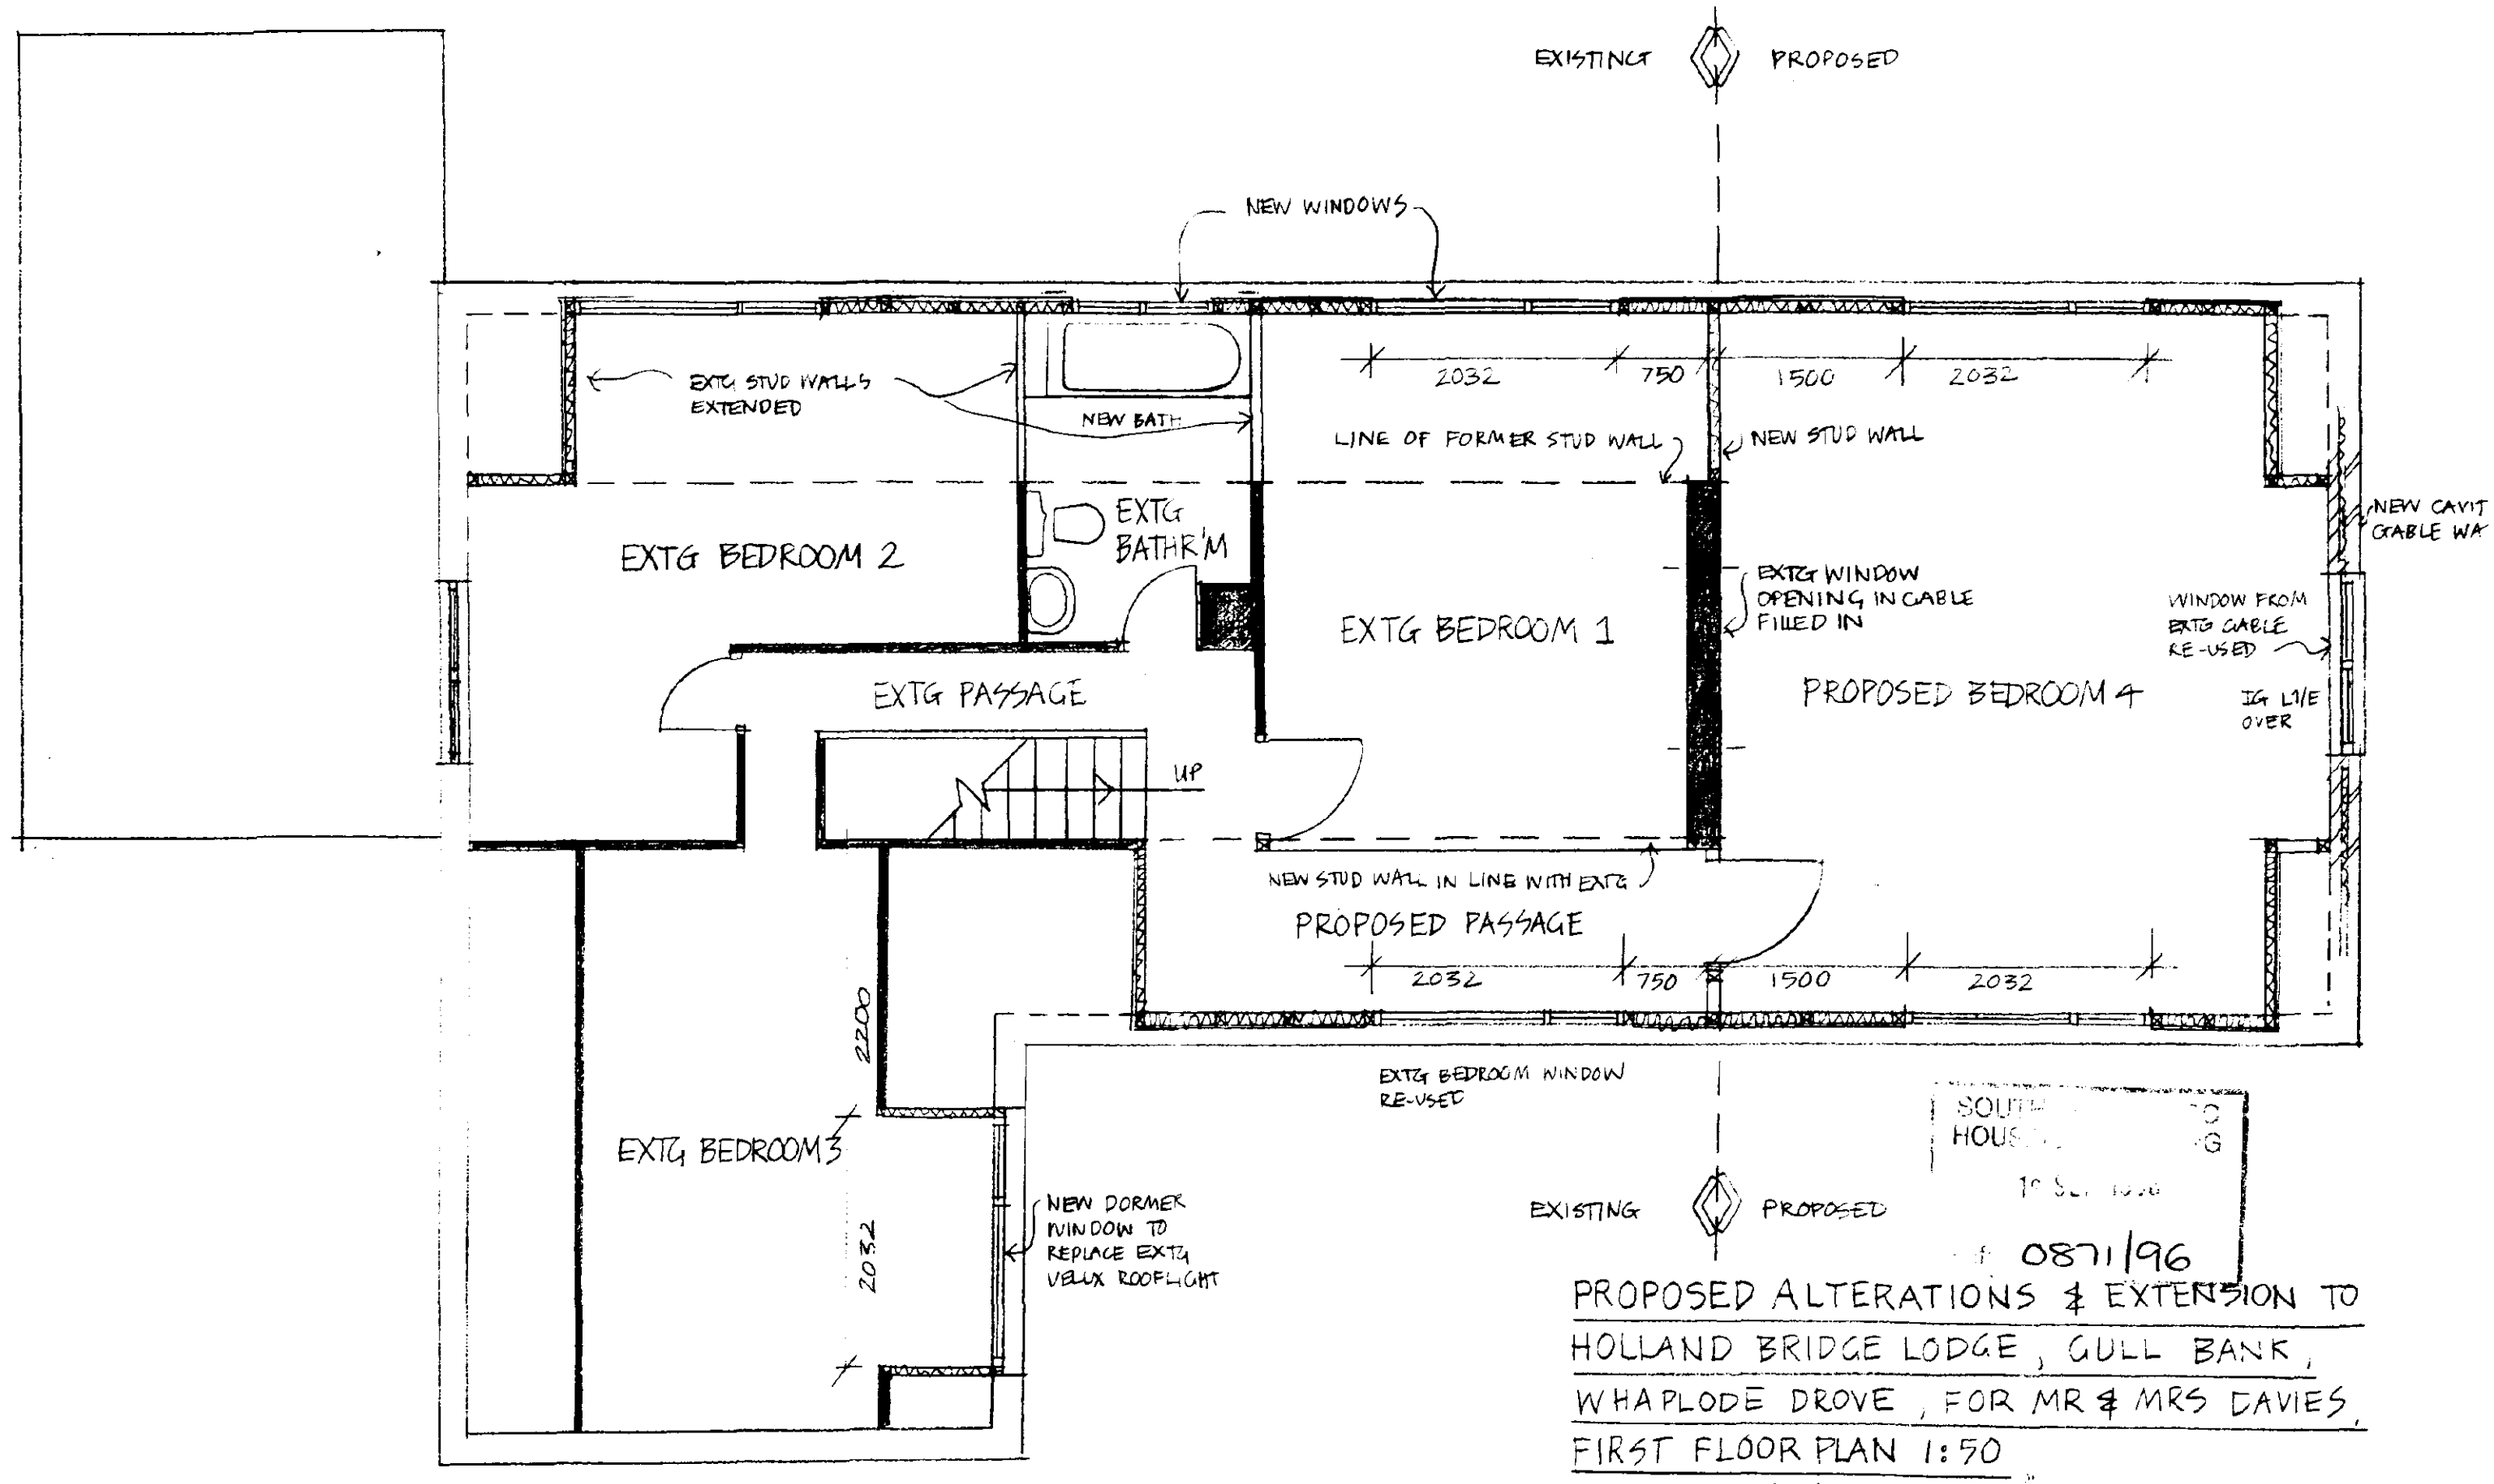


SOUTH … DC
HOUS… DG


1:50 …

0871/96


PROPOSED ALTERATIONS & EXTENSION TO
HOLLAND BRIDGE LODGE, GULL BANK,
WHAPLODE DROVE, FOR MR & MRS DAVIES,
FIRST FLOOR PLAN 1:50
DWG N° 96/6/2
KAREN BRADLEY - ARCHITECT

FIRST FLOOR PLAN


…ERMINED
PLAN

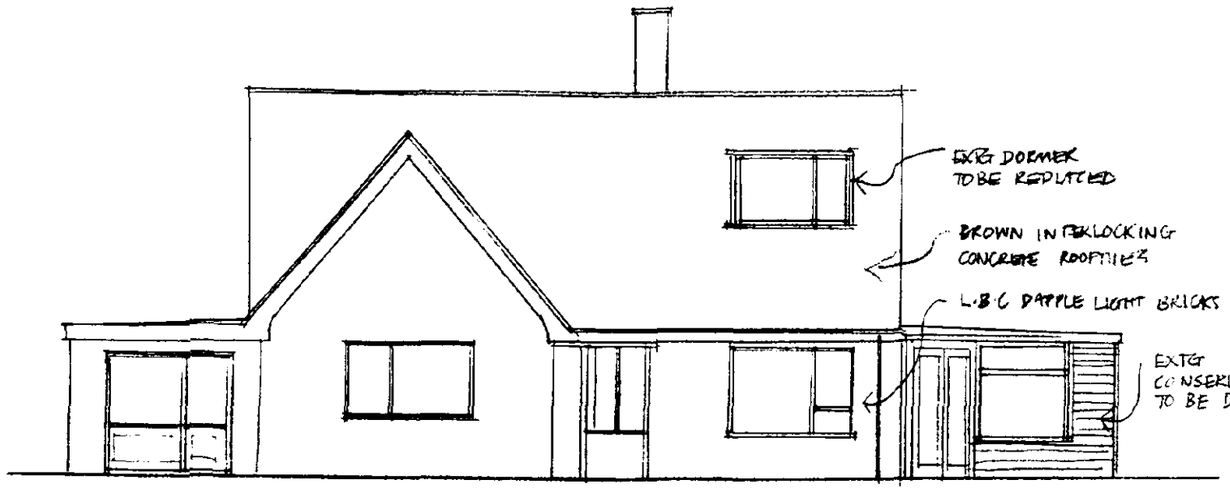


FRONT

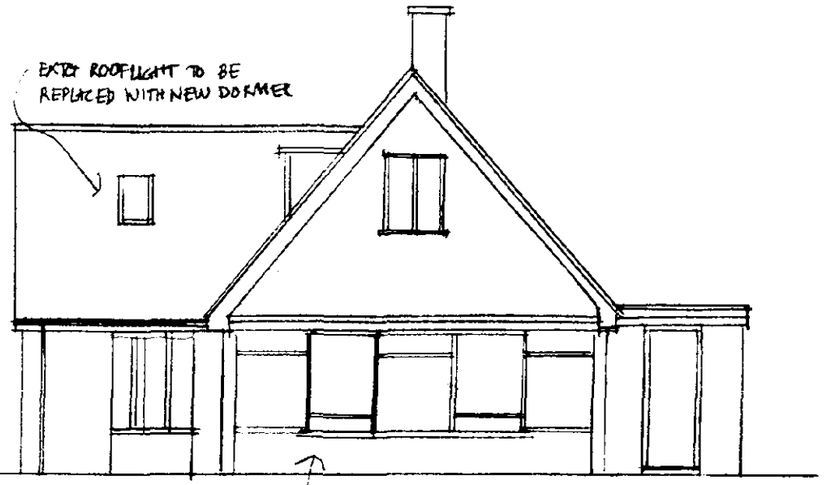

SIDE

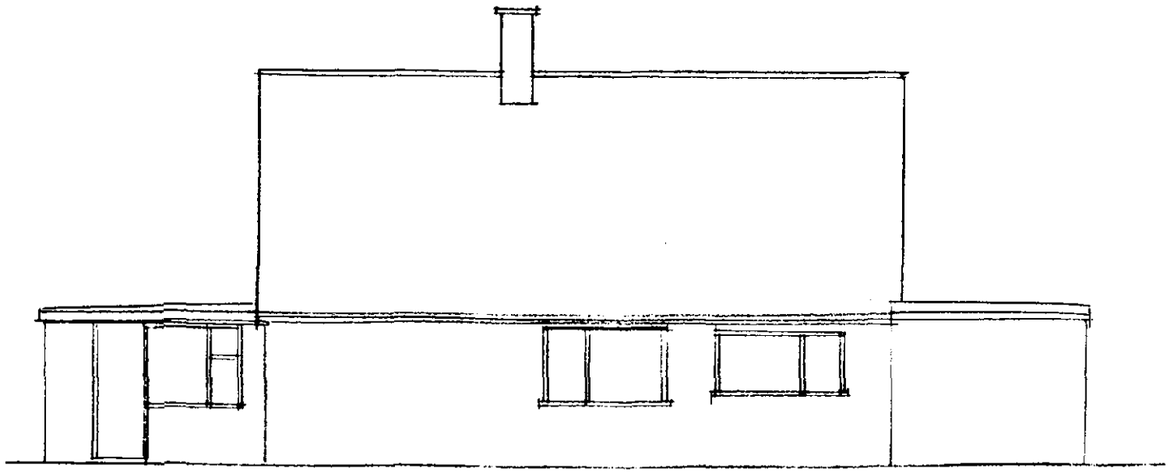

REAR

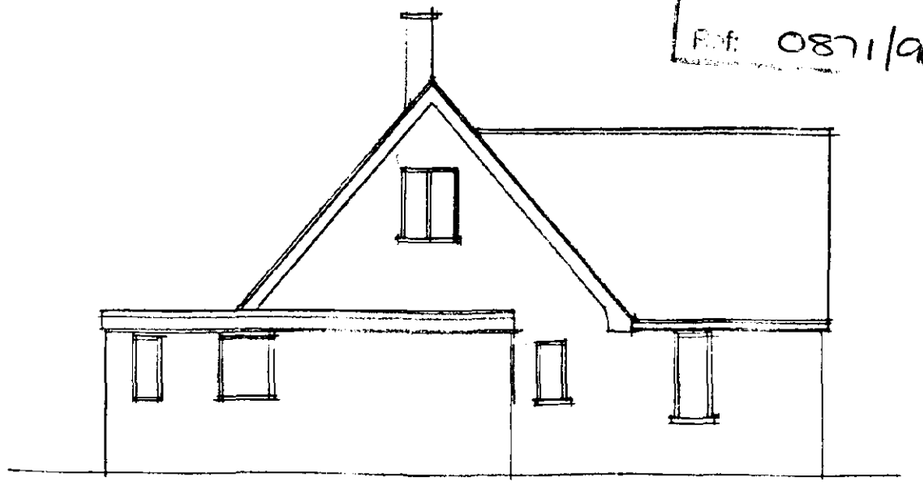

SIDE

PROPOSED ALTERATION & EXTENSION TO
HOLLAND BRIDGE LODGE, GULL BANK, WHAPLODE DROVE
FOR MR & MRS DAVIES
EXISTING ELEVATIONS
DWG N° 96/6/3

SOUTH HOLLAND
HOUSE
1ST SEPTEMBER
Ref: 0871/96