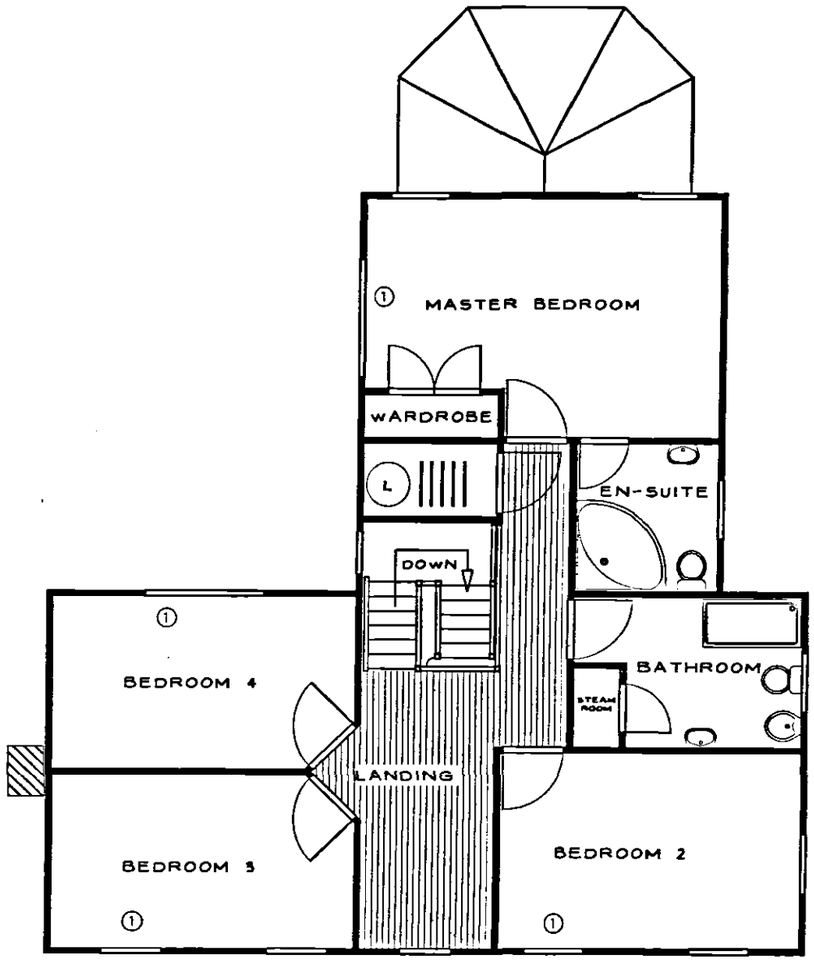


FIRST FLOOR

DETERMINED PLAN

SHDC
Planning & Development
2 8 JUN 2004
Ref: 0673/04

Revisions:

22 JUNE 2004. -SW- (REV B)
AMENDMENTS AS REQUESTED.

Checked by:	Date checked:
***	****

Title:

BRANDHAM B
***

RECTORY

Handing:
LOUNGE LEFT

Client Name:

MR & MRS F ALLEN
LINCS

Drawn By:	Date:
SW	24-MAY-2004
Scale: 1:100	Size: A3
Job No: 04-167	Type: P / Rev: B
Drawing No: 2	

This document is the copyright of Potton Ltd, and is made available on the express condition that it shall not be used in connection with the erection of any building or the production of any components for such a building unless the building to be erected or the components are supplied by Potton Ltd.

© Potton Ltd.
(Formerly Potton Timber Engineering Co.Ltd)

potton
Potton Limited
Wyboston Lakes, Great North Road
Beds MK44 3BA
Tel No (01480) 401401
Fax No (01480) 401444
Web site: www.potton.co.uk