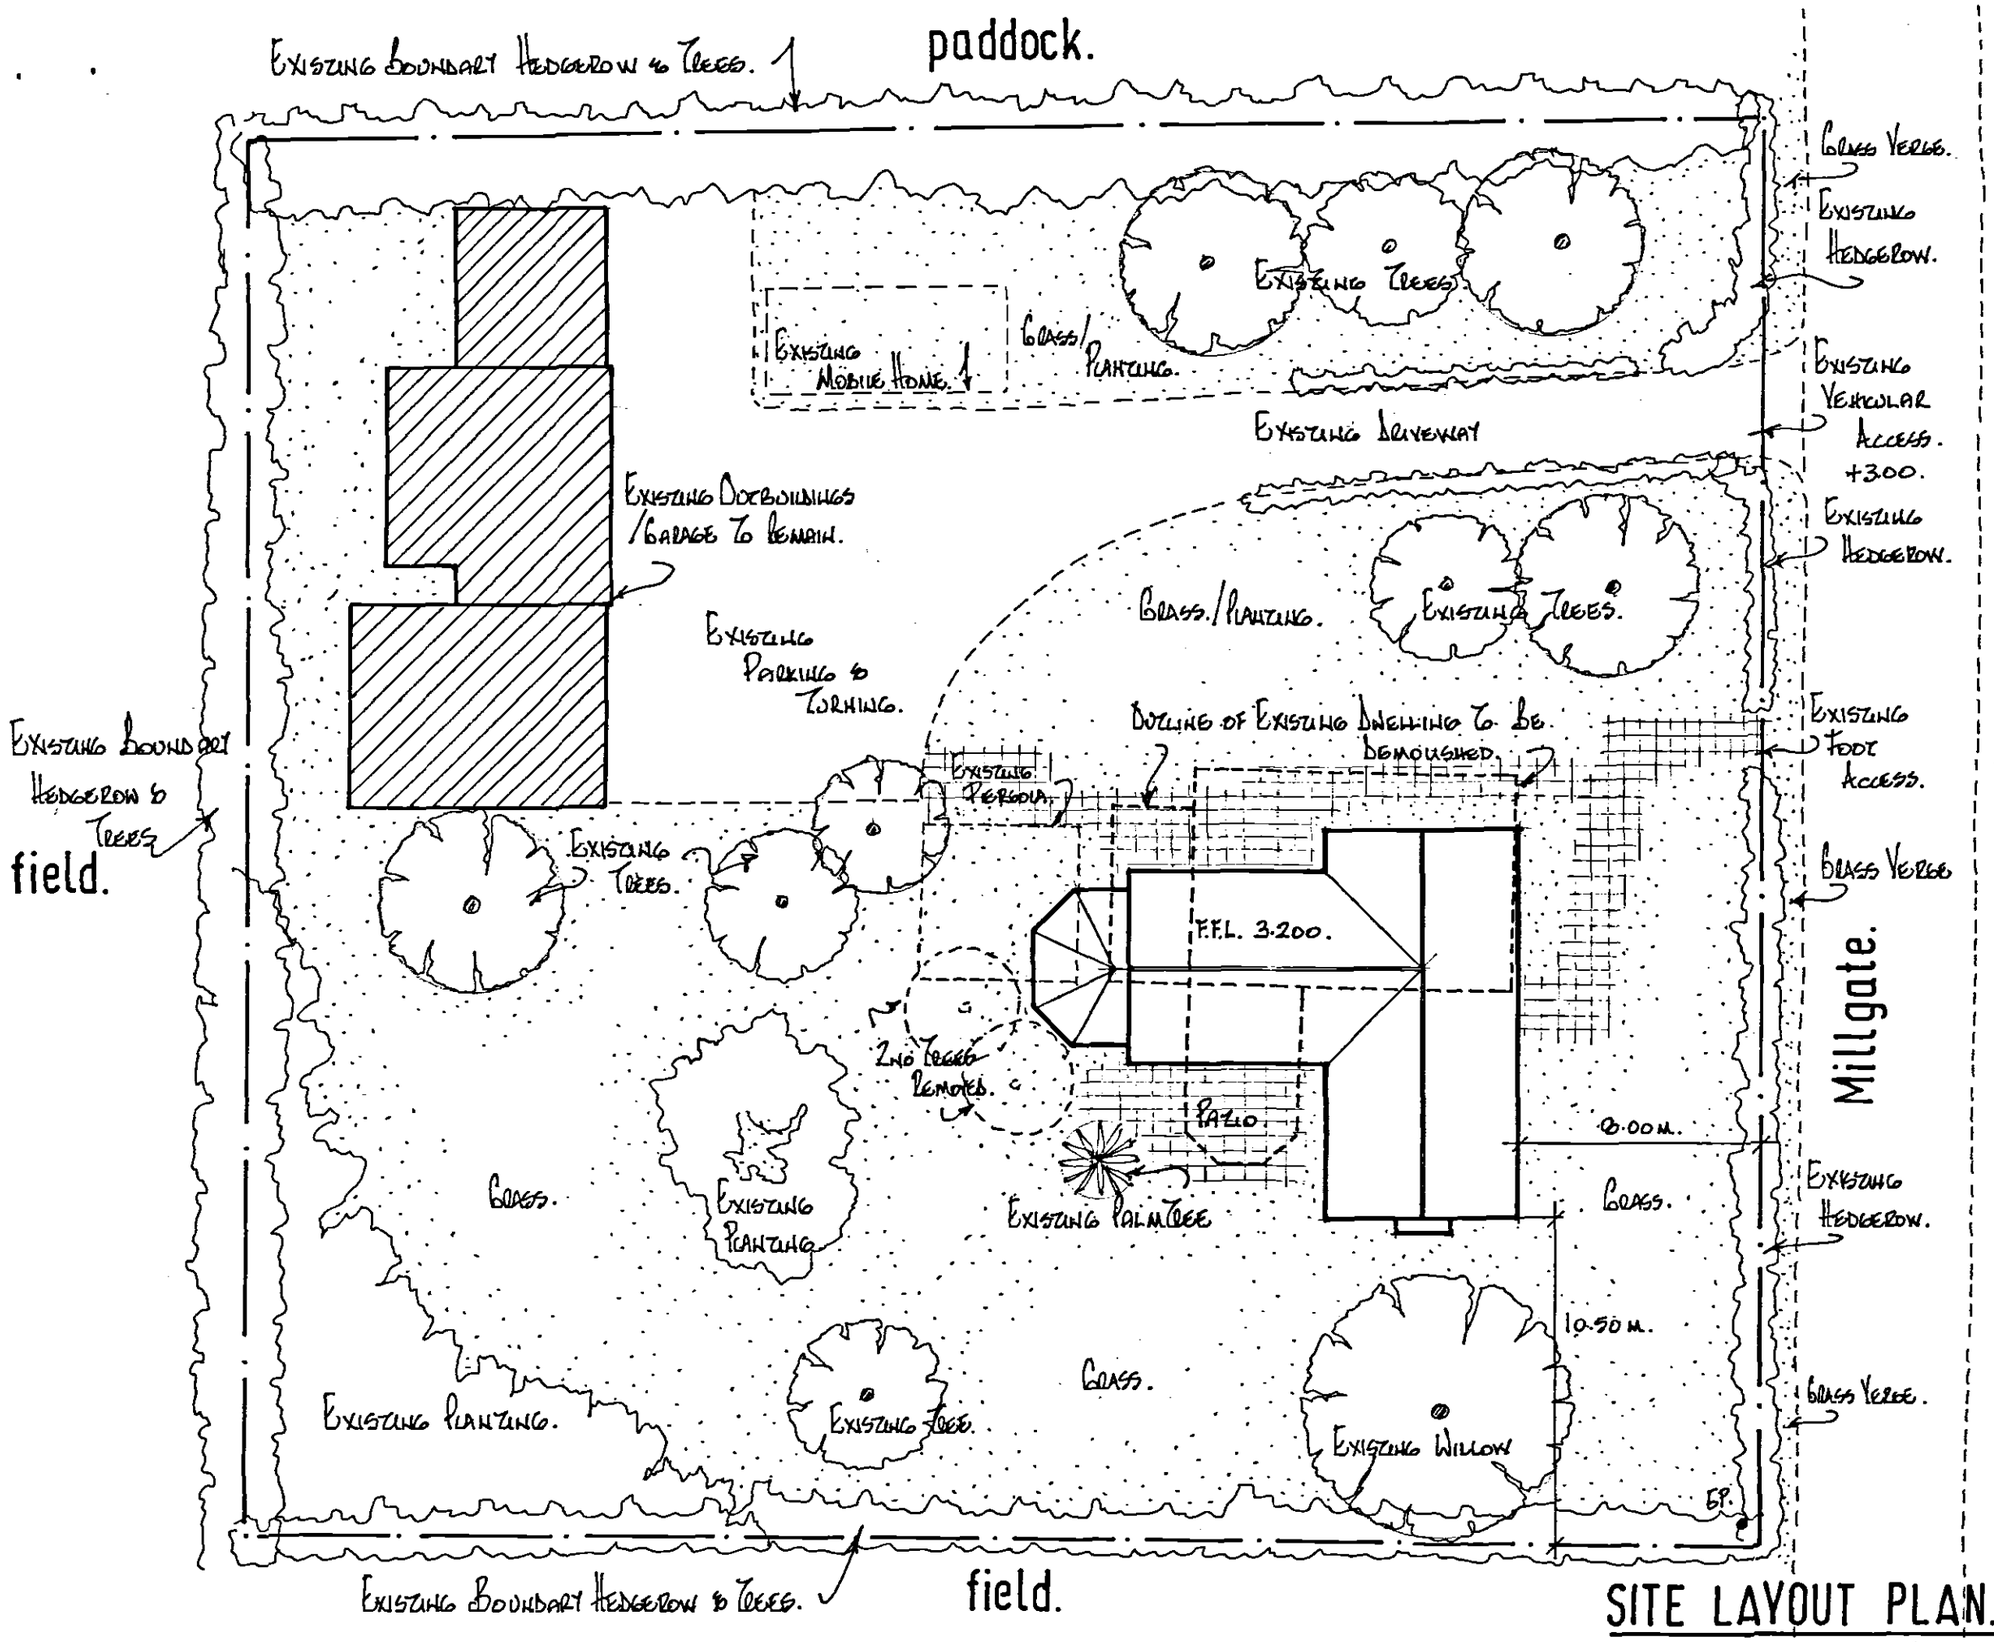


DETERMINED PLAN

SHDC
Planning & Development
2 8 JUN 2004
Ref: 0873/04

SITE LAYOUT PLAN.

1:200.

Levels To Ordnance Datum.

Mr. and Mrs. F. ALLEN. Home Farm, Millgate, WHAPLODE, Lincolnshire.

1106.100.

JEFFREY J. EMMS. R.I.B.A. ARCHITECT. CROESO COTTAGE, PARK LANE, FEN DRAYTON, CAMBRIDGE. CB4 5SW. 01954 232989

June 2004.