
GENERAL NOTES:

1. This drawing is subject to copyright (C), all rights reserved. VOOR Architectural Design Ltd.
2. Drawing is not to be copied, reproduced or redistributed either in whole or in part without the prior written permission of VOOR Architectural Design Ltd. No liability will be accepted for any loss or degradation of the information resulting from uncontrolled issues and conversion from the file format as originally issued.
3. This drawing is to be read in conjunction with all relevant drawings and specifications.
4. This drawing shall not be scaled; use only figured dimensions. All dimensions are shown in millimetres and levels in metres above OS Datum.
5. Dimensions and conditions shall be verified on site. Any discrepancies between this drawing and site conditions shall be brought to the attention of the designer for resolution prior to placing orders or construction.
6. All work shall comply with the Building Regulations and the requirements of the Local Authority, current Codes of practice and British Standards.
7. Dimensions indicated thus:- *are to be confirmed on site.
8. When this drawing is issued in .dwg and print format, it is an uncontrolled version issued for information only, any subsequent documents/drawings produced by the recipient is their sole responsibility.

DRAWING LEGEND:

- Existing buildings
- General ground area
- Road or pathway
- Application boundary

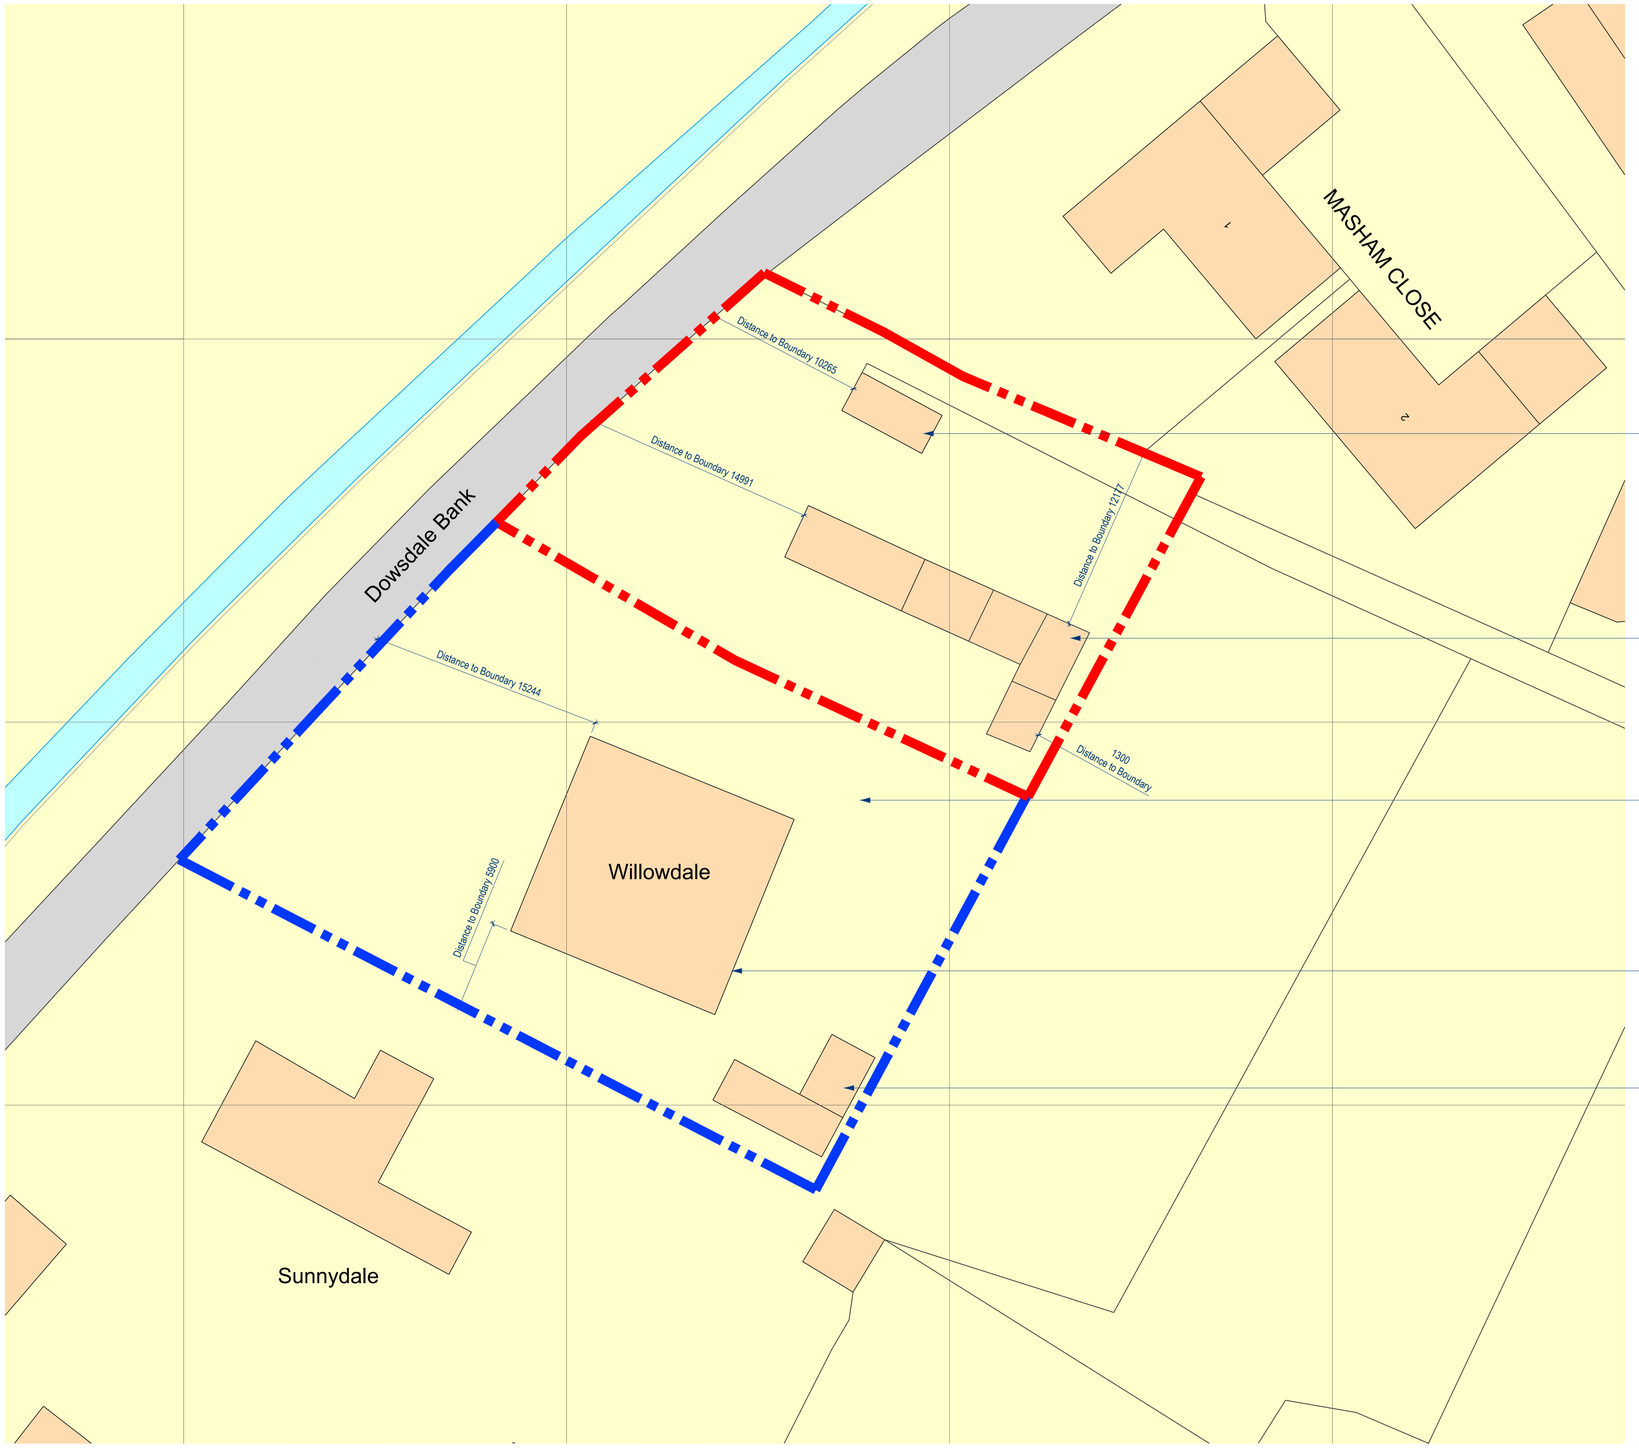

DETAILED SITE BLOCK PLAN

OS Map Data & Boundaries

0m 4m 8m 12m 16m 20m

VISUAL SCALE 1:200 @ A1

NORTH

Drawing based upon Ordnance Survey Map data, accuracy of site boundaries cannot be guaranteed by VOOR unless full site survey information is available. Client to review and confirm discrepancies where present.

Ordnance Survey, (c) Crown Copyright 2026. All rights reserved. Licence number 100022432

REV:	DESCRIPTION	DATE:
E01	Existing drawing issued for information.	2026.09.11

DATE STARTED:	SCALE:	DRAWN BY:
July 2026	as shown @A1	TRR

VOOR Architectural Design
Unit 2a, The Crewyards, Stoke Rochford, NG33 5EF
Email: admin@voorarchitecture.co.uk
Web: https://www.voorarchitecture.co.uk
Phone: 01775 668835

CLIENT & LOCATION:

Sam Gilmore
Willowdale,
Shepeau Stow,
Whaplode Drove,
Spalding
PE12 0UA

TITLE:

DETAILED SITE BLOCK PLAN
OS Map Data & Boundaries

PURPOSE OF ISSUE:

FOR INFORMATION

DRAWING STATE:

AS EXISTING

DRAWING REFERENCE:

26.018 - E002.XX.XX - 1.0 - E01