

FRONT BOUNDARY WITH DETAILS.


362, HIGH ROAD, WHARFODS.

SCALE: 1:100 & NTS.

Planning Department
26 AUG 2008
Ref: 878/08


Robert Barwell
Architectural Design
P.O. Box 67
Bourne Lincs
PE10 9XY
Tel No: 01760 756570

DETERMINED
PLAN

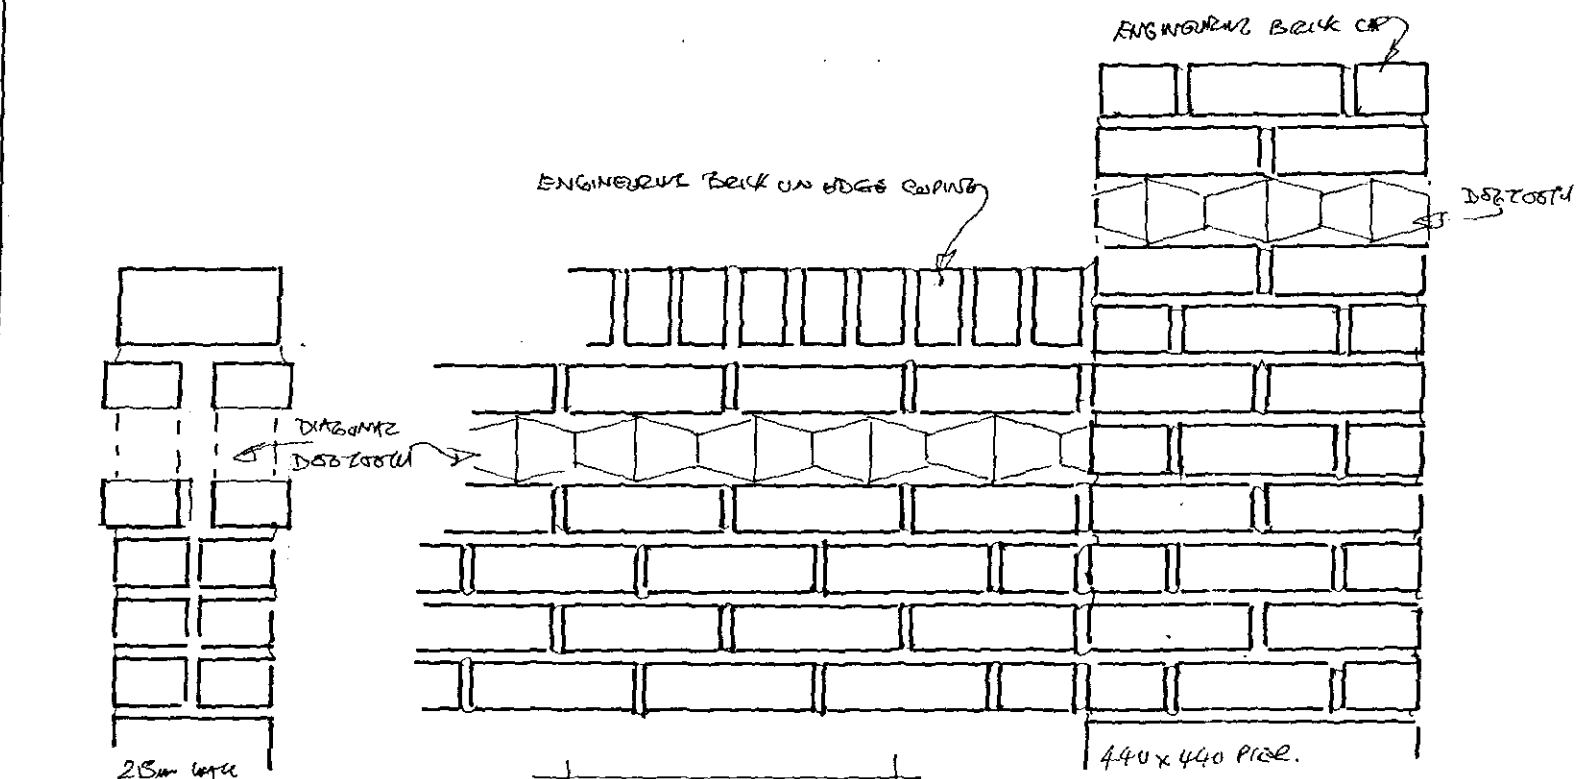


SECTION

ELEVATION

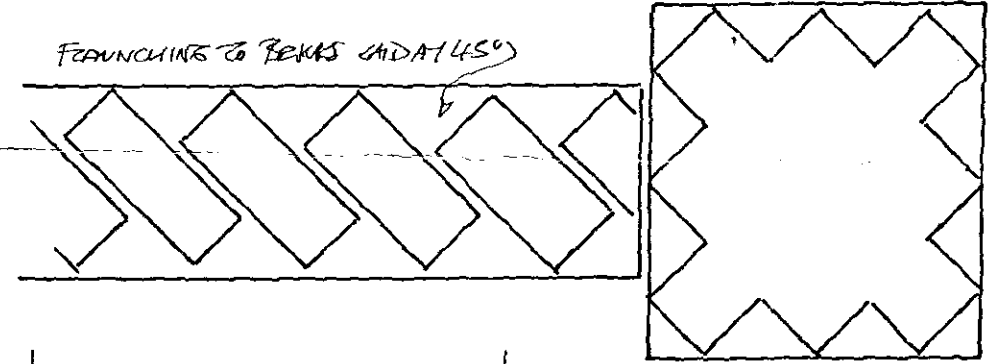

PLAN diag. course

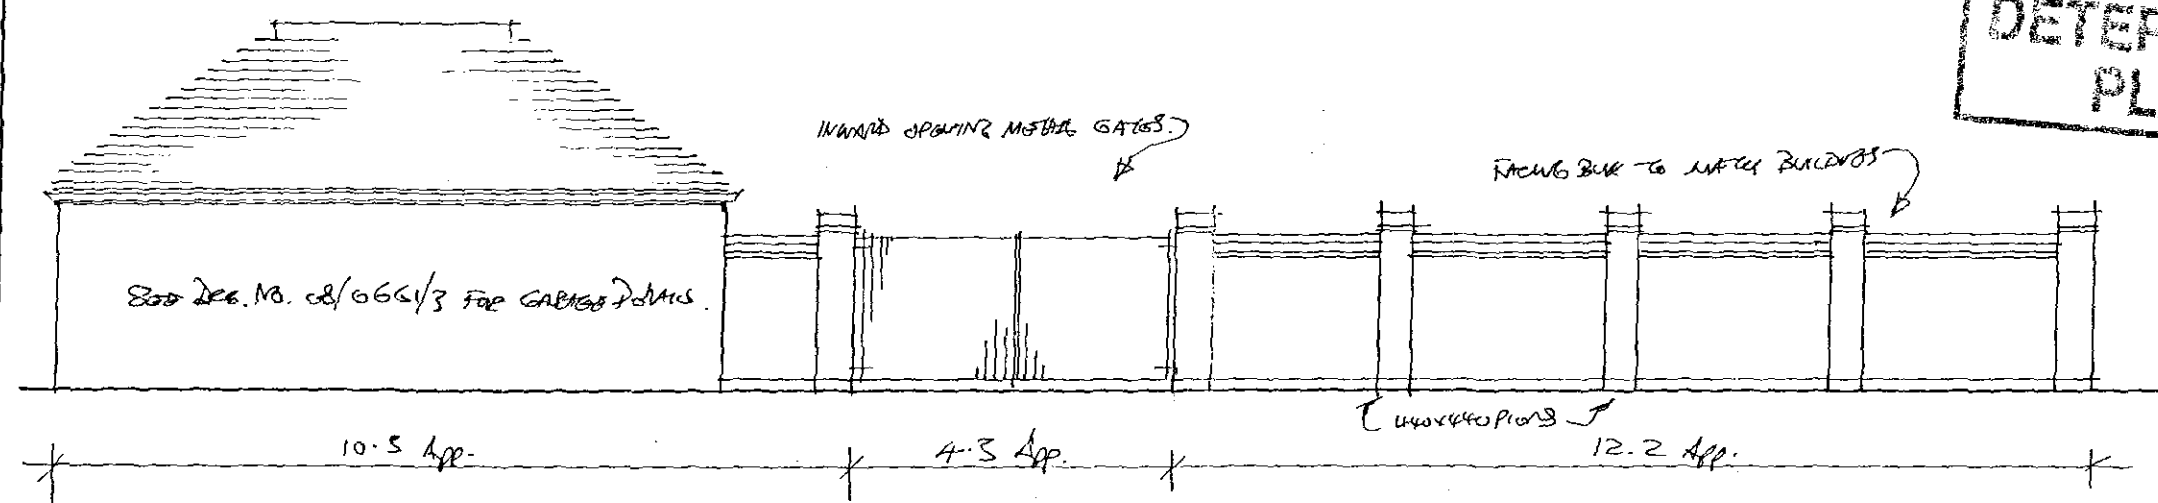

Dec. No. 08/0661/4.