




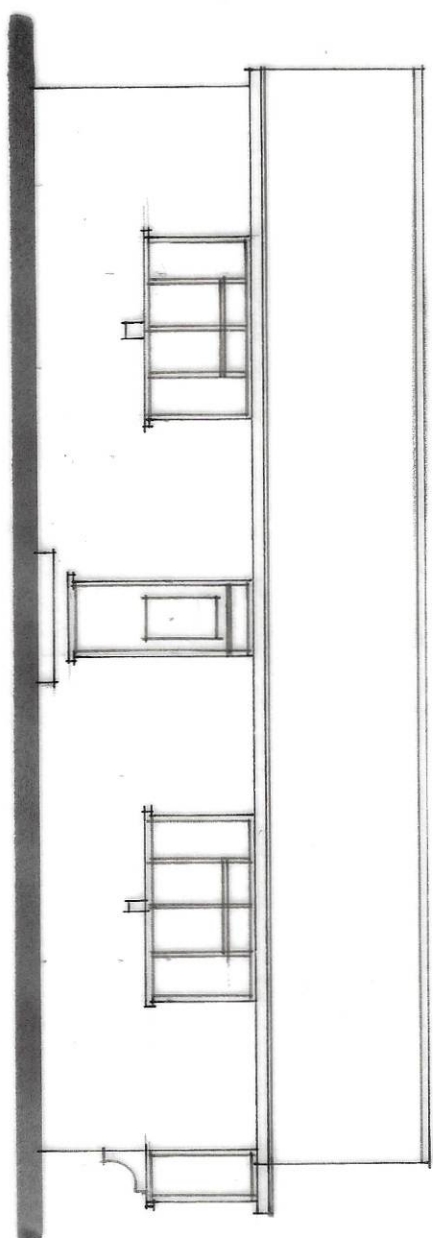


FRONT

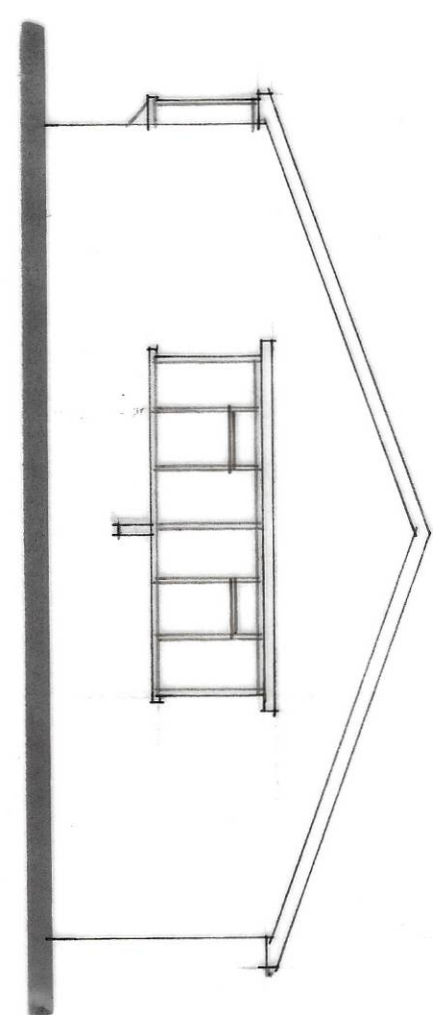


SIDE

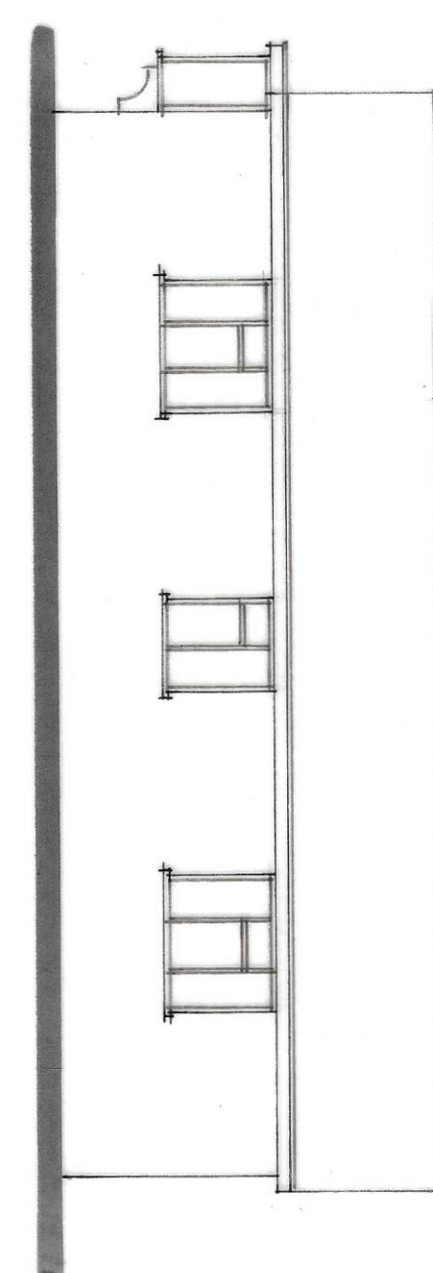

REAR

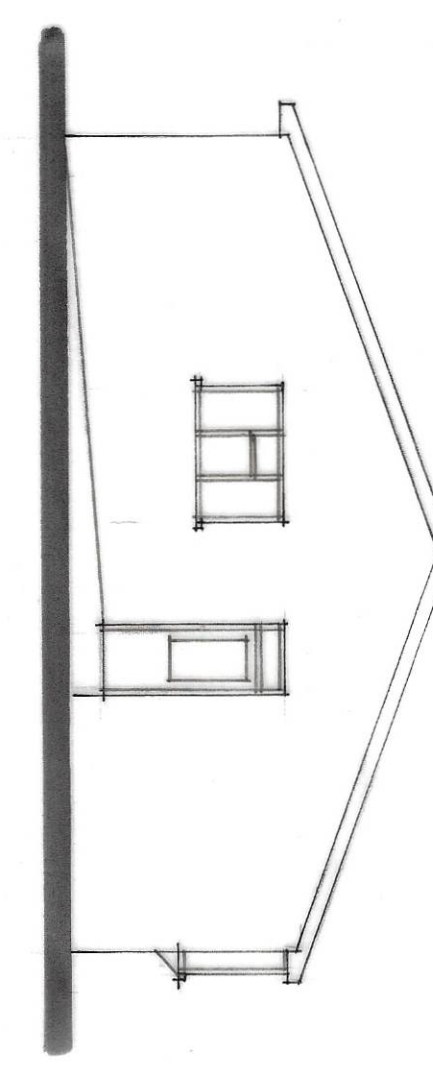

SIDE

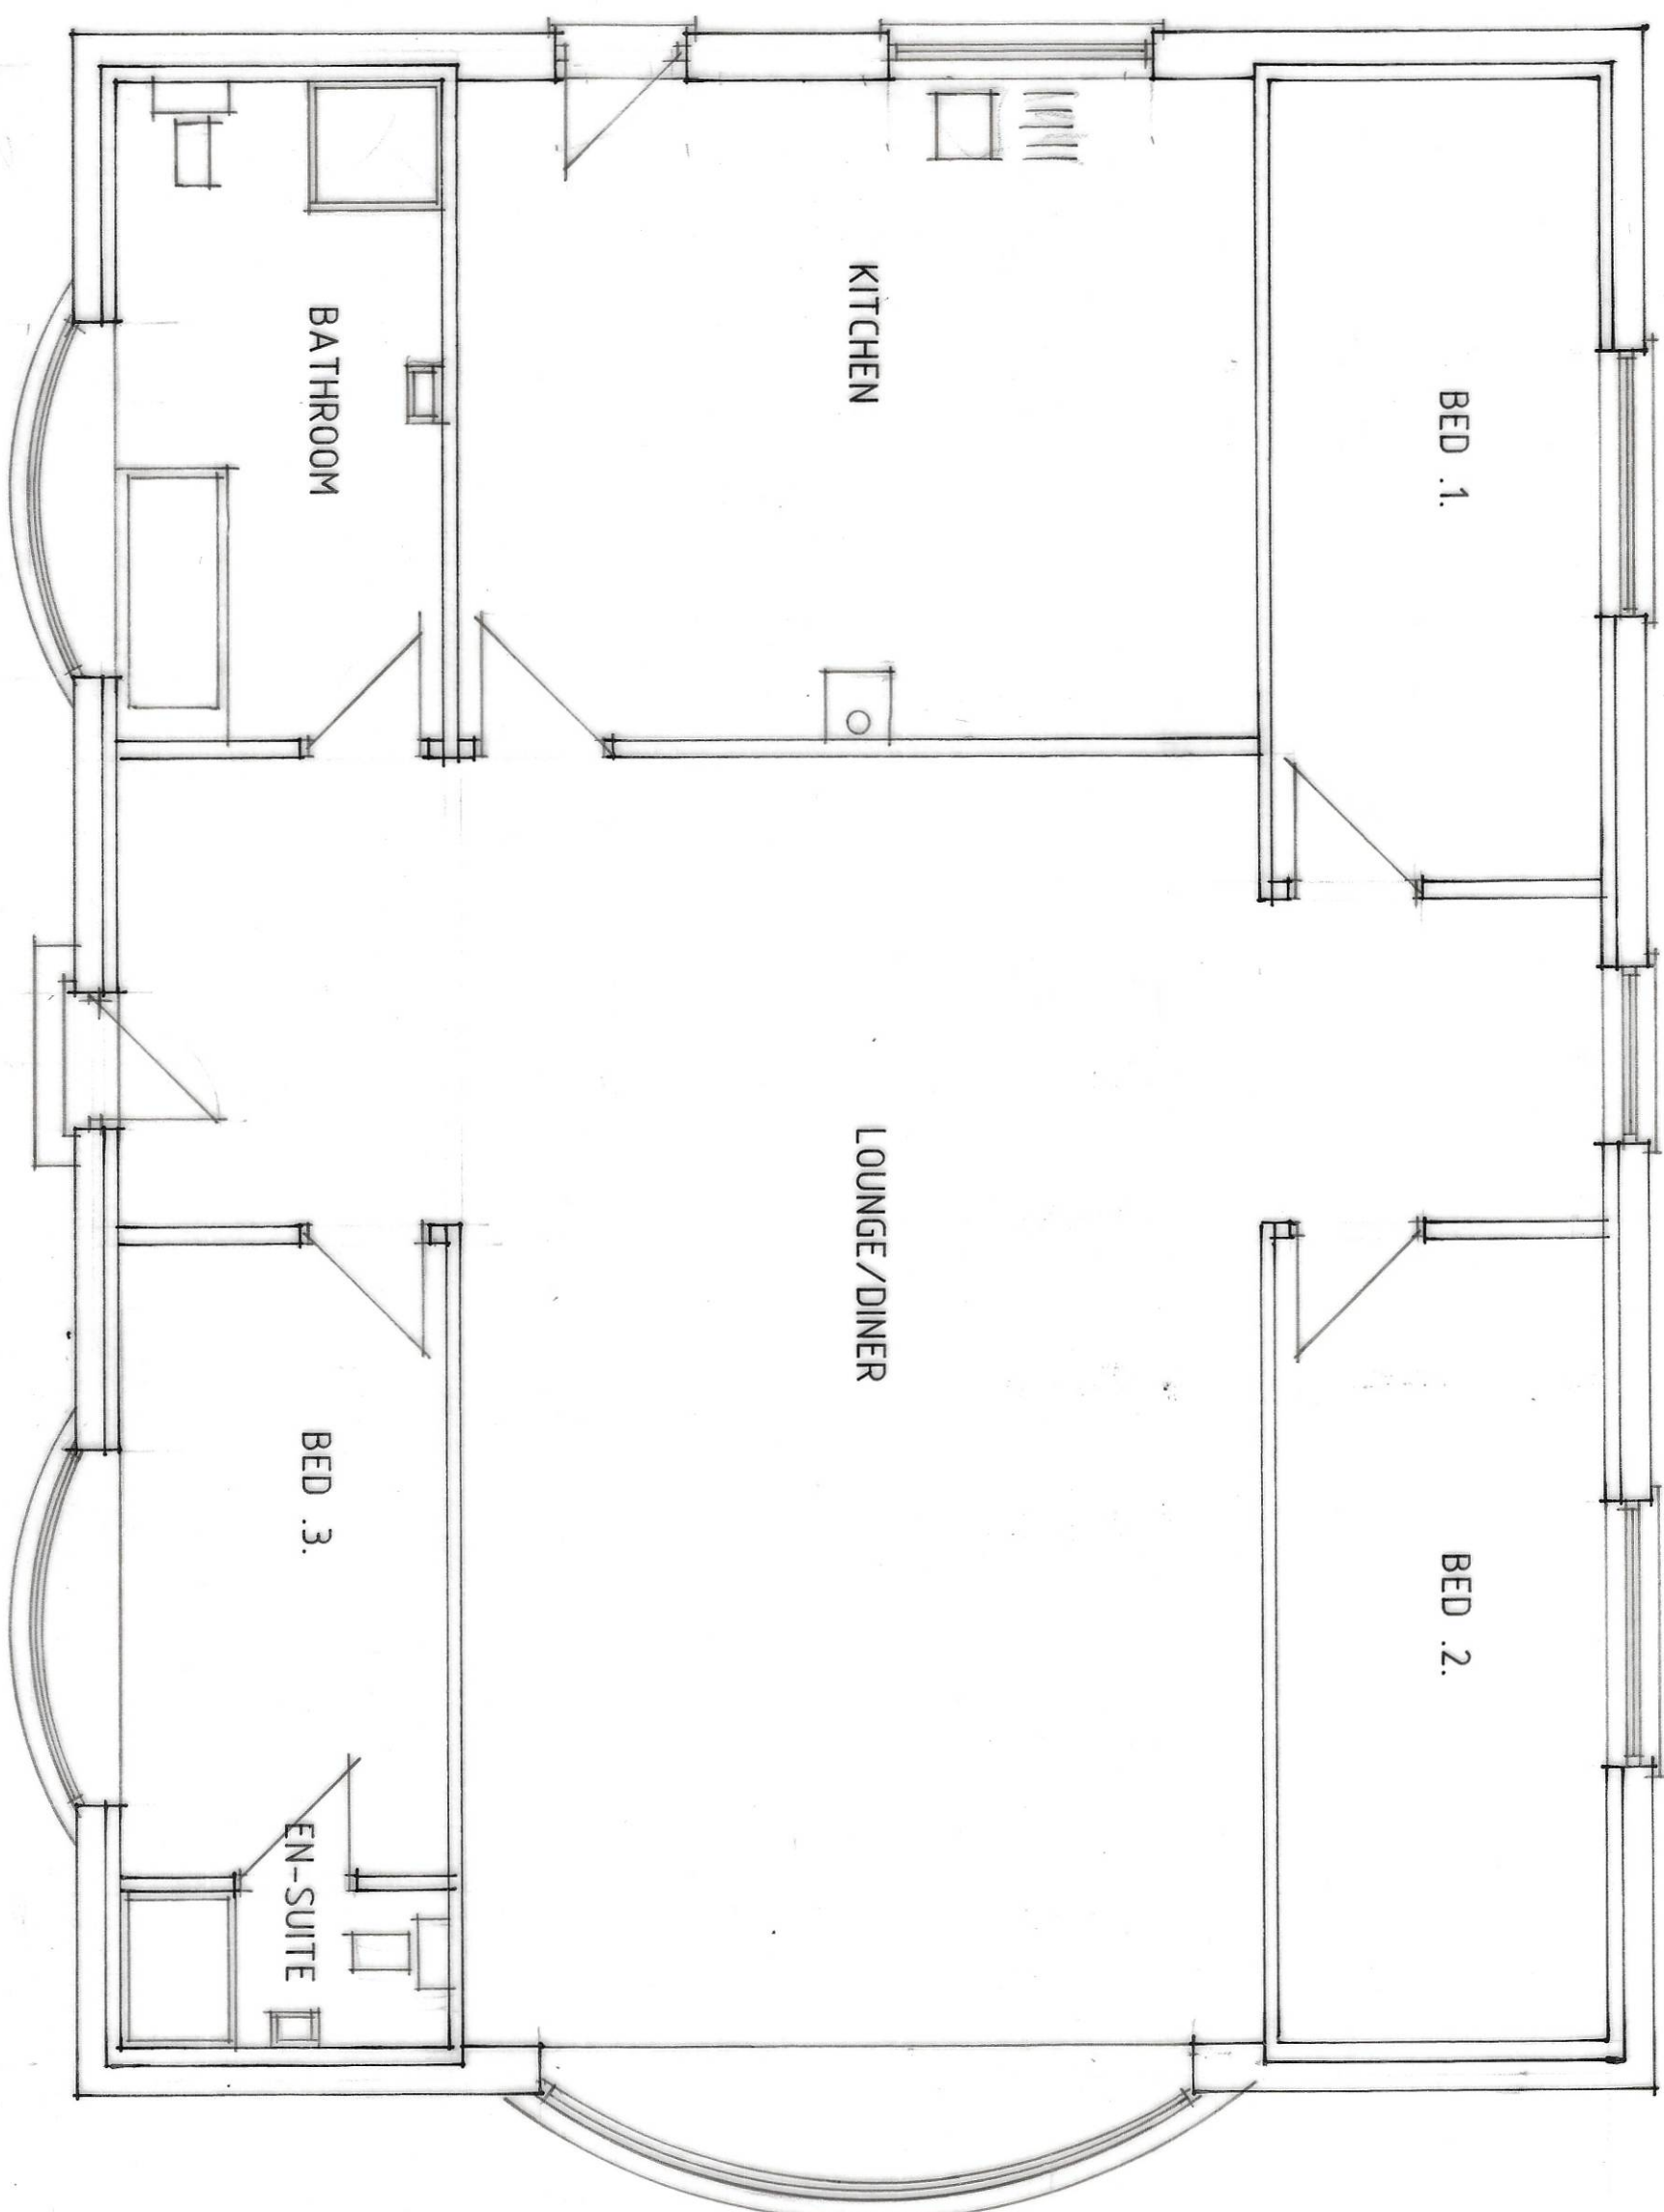

FLOOR PLAN

ROOF COVERING TO BE JUNPER GREEN PLASTIC
COATED CORRUGATED SHEETING
WINDOWS & FASCIAS TO BE WHITE

EXTERNAL FACING BRICKS TO BE LIGHT
BEIGE COLOUR WITH 2 ROWS OF TERRACOTTA
BRICKS TO UNDERSIDE OF WINDOWS

FLOOR LEVEL TO BE 450mm ABOVE EXISTING
GROUND LEVEL

A - ALTS - 22.4.22

Status
DESIGN
CONSULTANTS IN ARCHITECTURE & PLANNING

PROPOSED BUNGALOW AT
CRANESGATE SOUTH, HOLBEACH
ST. JOHNS FOR

MR. J. WRIGHT.

BUNGALOW DESIGN

1:50 1:100 SD22-009/1
APRIL-22 B. GILHAM.

2 Edinburg Way, Holbeach,
Spalding, Lincs. PE12 7AP
Tel: 01406 423433 Fax: 01406 449702