


SITE PLAN 1:200

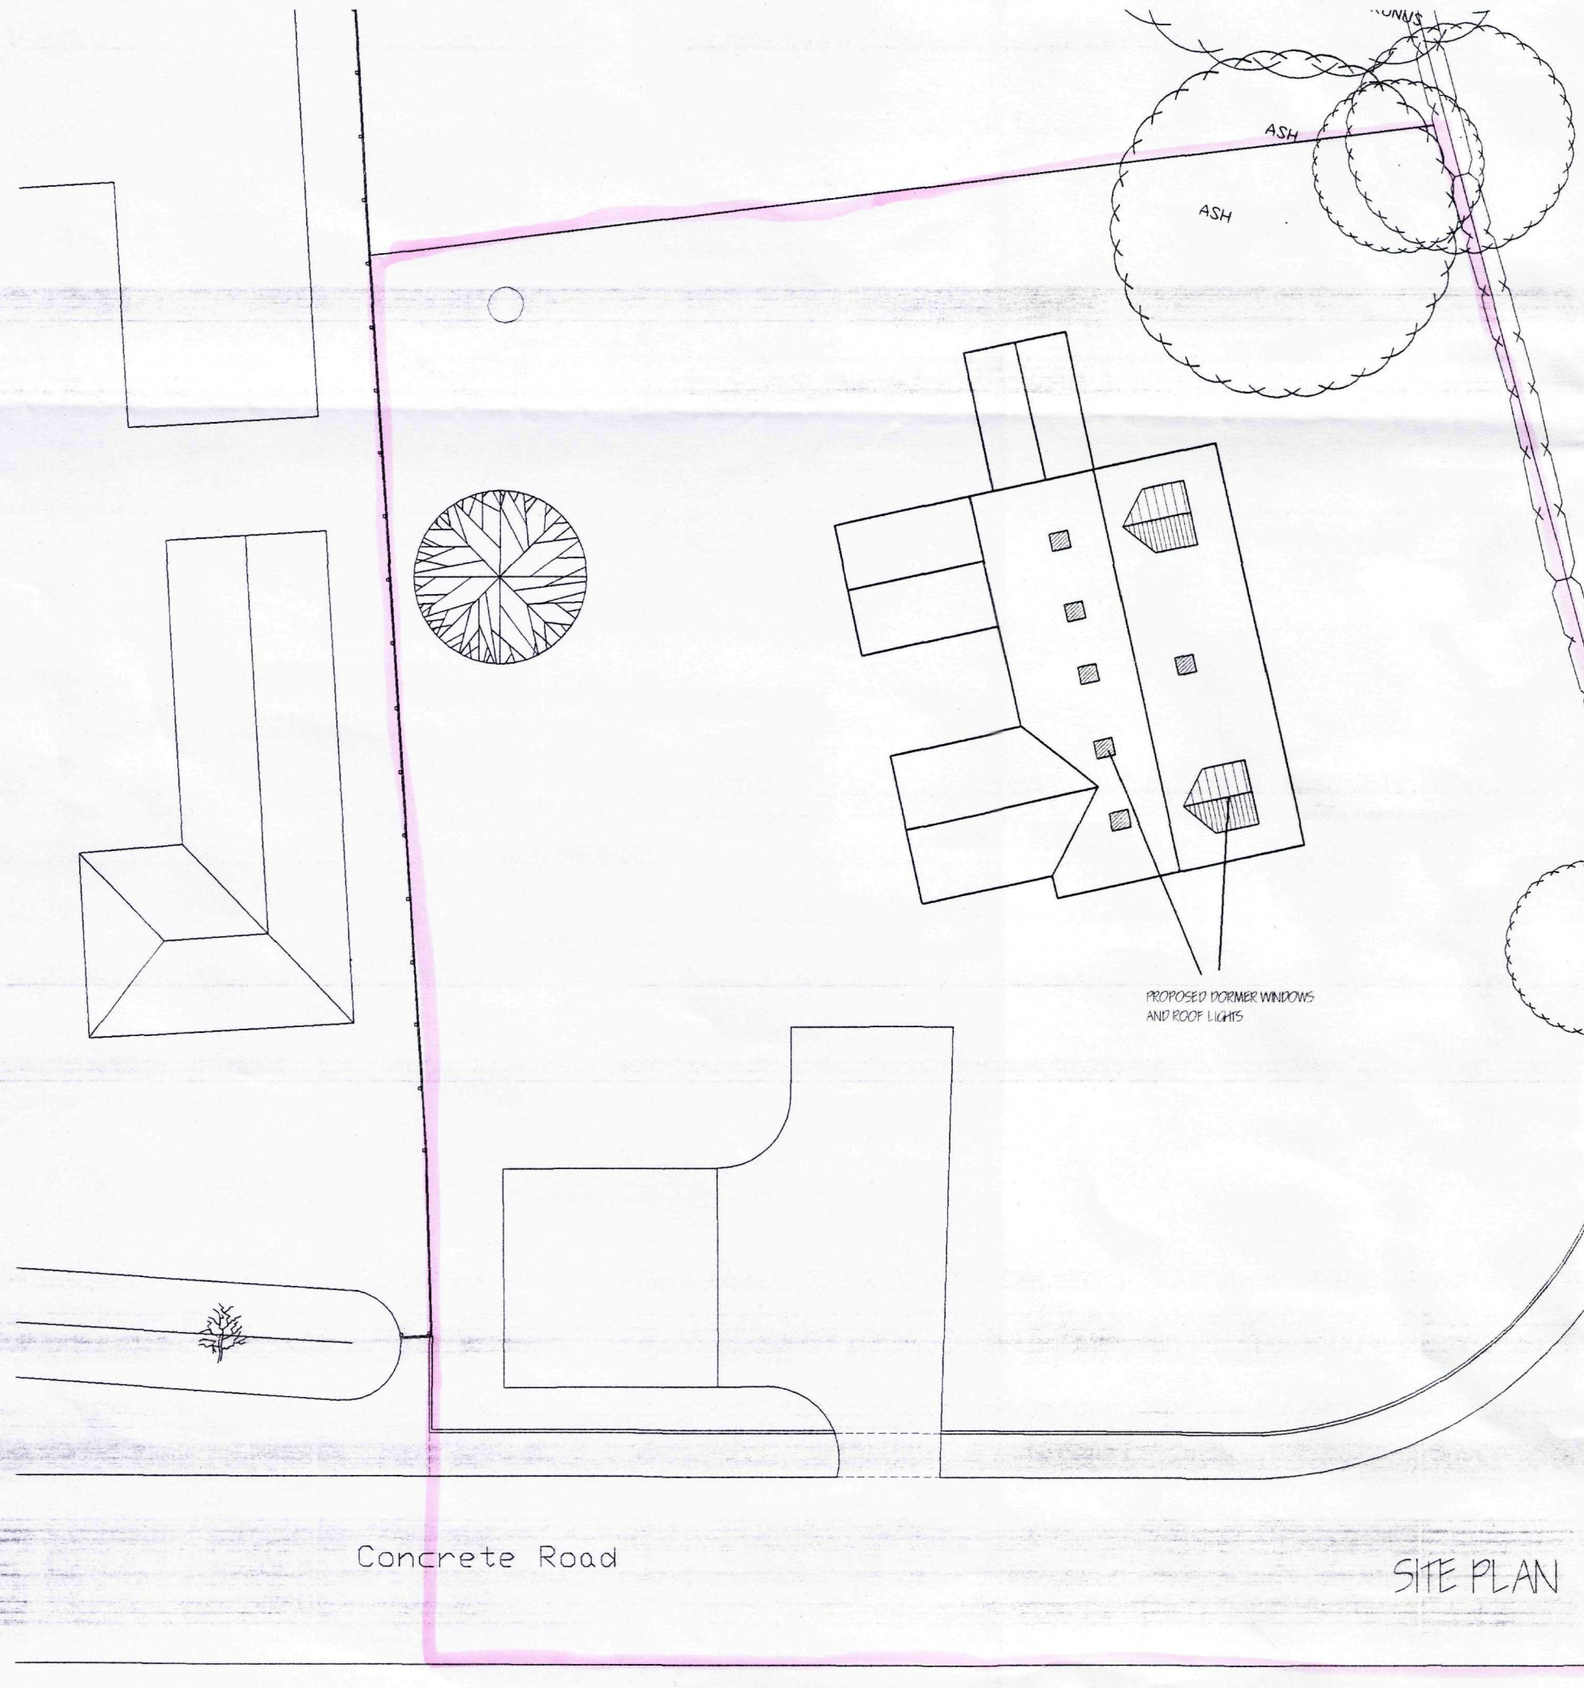

LOCATION PLAN