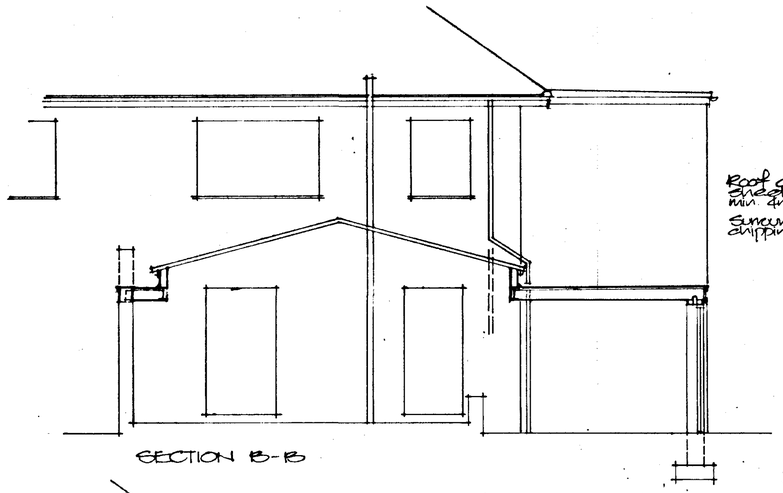

Roof constructed of triple skinned polycarbonate sheeting at approx. 15° pitch and to incorporate min. 4no roof windows and ventilators.

Surrounding flat roof area to have mineral chippings finish.

SECTION B-B

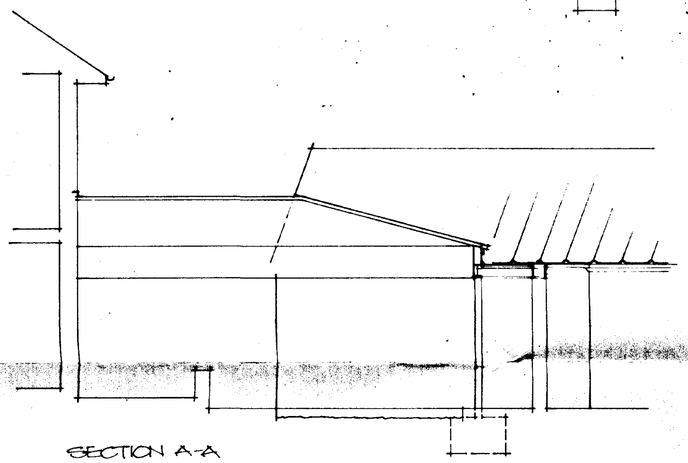

SECTION A-A

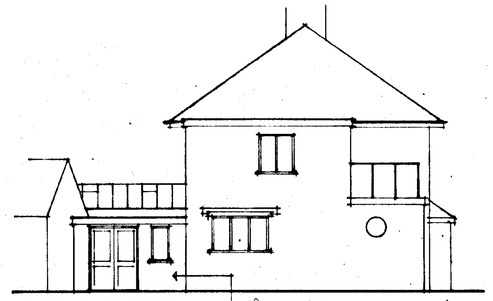

SIDE ELEVATION

New facing brickwork to match existing.

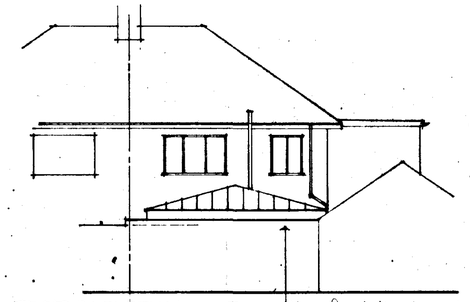

REAR ELEVATION

Top section of existing boundary walls to be replaced where damaged by water penetration and rear height of wall to be raised by 3 courses of brick (approx. 225mm)

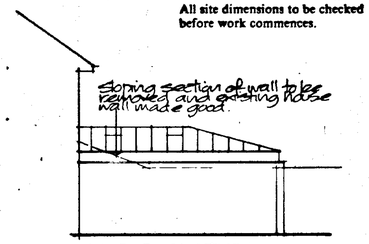

SIDE ELEVATION

Do not scale off this drawing.
All site dimensions to be checked before work commences.

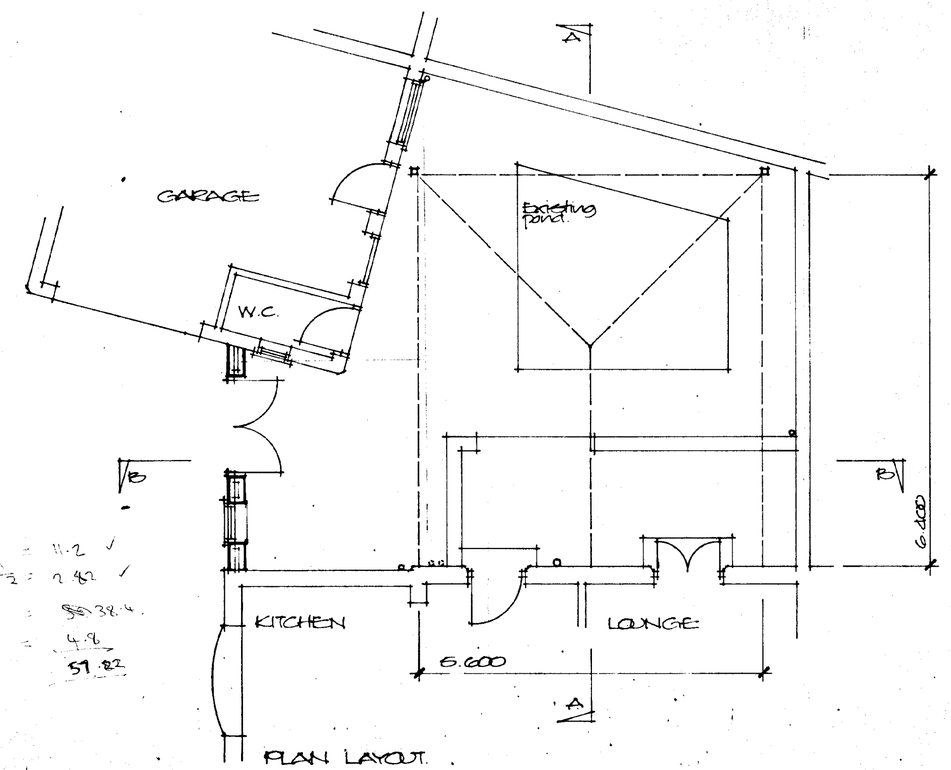

PLAN LAYOUT.

3.3 × 3.4 = 11.2 ✓
1.8 × 4.7 ÷ 2 = 2.82 ✓
6 × 6.8 = 38.4
6 × 1.6 × ½ = 4.8
57.82

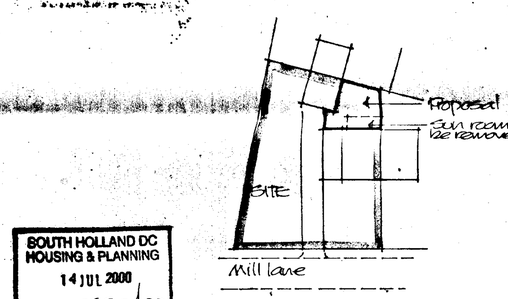

BLOCK PLAN Scale 1:500

SOUTH HOLLAND DC
HOUSING & PLANNING
14 JUL 2000
Ref: 0882/00

DETERMINED PLAN

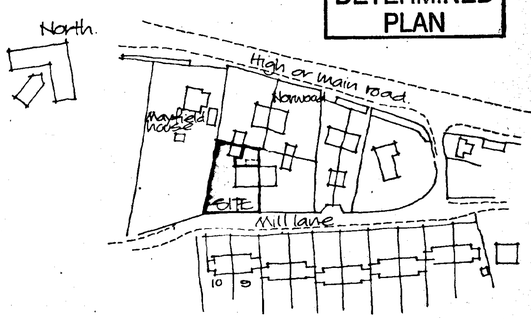

LOCATION PLAN Scale 1:1250

Project
PROPOSED SUN ROOM / GARDEN ROOM EXTENSION 'PEVERIL', MILL LANE, WHAPLODE.

ALAN HORNSBY
ARCHITECTURAL SERVICES
'Little Acre'
Peak Hill, Cowbit,
Spalding, Lincs. PE12 6AW
Tel, Holbeach (01406) 380591

Client
MR & MRS P.C.VOSS

Scale 1:50/1:100
Date July 2000
Drg. no. 00/88/01

AM ADMEL 220