




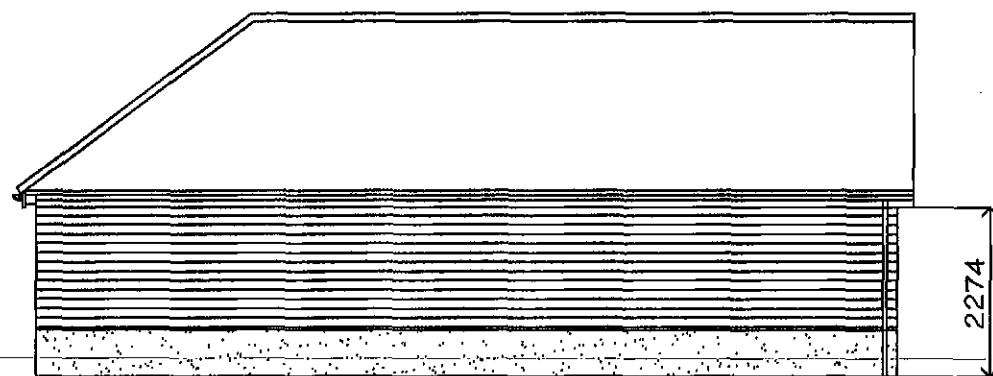


NORTH ELEVATION

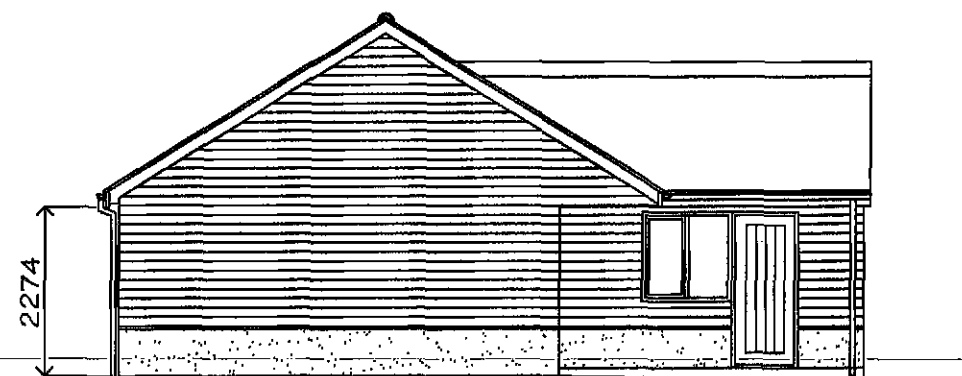


EAST ELEVATION

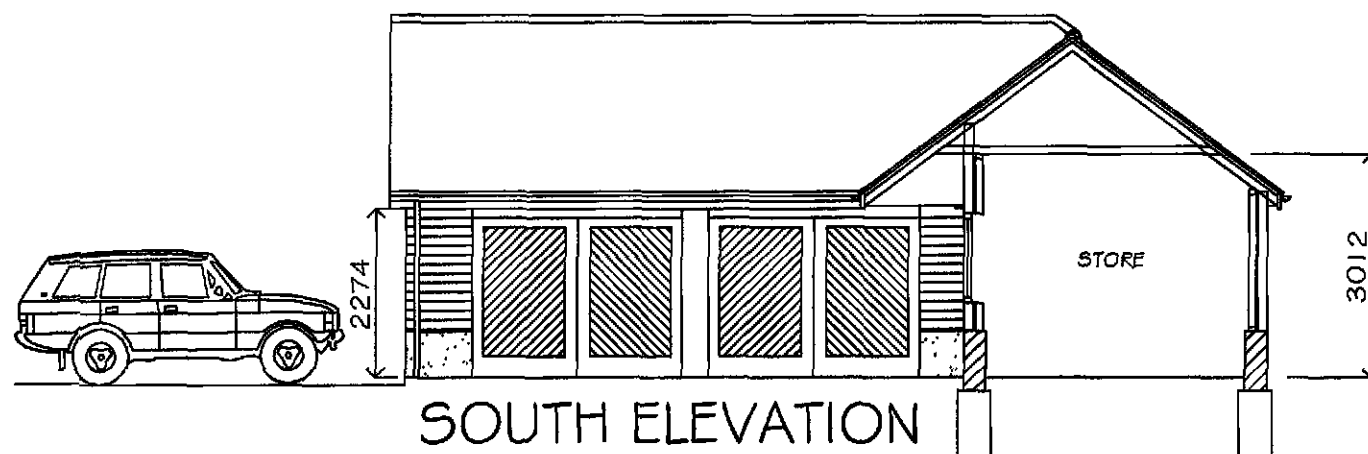


SOUTH ELEVATION

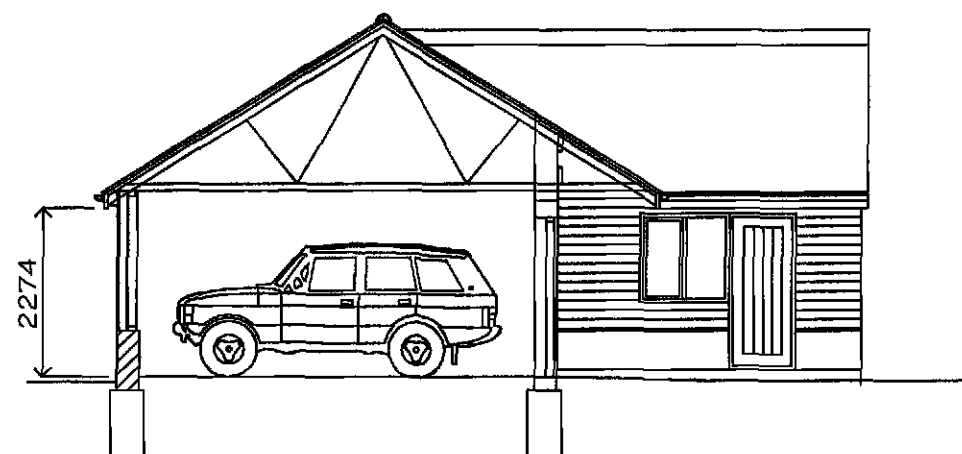

SECTION/WEST ELEVATION

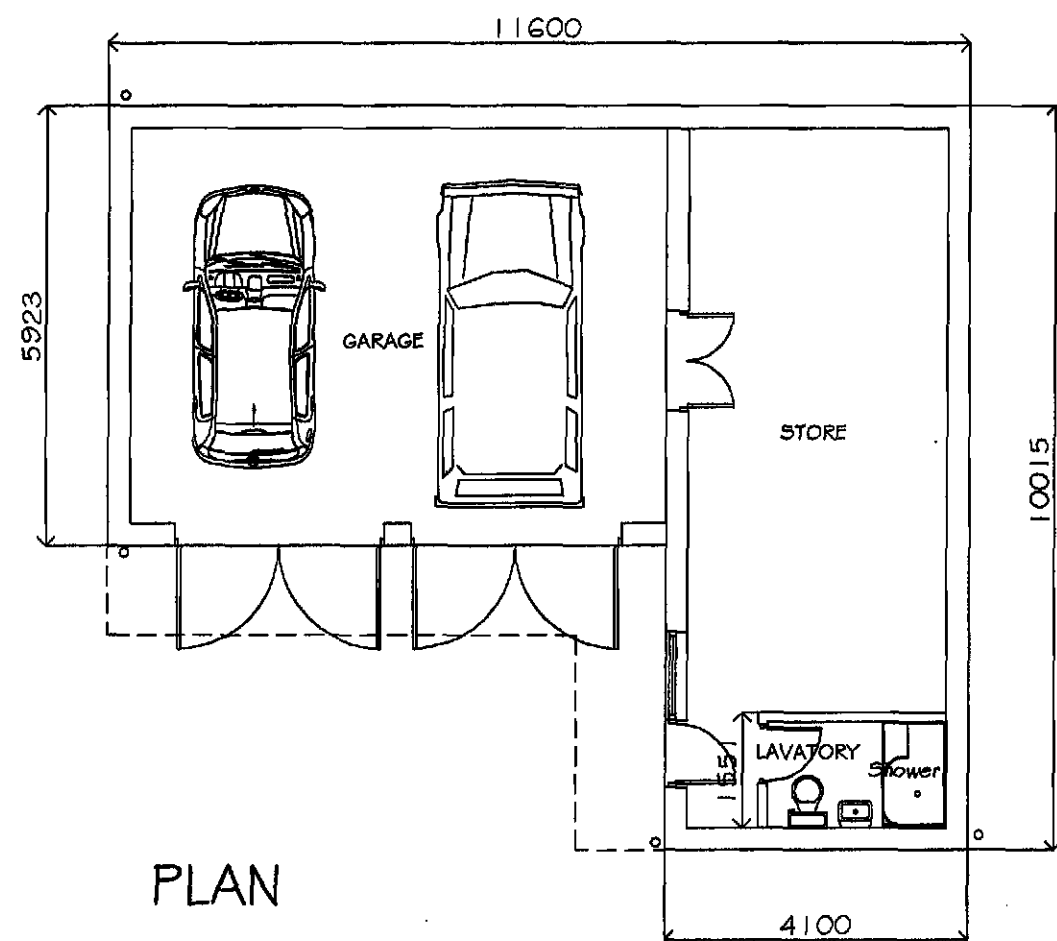

PLAN

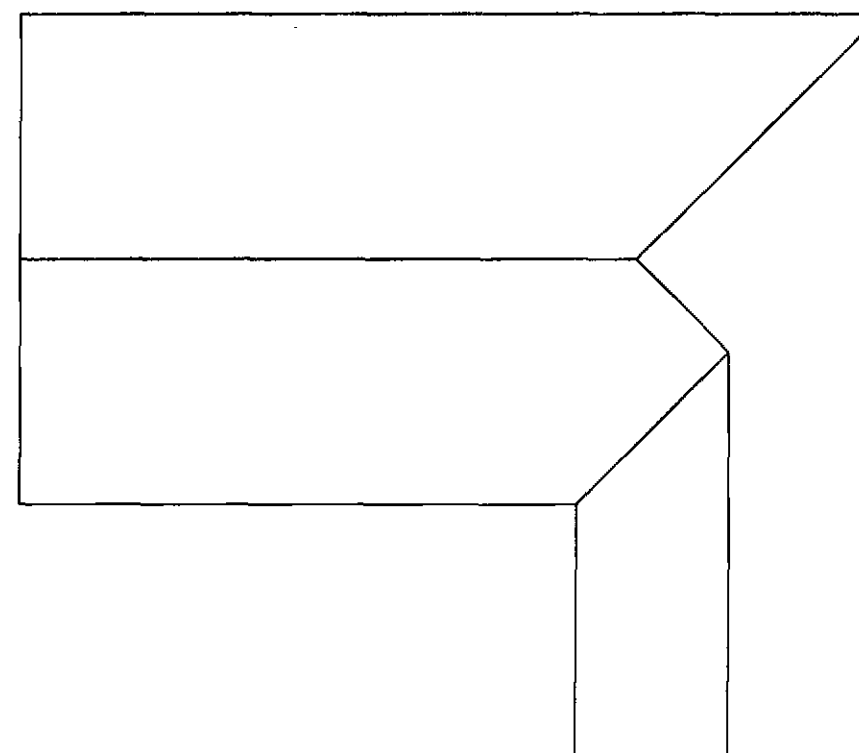

ROOF PLAN

NOTES

- FIGURED DIMENSIONS TO BE USED IN PREFERENCE TO SCALED DIMENSIONS.
- SCALED DIMENSIONS FROM THIS DRAWING MUST NOT BE USED WITHOUT FIRST CONSULTING THE CLIENT
- ALL SIZES AND DIMENSIONS MUST BE CHECKED ON SITE PRIOR TO COMMENCEMENT OF ANY WORK.
- ALL COPYRIGHT RESERVED.

ROOF
Black Eternit slate tiles on
gang nailed trusses

WALLS
Black painted shiplap
boarding on timber frame
built of rendered
blockwork plinth.

WINDOWS
Painted timber

DOORS
Painted timber

SHDC
Planning & Development
12 NOV 2009
Ref: 0886-09

REVISIONS

PROJNO
MRS L JACKSON
THE BUNGALOW OXCROFT BANK
MOULTON CHAPLE


DRAWING
PROPOSED PLANS
& ELEVATIONS

SCALE
1-100 @ A3
DRAWING N°
3209/01


DRAWN
JAN 09
REVISION

NOTES

- FIGURED DIMENSIONS TO BE USED IN PREFERENCE TO SCALED DIMENSIONS.
- SCALED DIMENSIONS FROM THIS DRAWING MUST NOT BE USED WITHOUT FIRST CONSULTING THE CLIENT
- ALL SIZES AND DIMENSIONS MUST BE CHECKED ON SITE PRIOR TO COMMENCEMENT OF ANY WORK.
- ALL COPYRIGHT RESERVED.

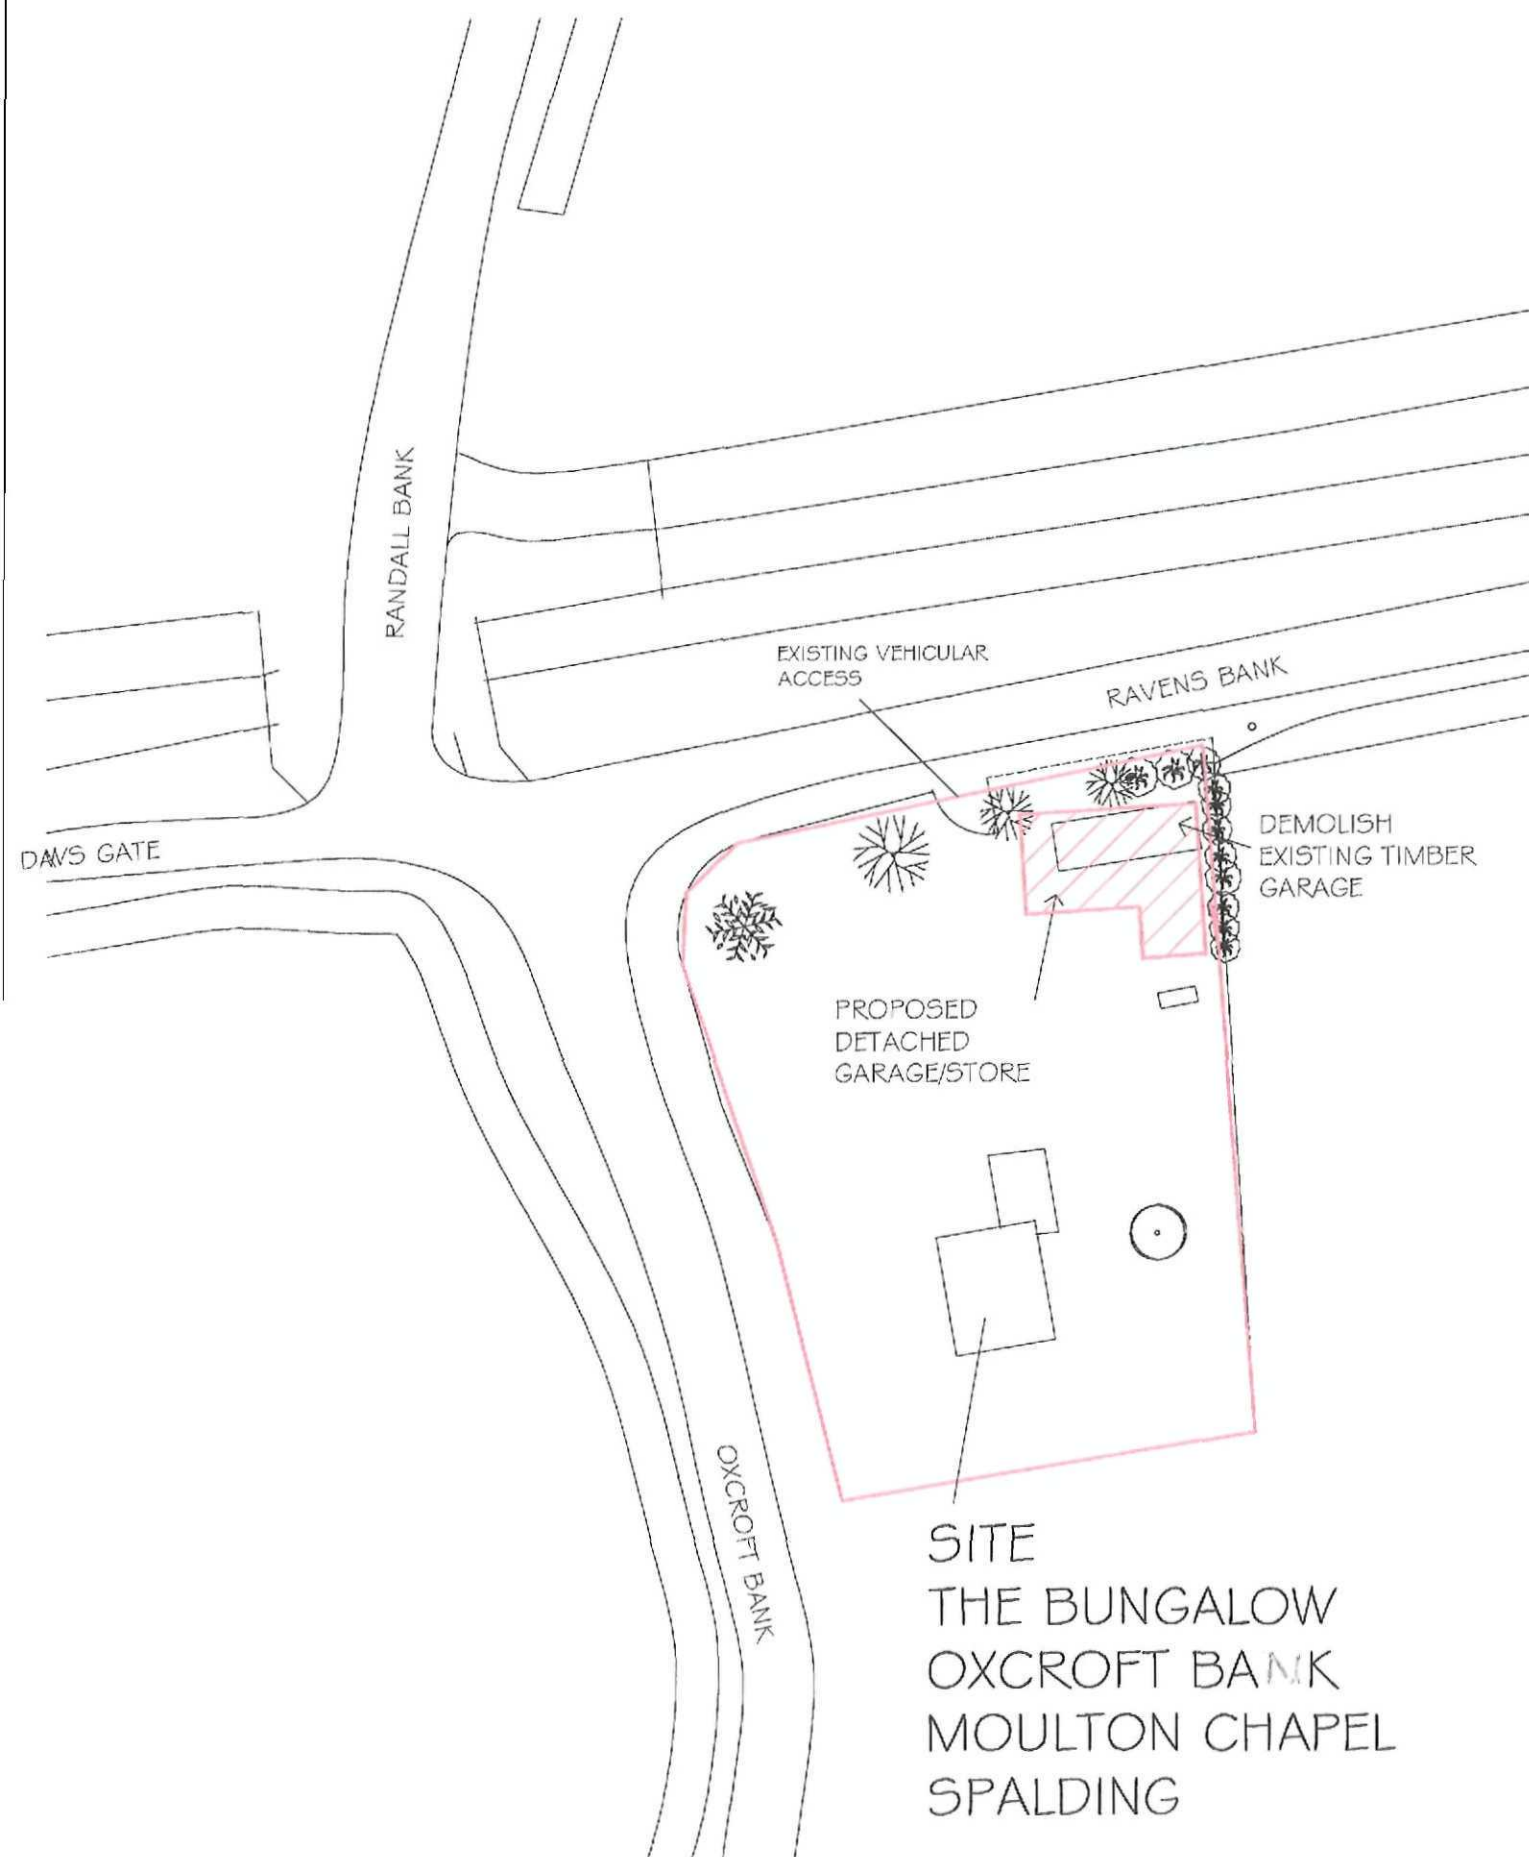

BLOCK PLAN
scale 1/500

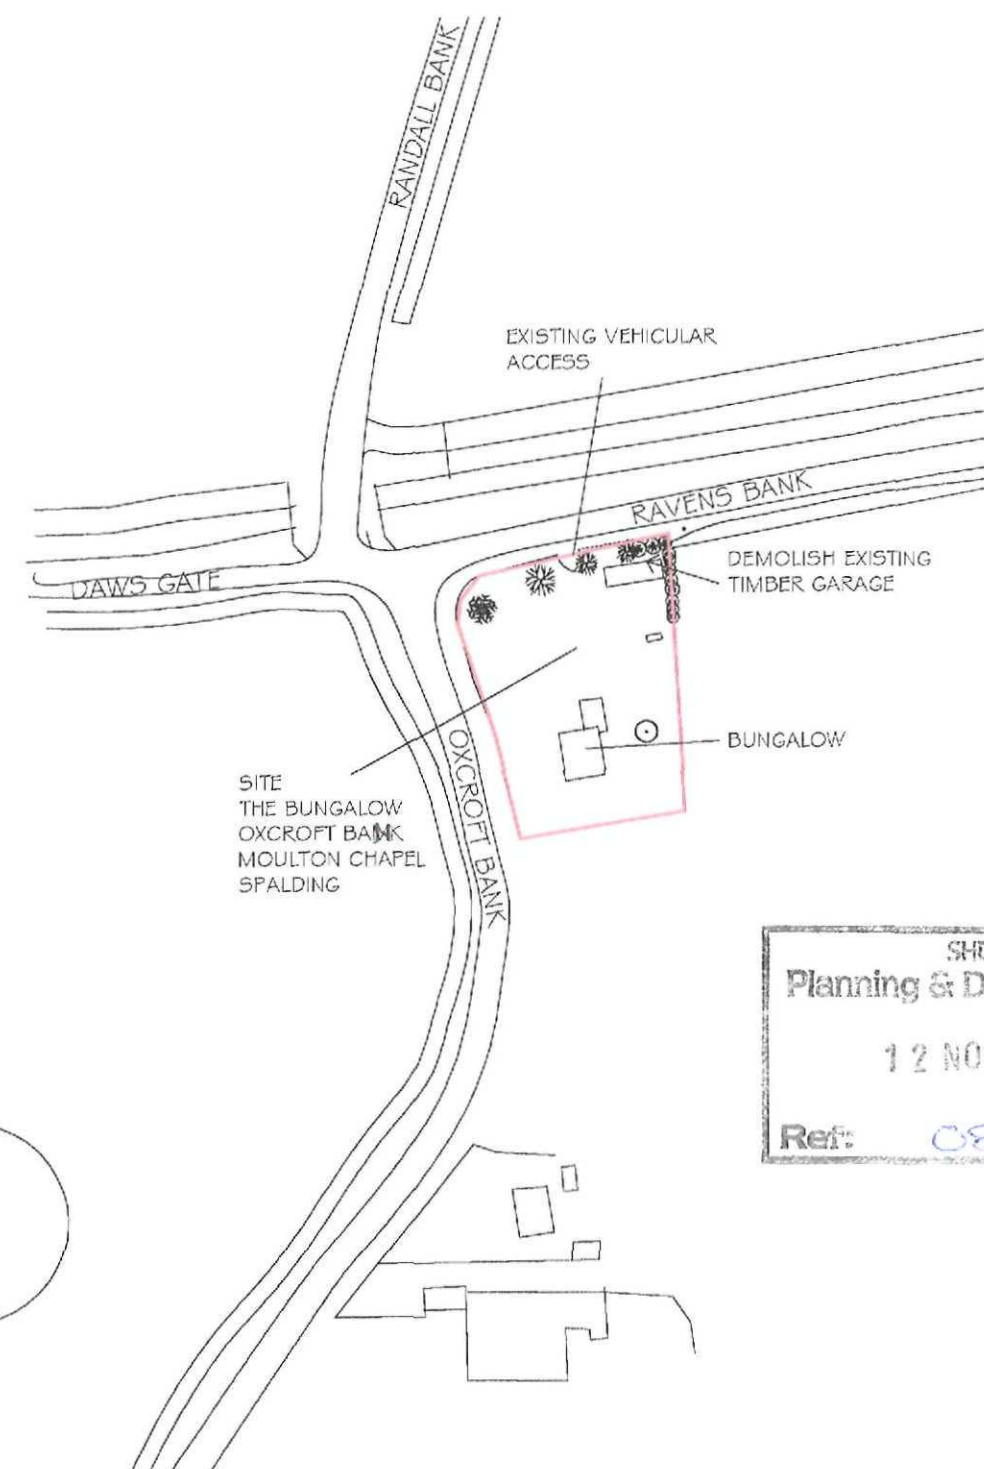

SITE PLAN scale
1/1250



PROJECT
MRS L JACKSON
THE BUNGALOW OXCROFT BANK
MOULTON CHAPEL

DRAWING
SITE & LOCATION PLAN

SCALE
DRAWN
DATE
JAN 03
REVISION
DRAWING N°
3209/03