


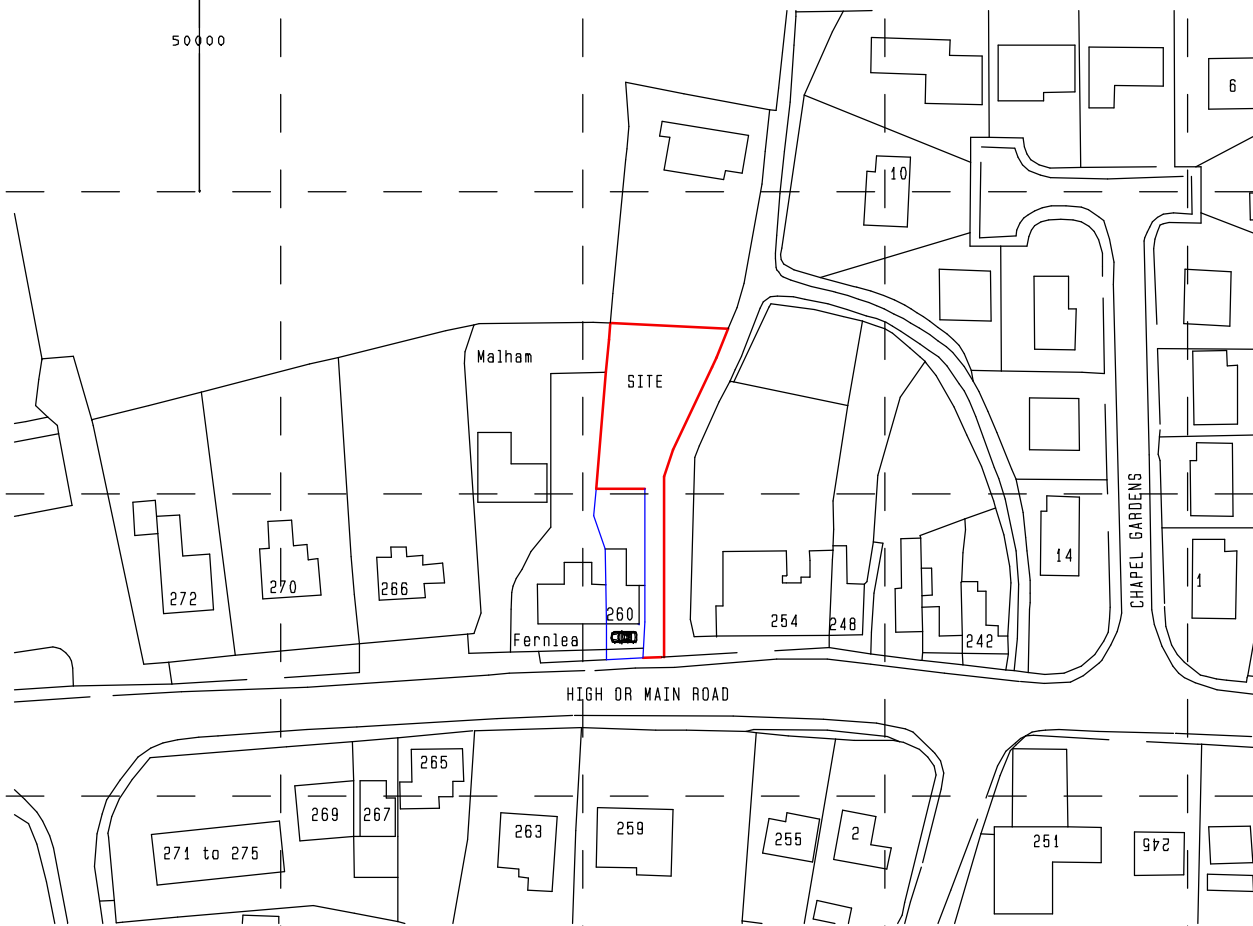

50000

50000



DRAWING TITLE:
Proposed New Dwelling At 260 High St
Whaplode, Lincs. PE12 6TG

Simon Sleight

CONTRACT

Location Plan

SCALE 1:1250
JOB No. SA/PP/SS/18

DATE
FEB 2018
PLOT No. PP/01

DRAWN BY,
S.Andrews
SHEET
PP/01

Tel: M: 07793003441
E-Mail shayne@designandarchitectureltd.co.uk

ShayneAndrews@DesignAndArchitectureLtd.co.uk
4 Friaby Close Baston, Peterborough, PE6 9QU
Residential and Commercial Planning and Design Services