




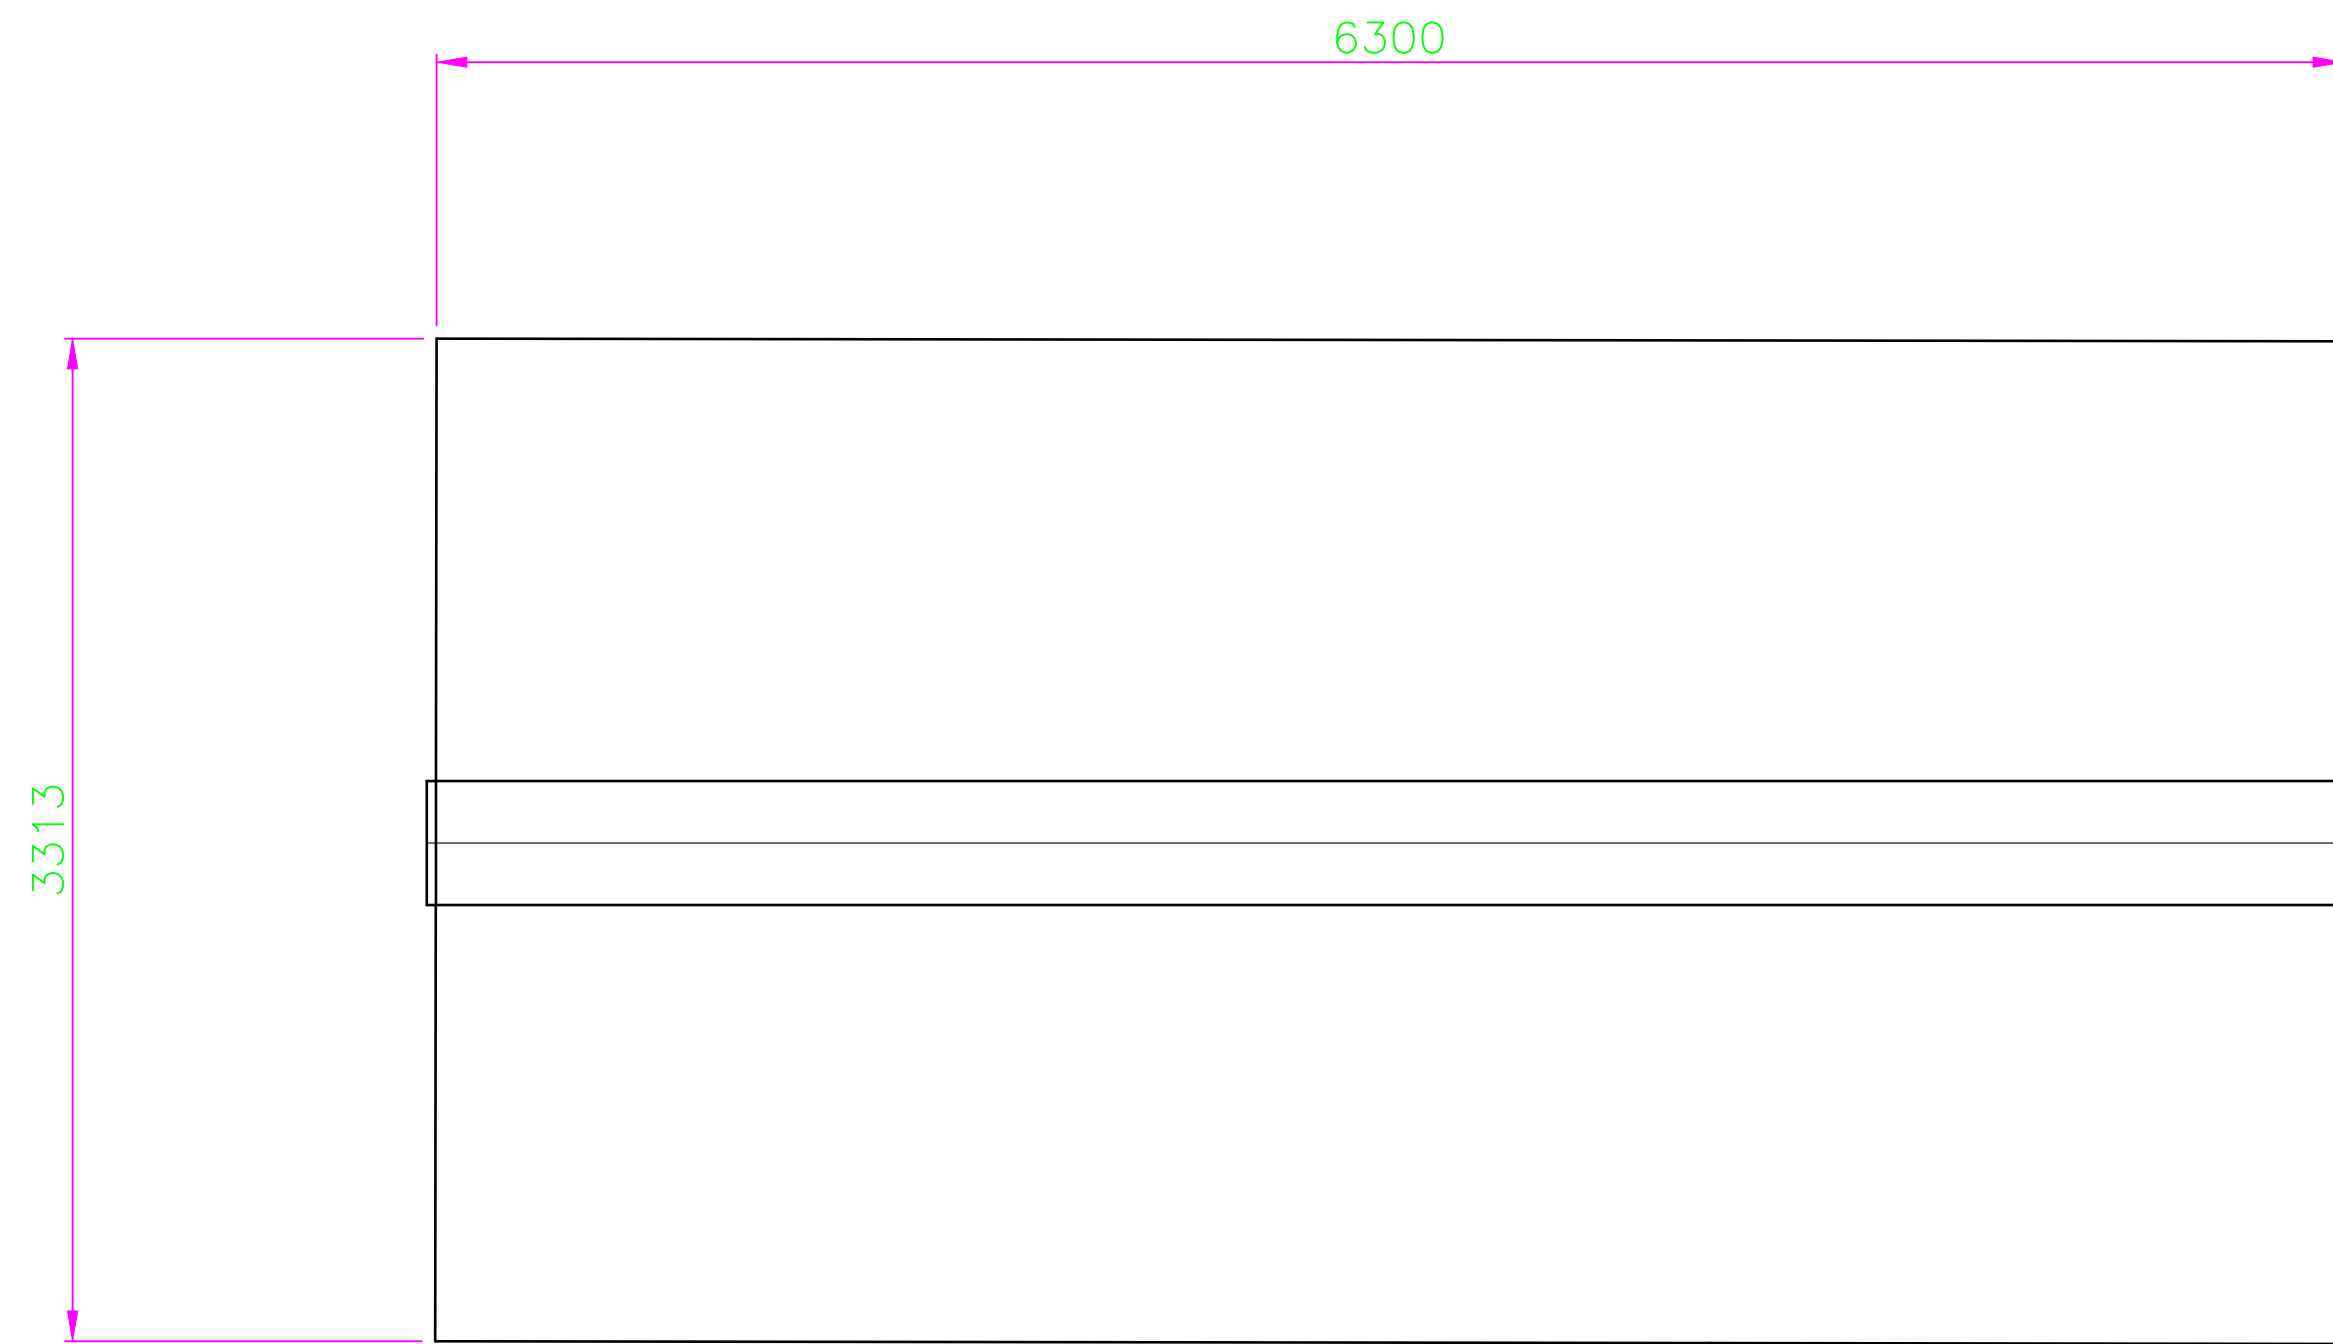


ROOF PLAN

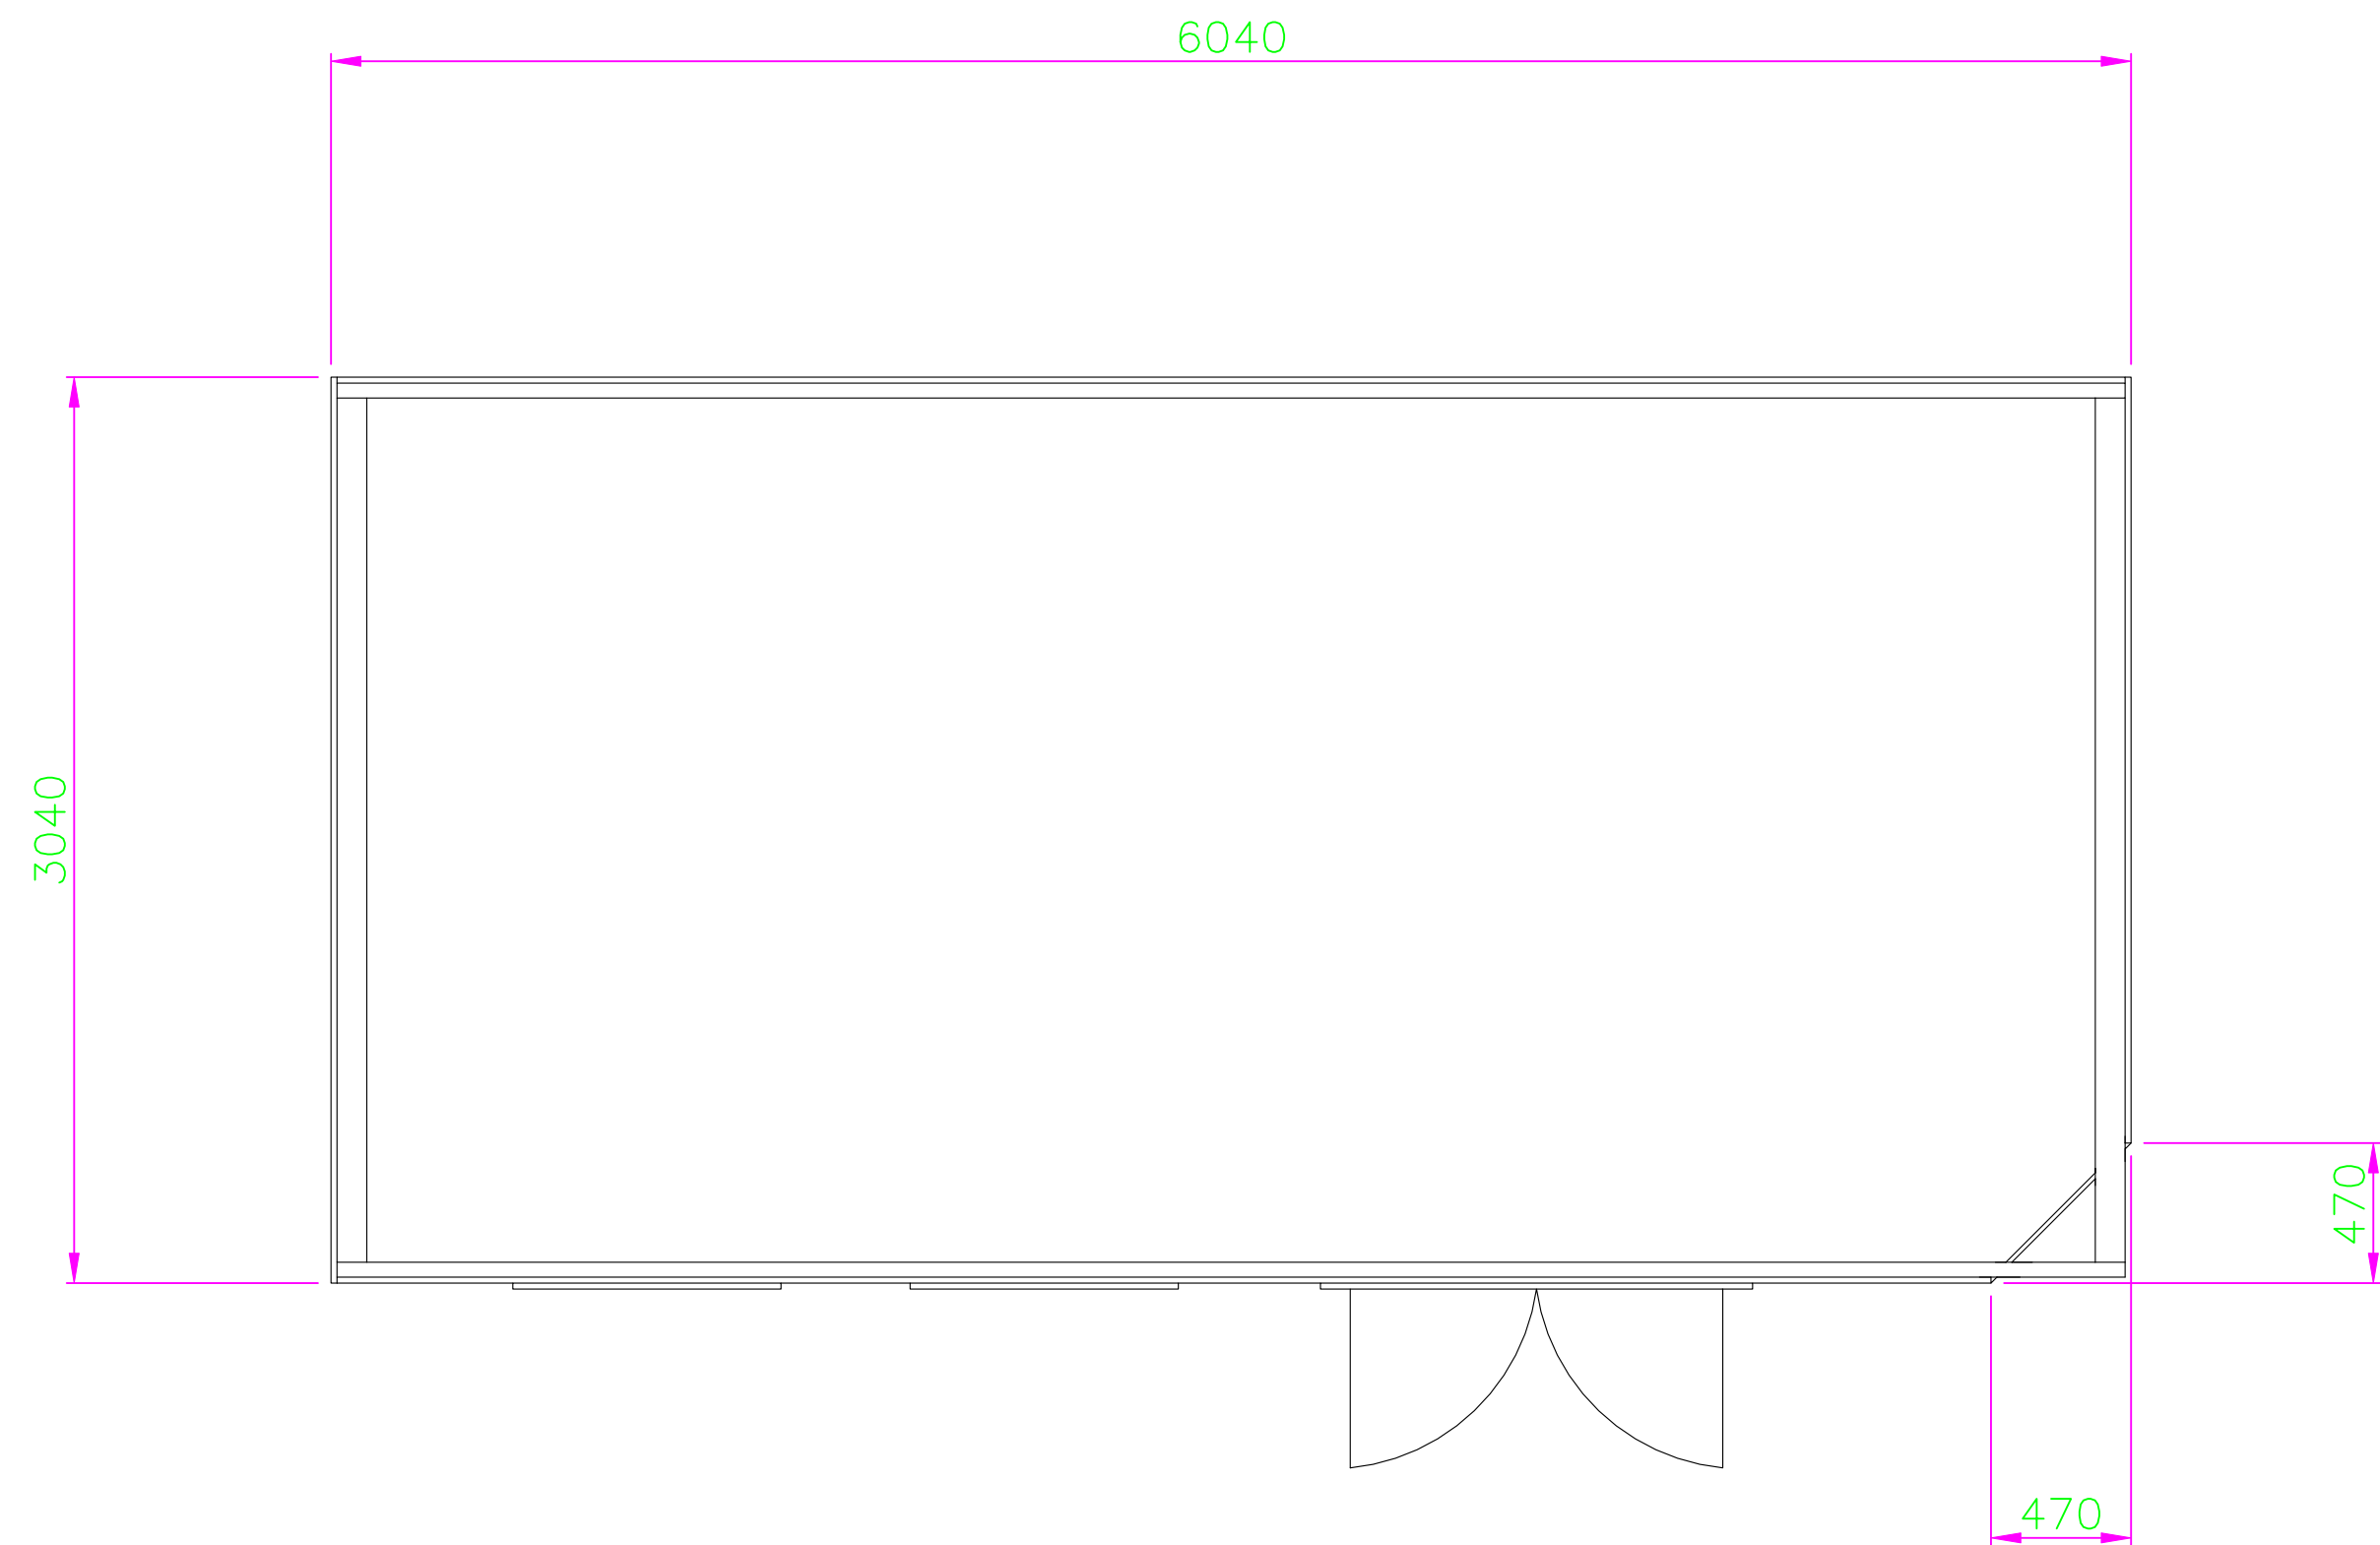

FLOOR PLAN

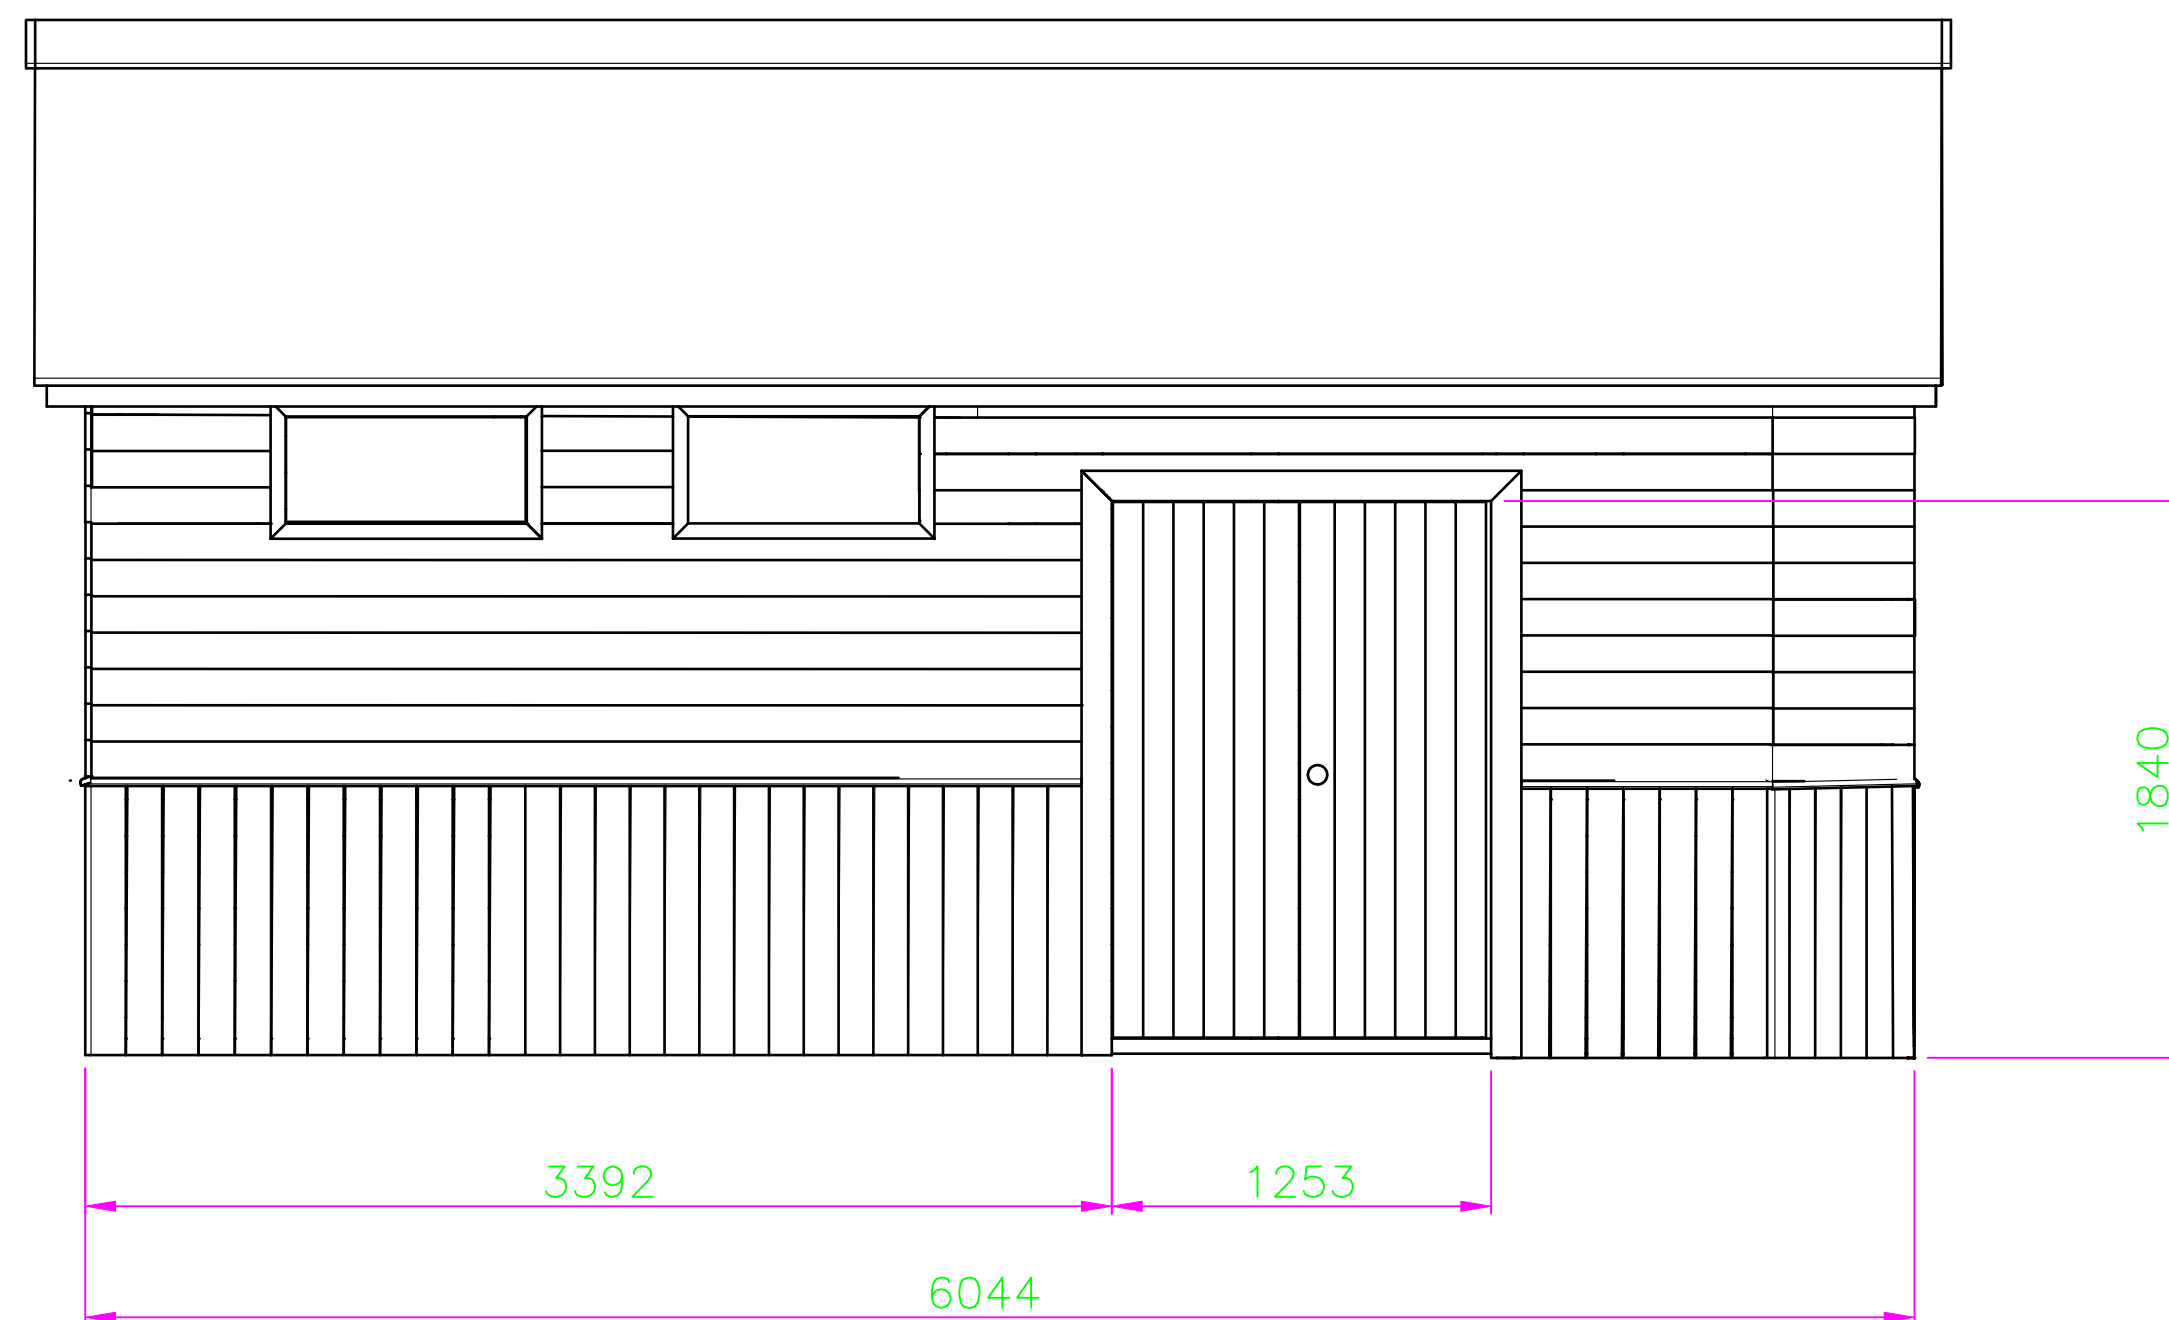

FRONT ELEVATION

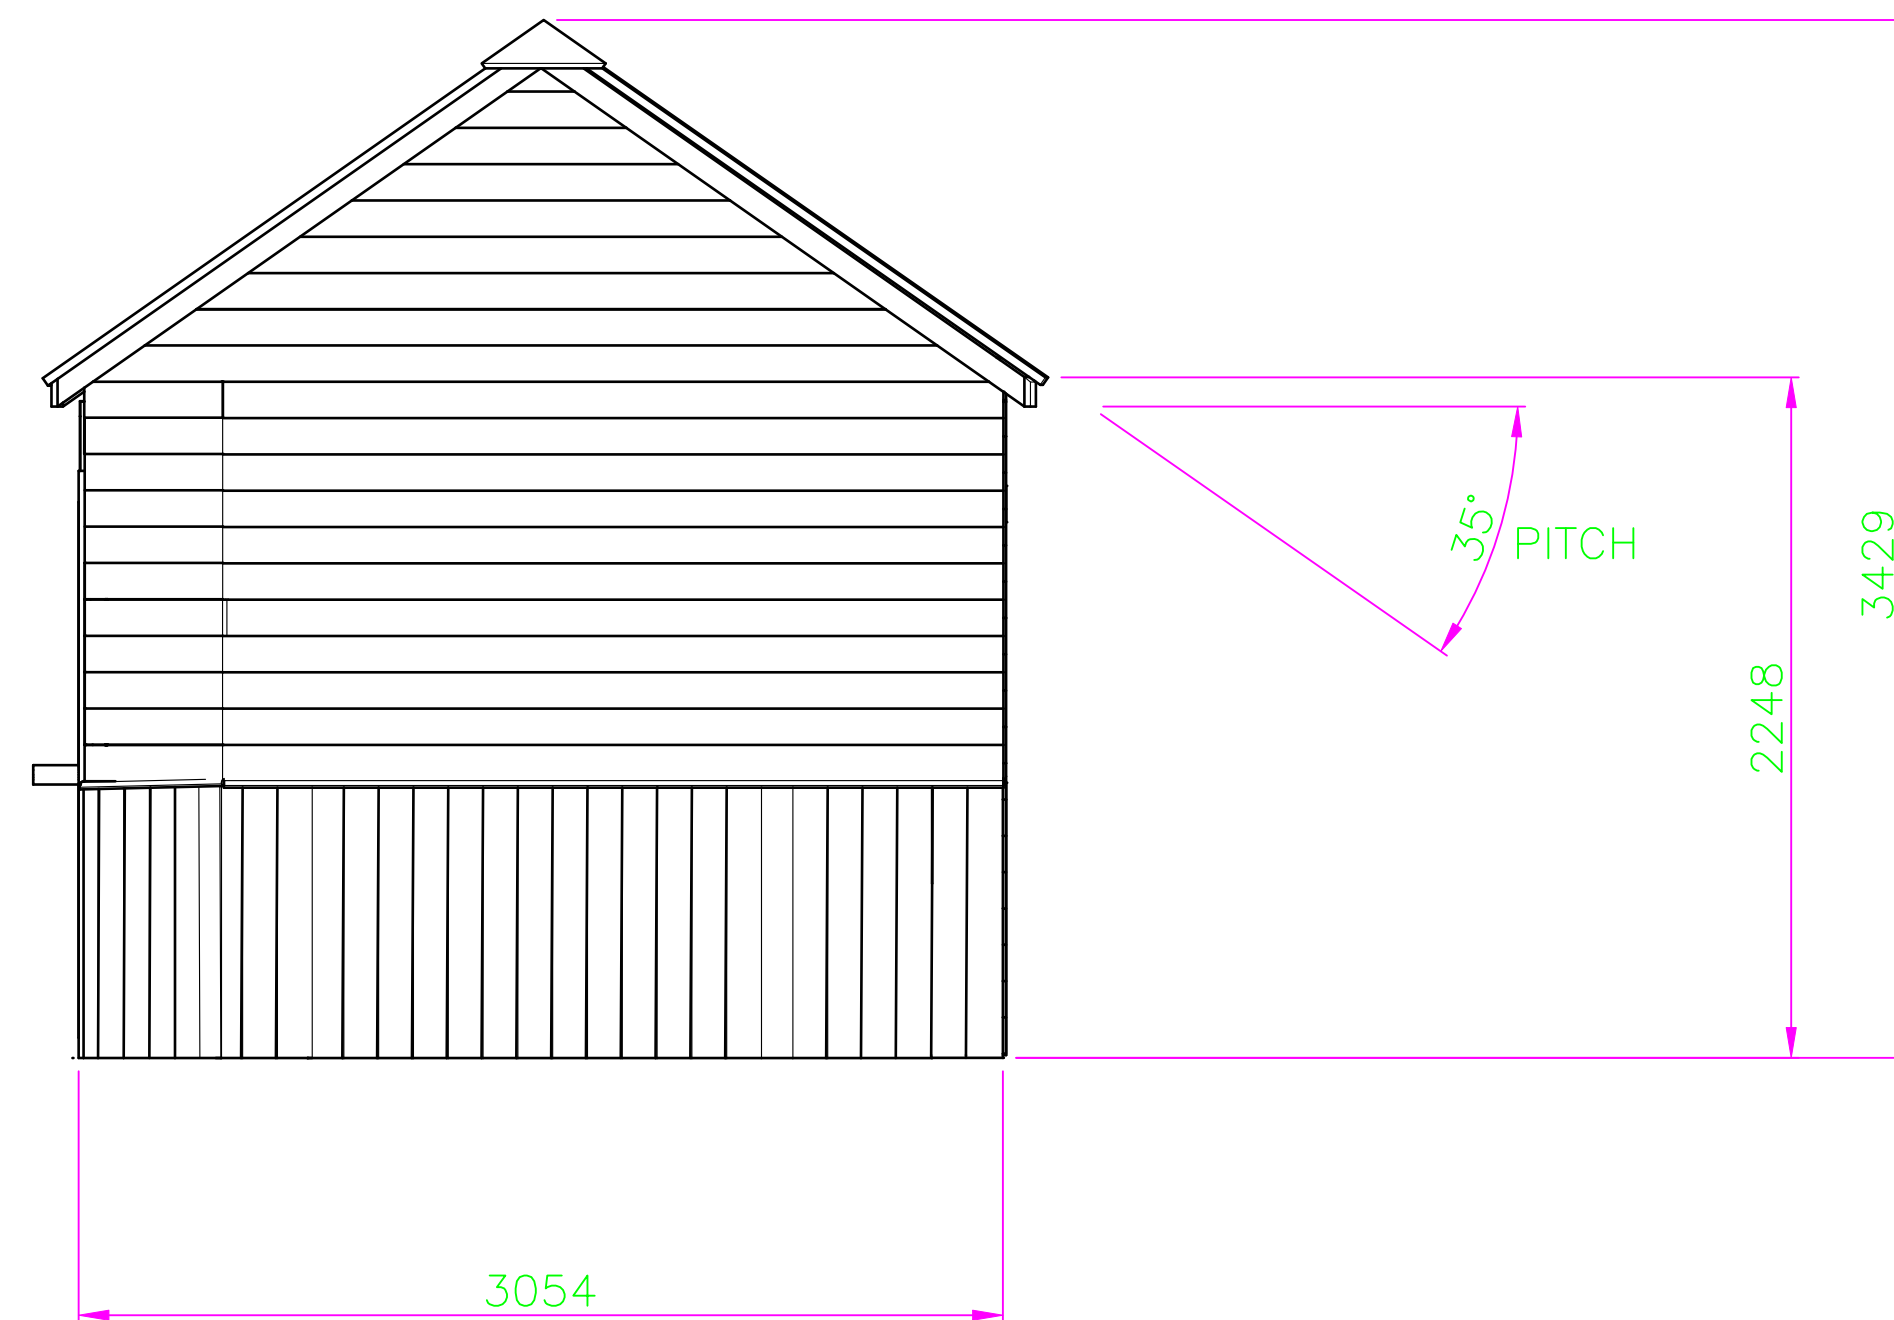

RIGHT SIDE ELEVATION

FOR ISOMETRIC VIEWS REFER TO DRAWING BK001-ISO's

General Notes

A	INITIAL ISSUE	18:10:23
No.	Revision/Issue	Date

Firm Name and Address

Project Name and Address

WOODEN SHED
15 CHAPEL GATE
WHAPLODE DROVE
SPALDING
SOUTH Lincs
PE12 0TR

Project

BK001

Date

18/10/23

Scale

1:25 @ A1

Sheet

SHEET 1
OF 1