




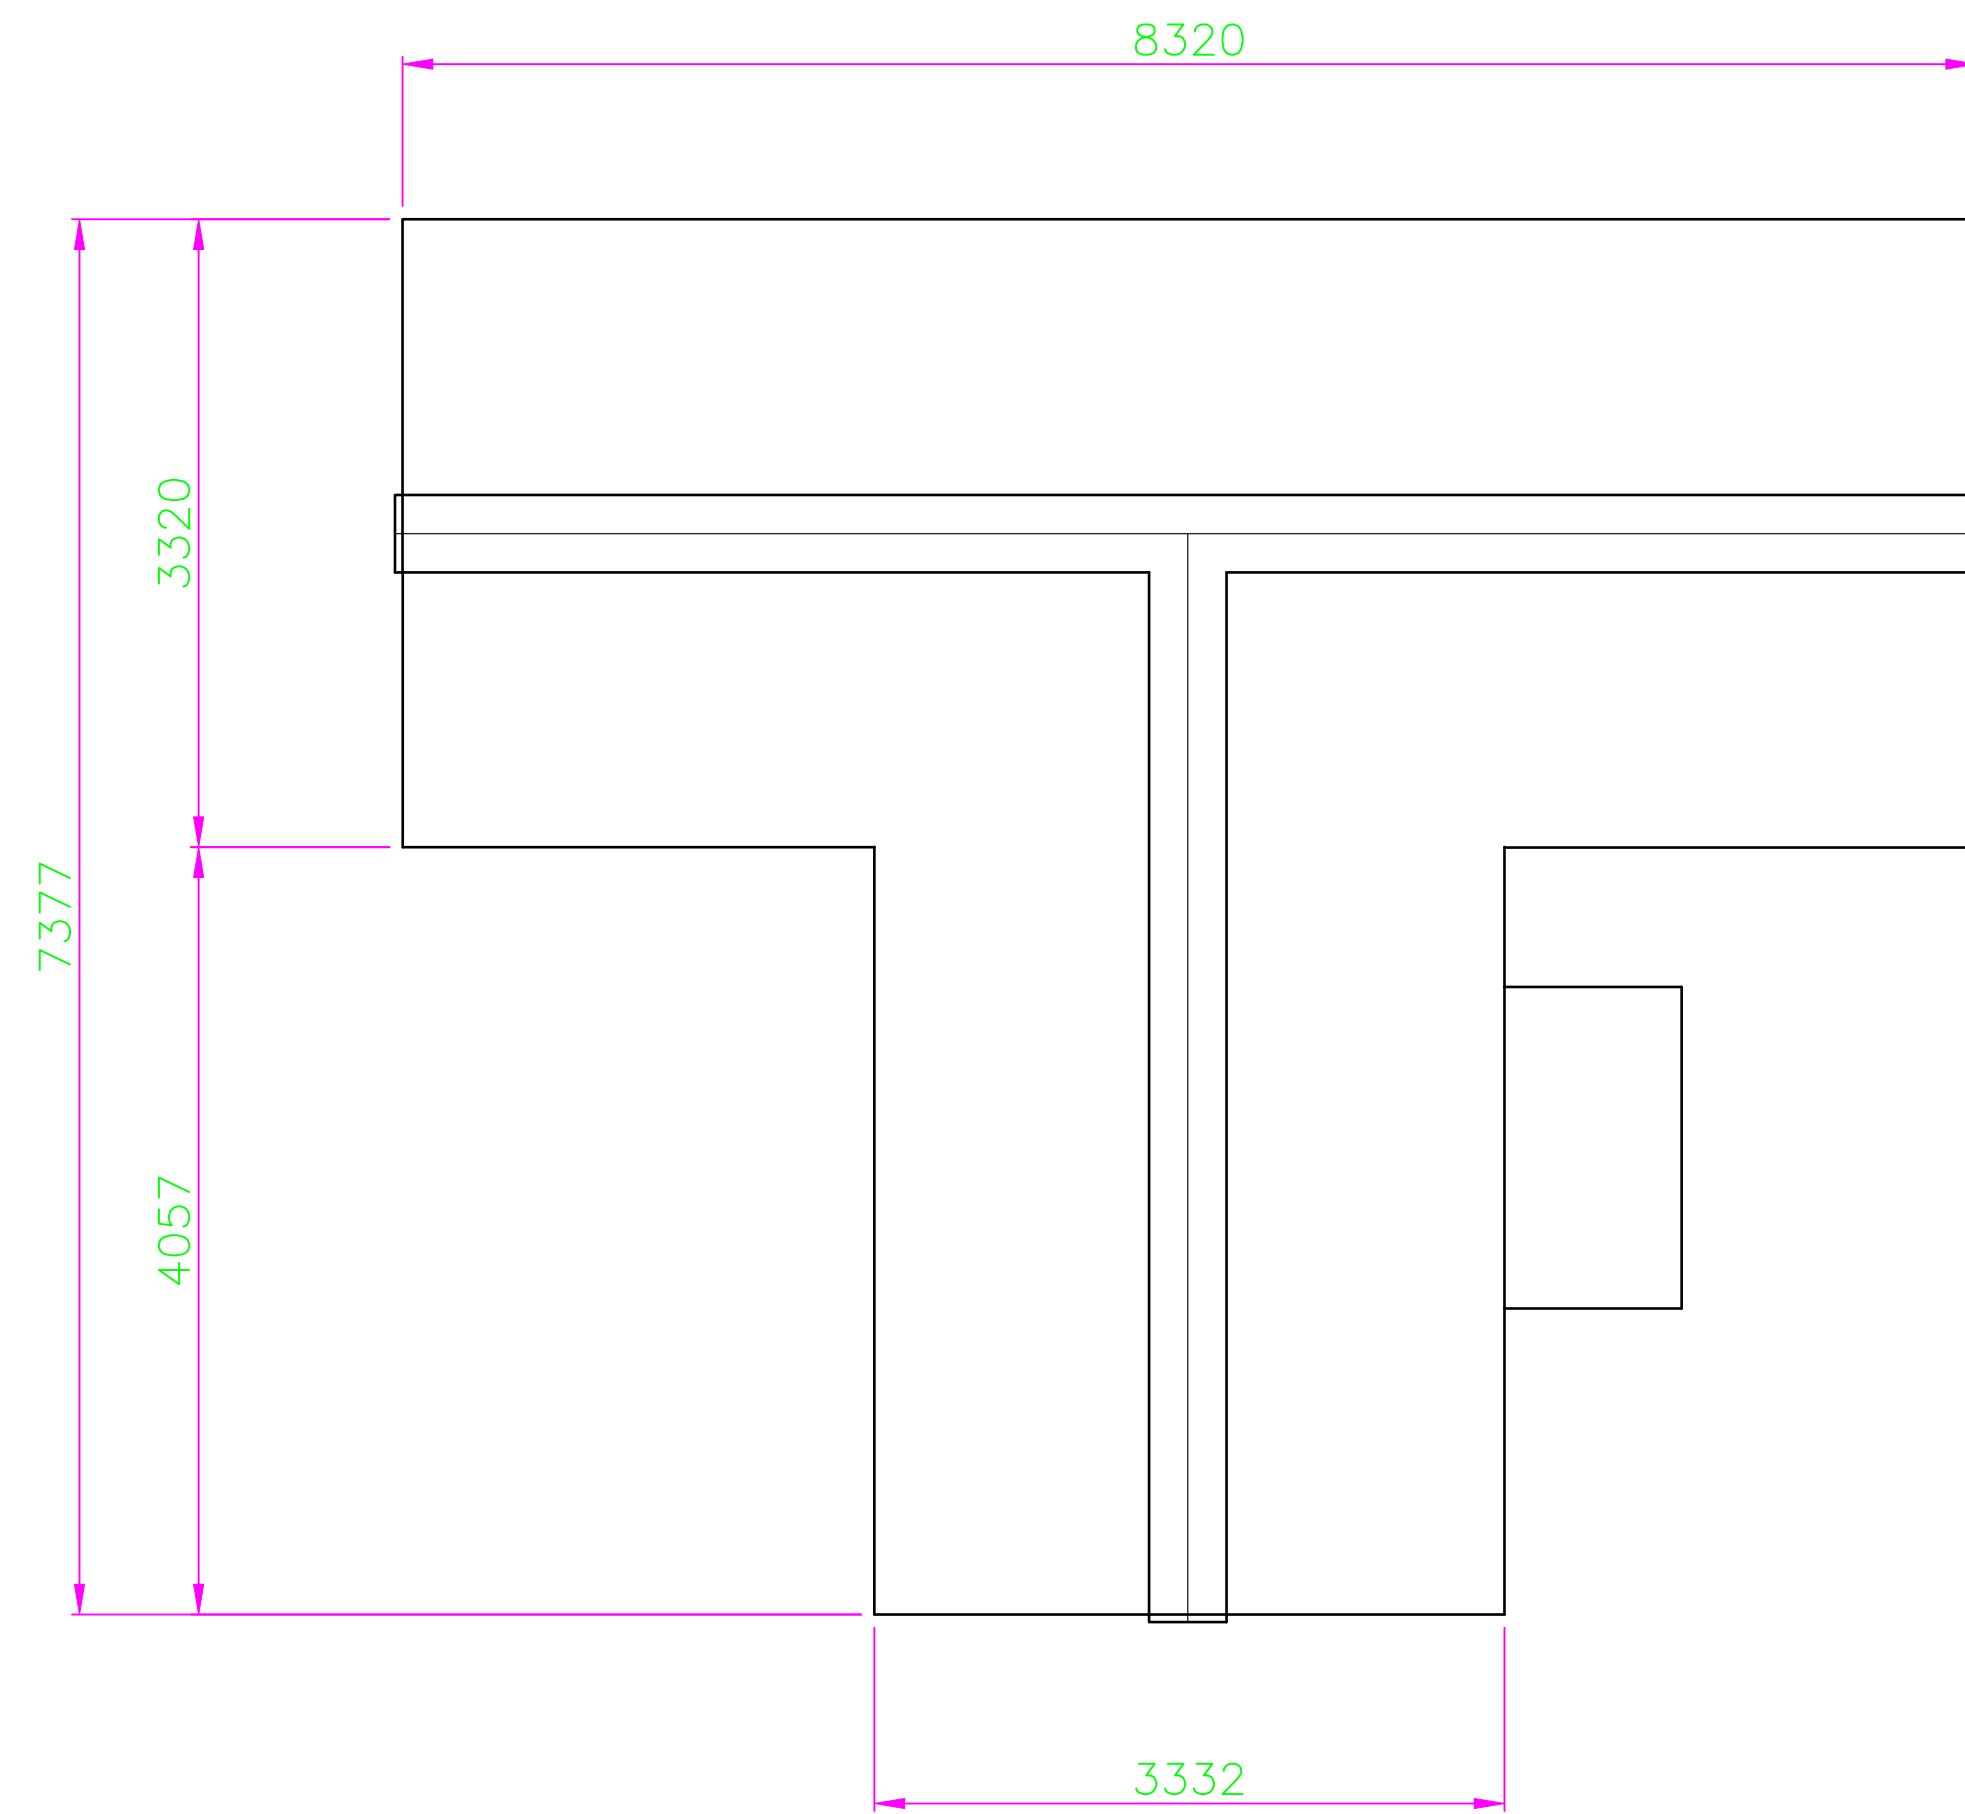


ROOF PLAN

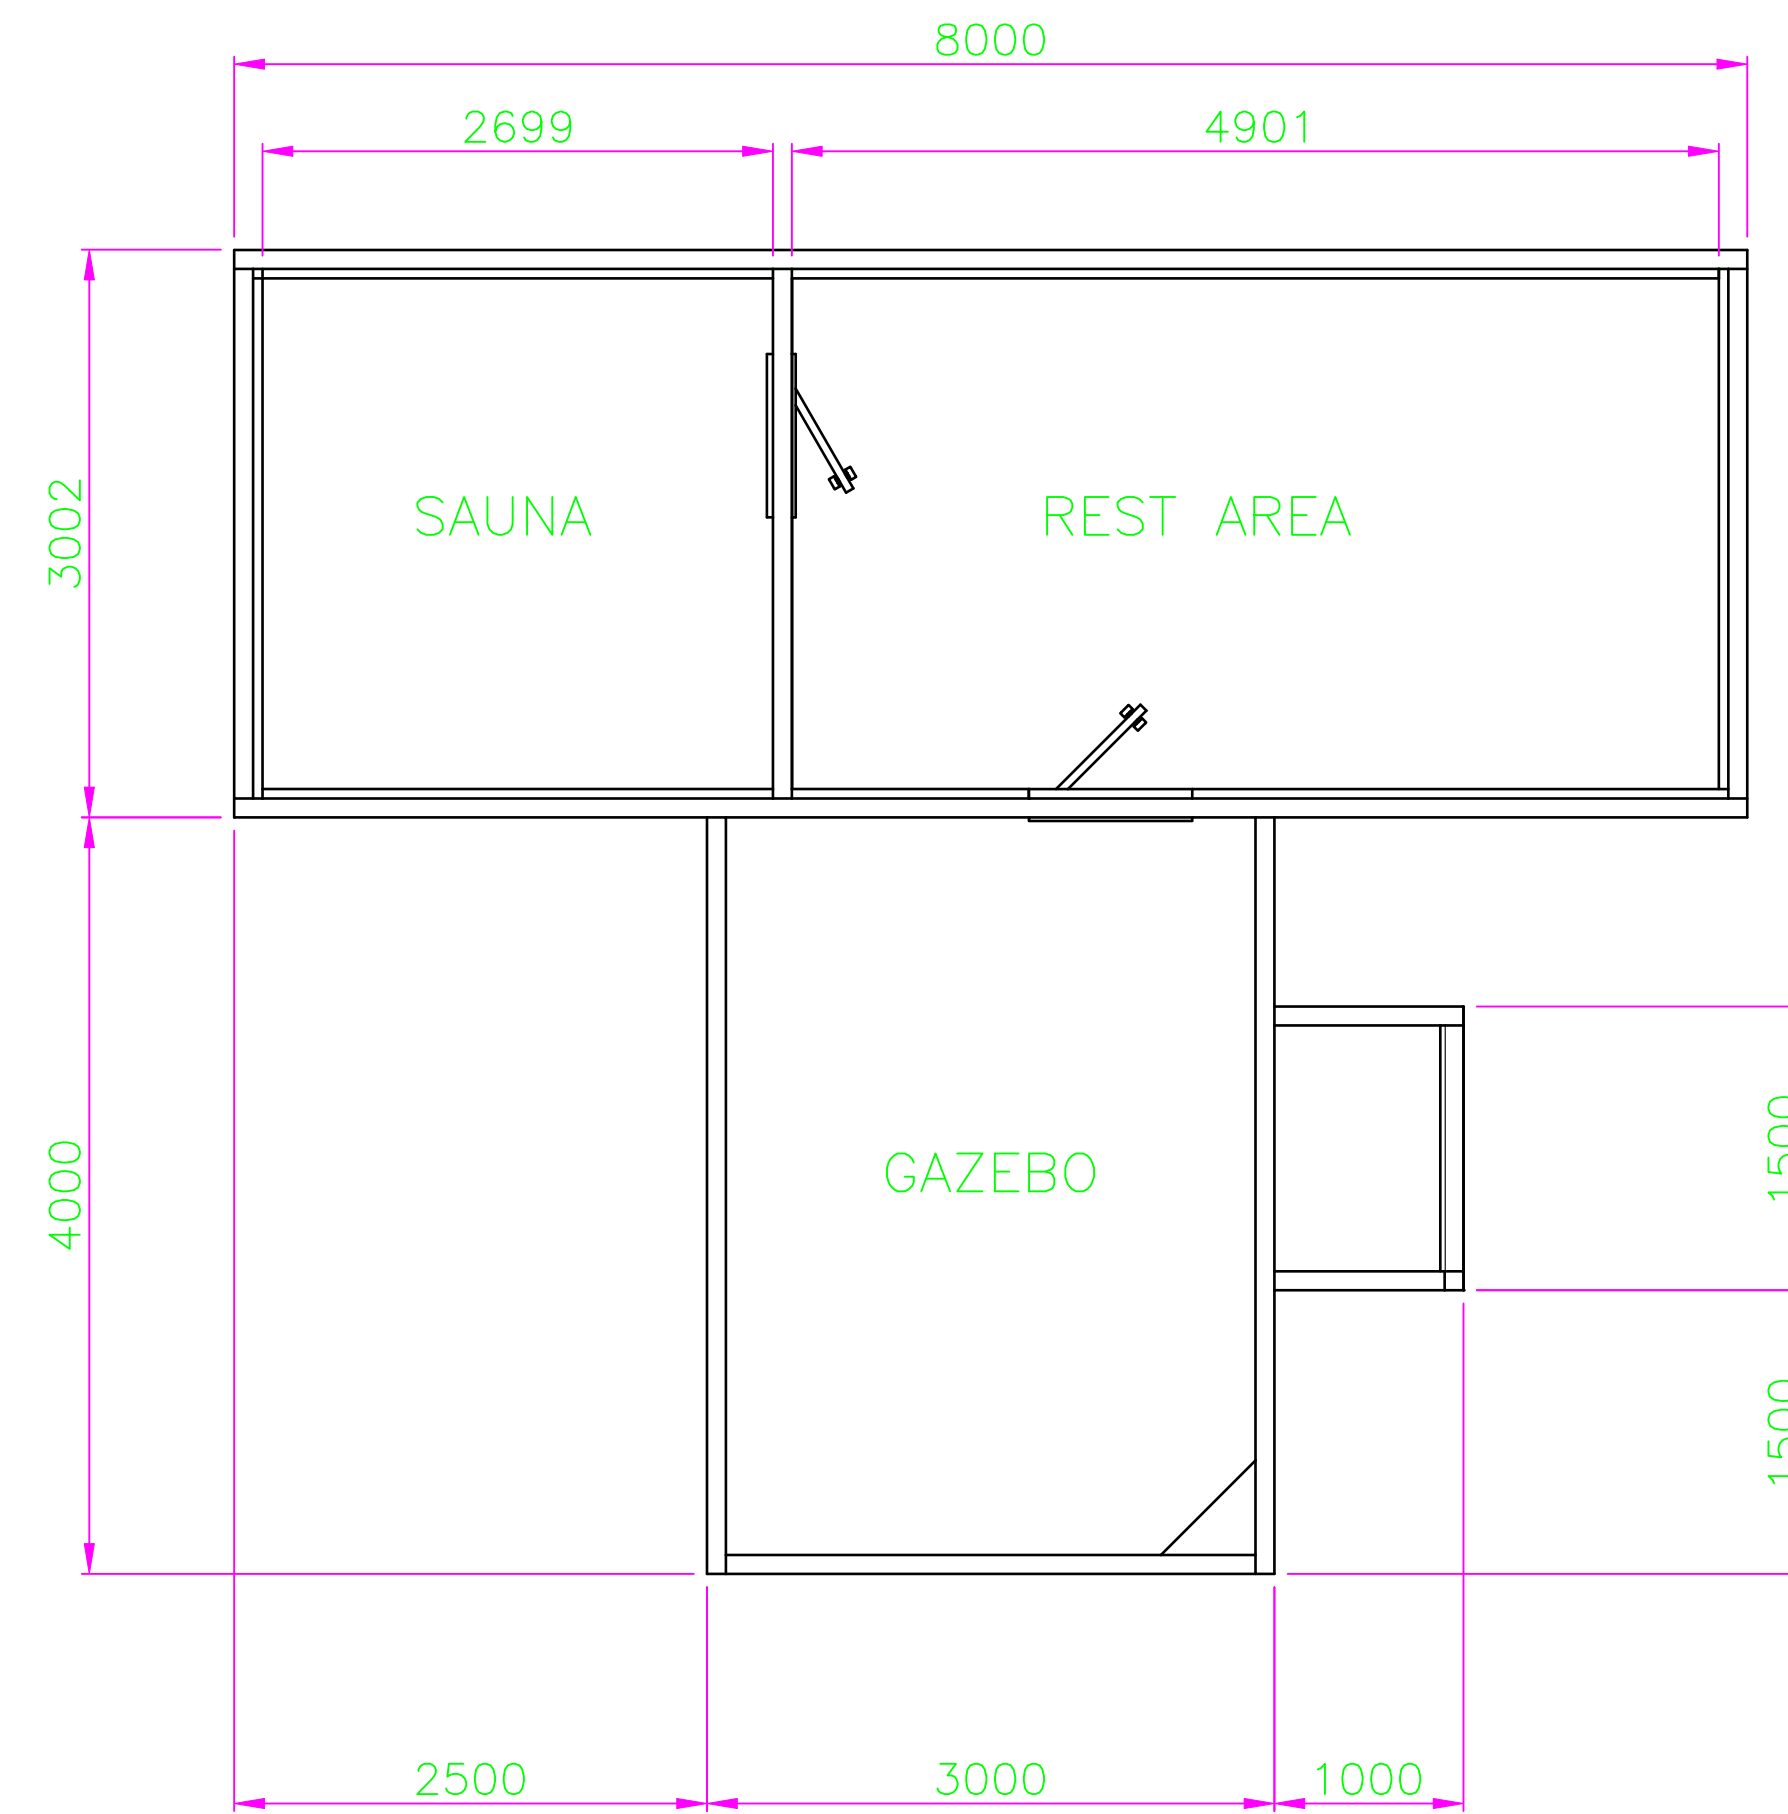


FLOOR PLAN

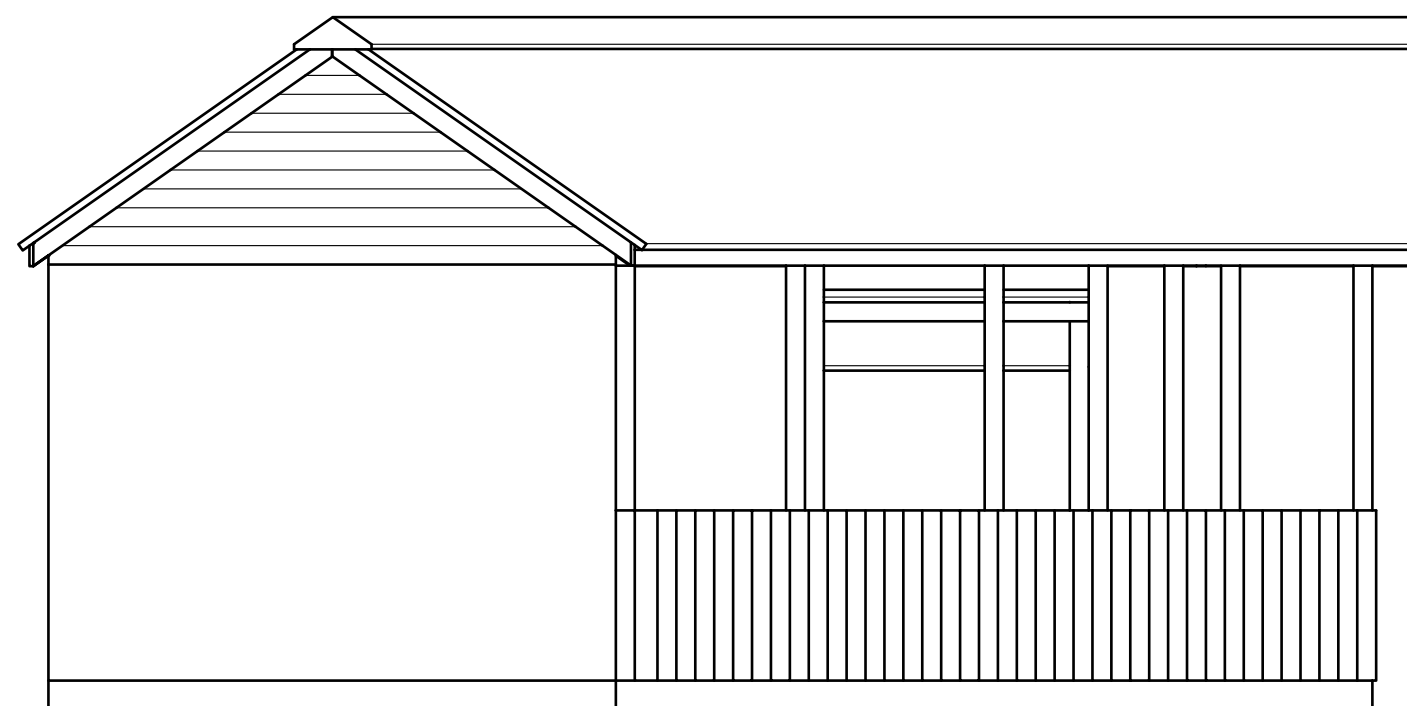

LEFT SIDE ELEVATION

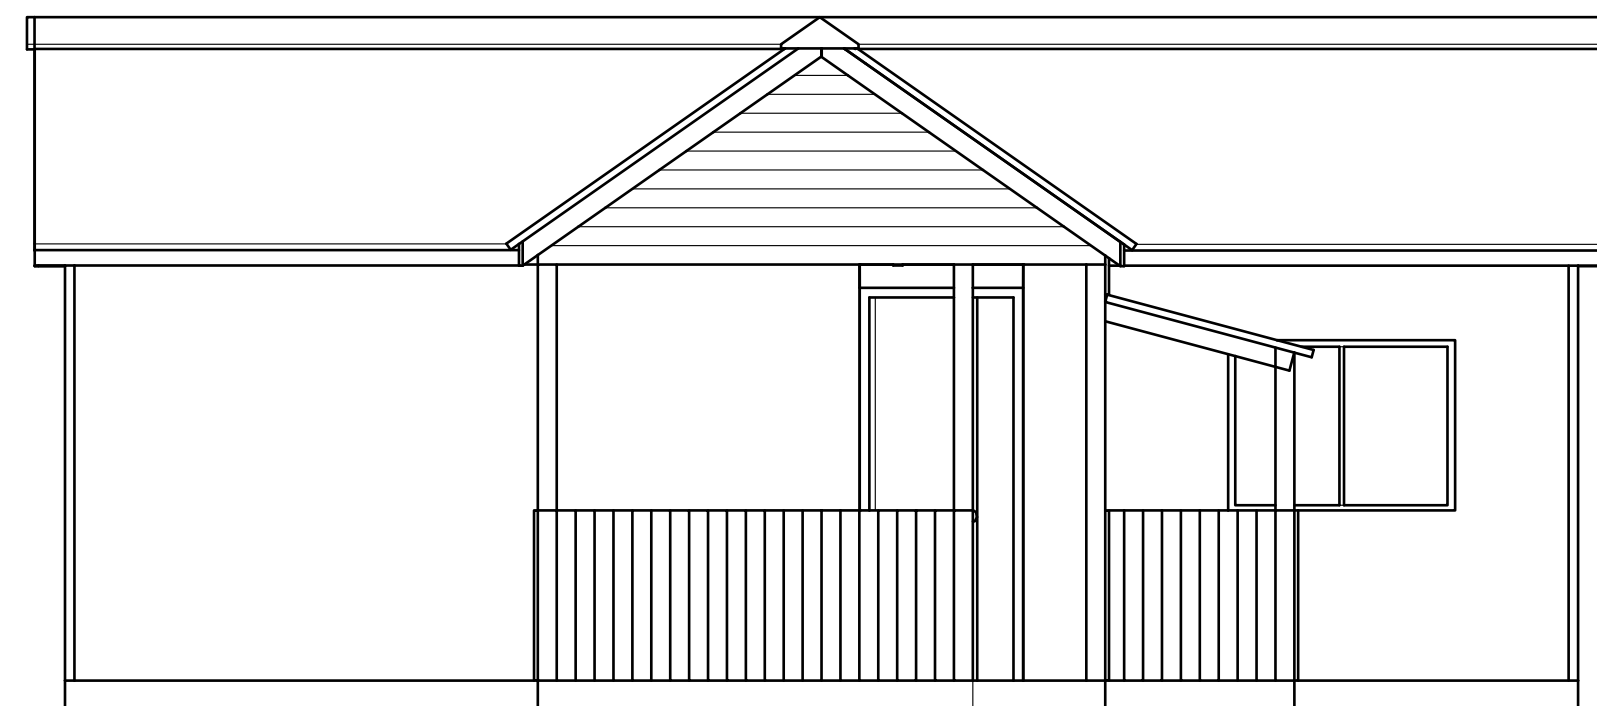

FRONT ELEVATION

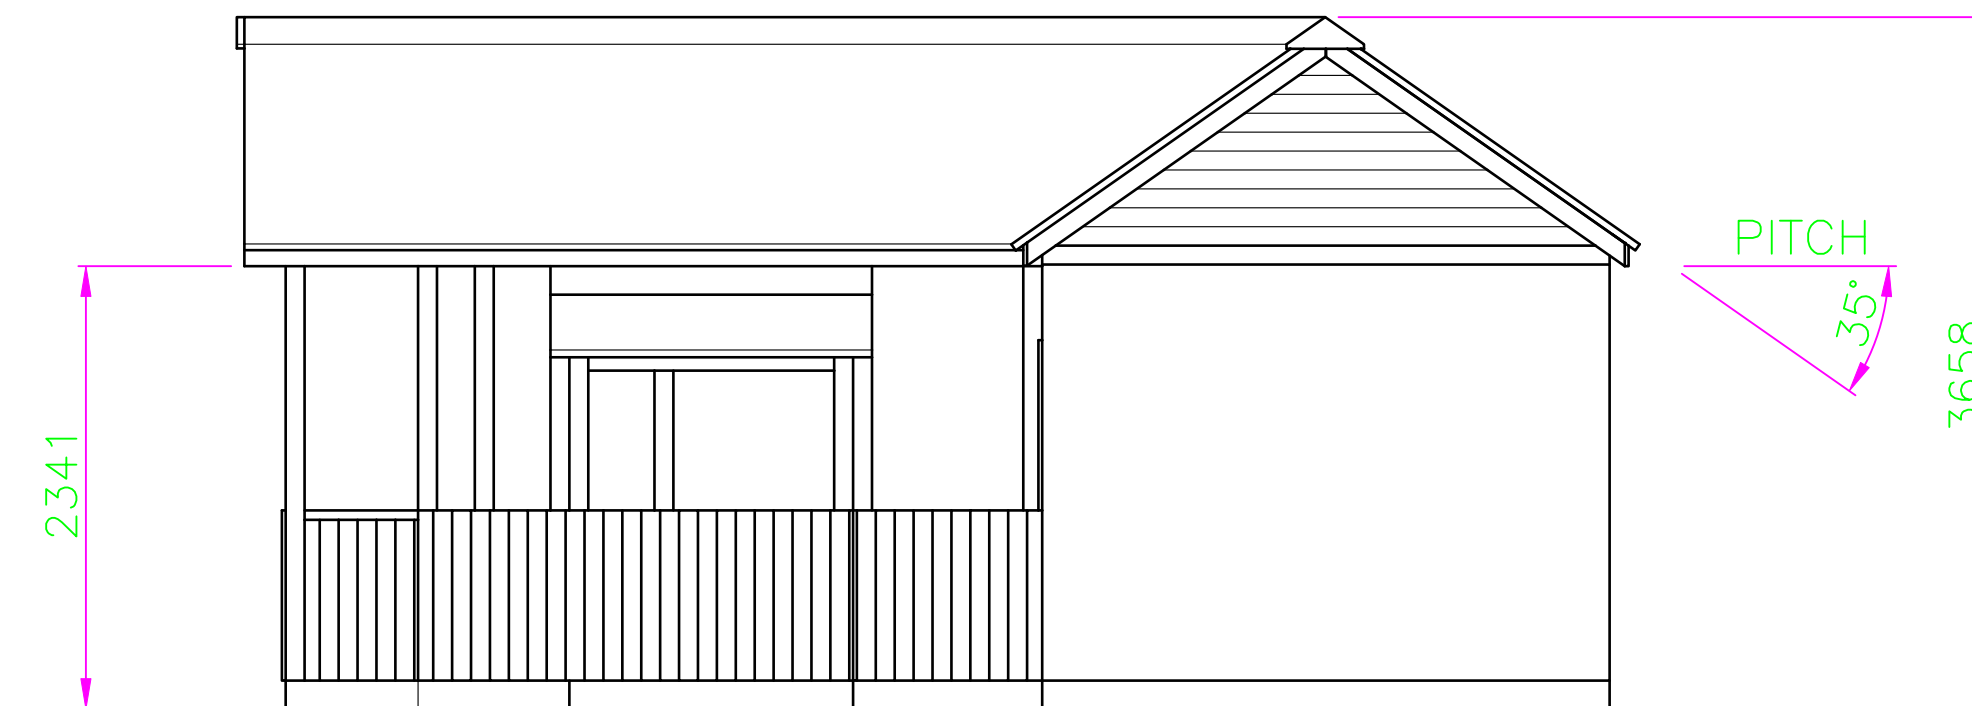

RIGHT SIDE ELEVATION

FOR ISOMETRIC VIEW REFER TO DRAWING BK002-ISO's

General Notes

|     |                |          |
|-----|----------------|----------|
| A   | INITIAL ISSUE  | 18/10/23 |
| No. | Revision/Issue | Date     |

Firm Name and Address

Project Name and Address

SAUNA, REST AREA, GAZEBO  
15 CHAPEL GATE  
WHAPLODE DROVE  
SPALDING  
SOUTH Lincs  
PE12 0TR

Project  
BK002

Date  
18/10/23

Scale  
1:40 @ A1

Sheet

SHEET 1  
OF 1