




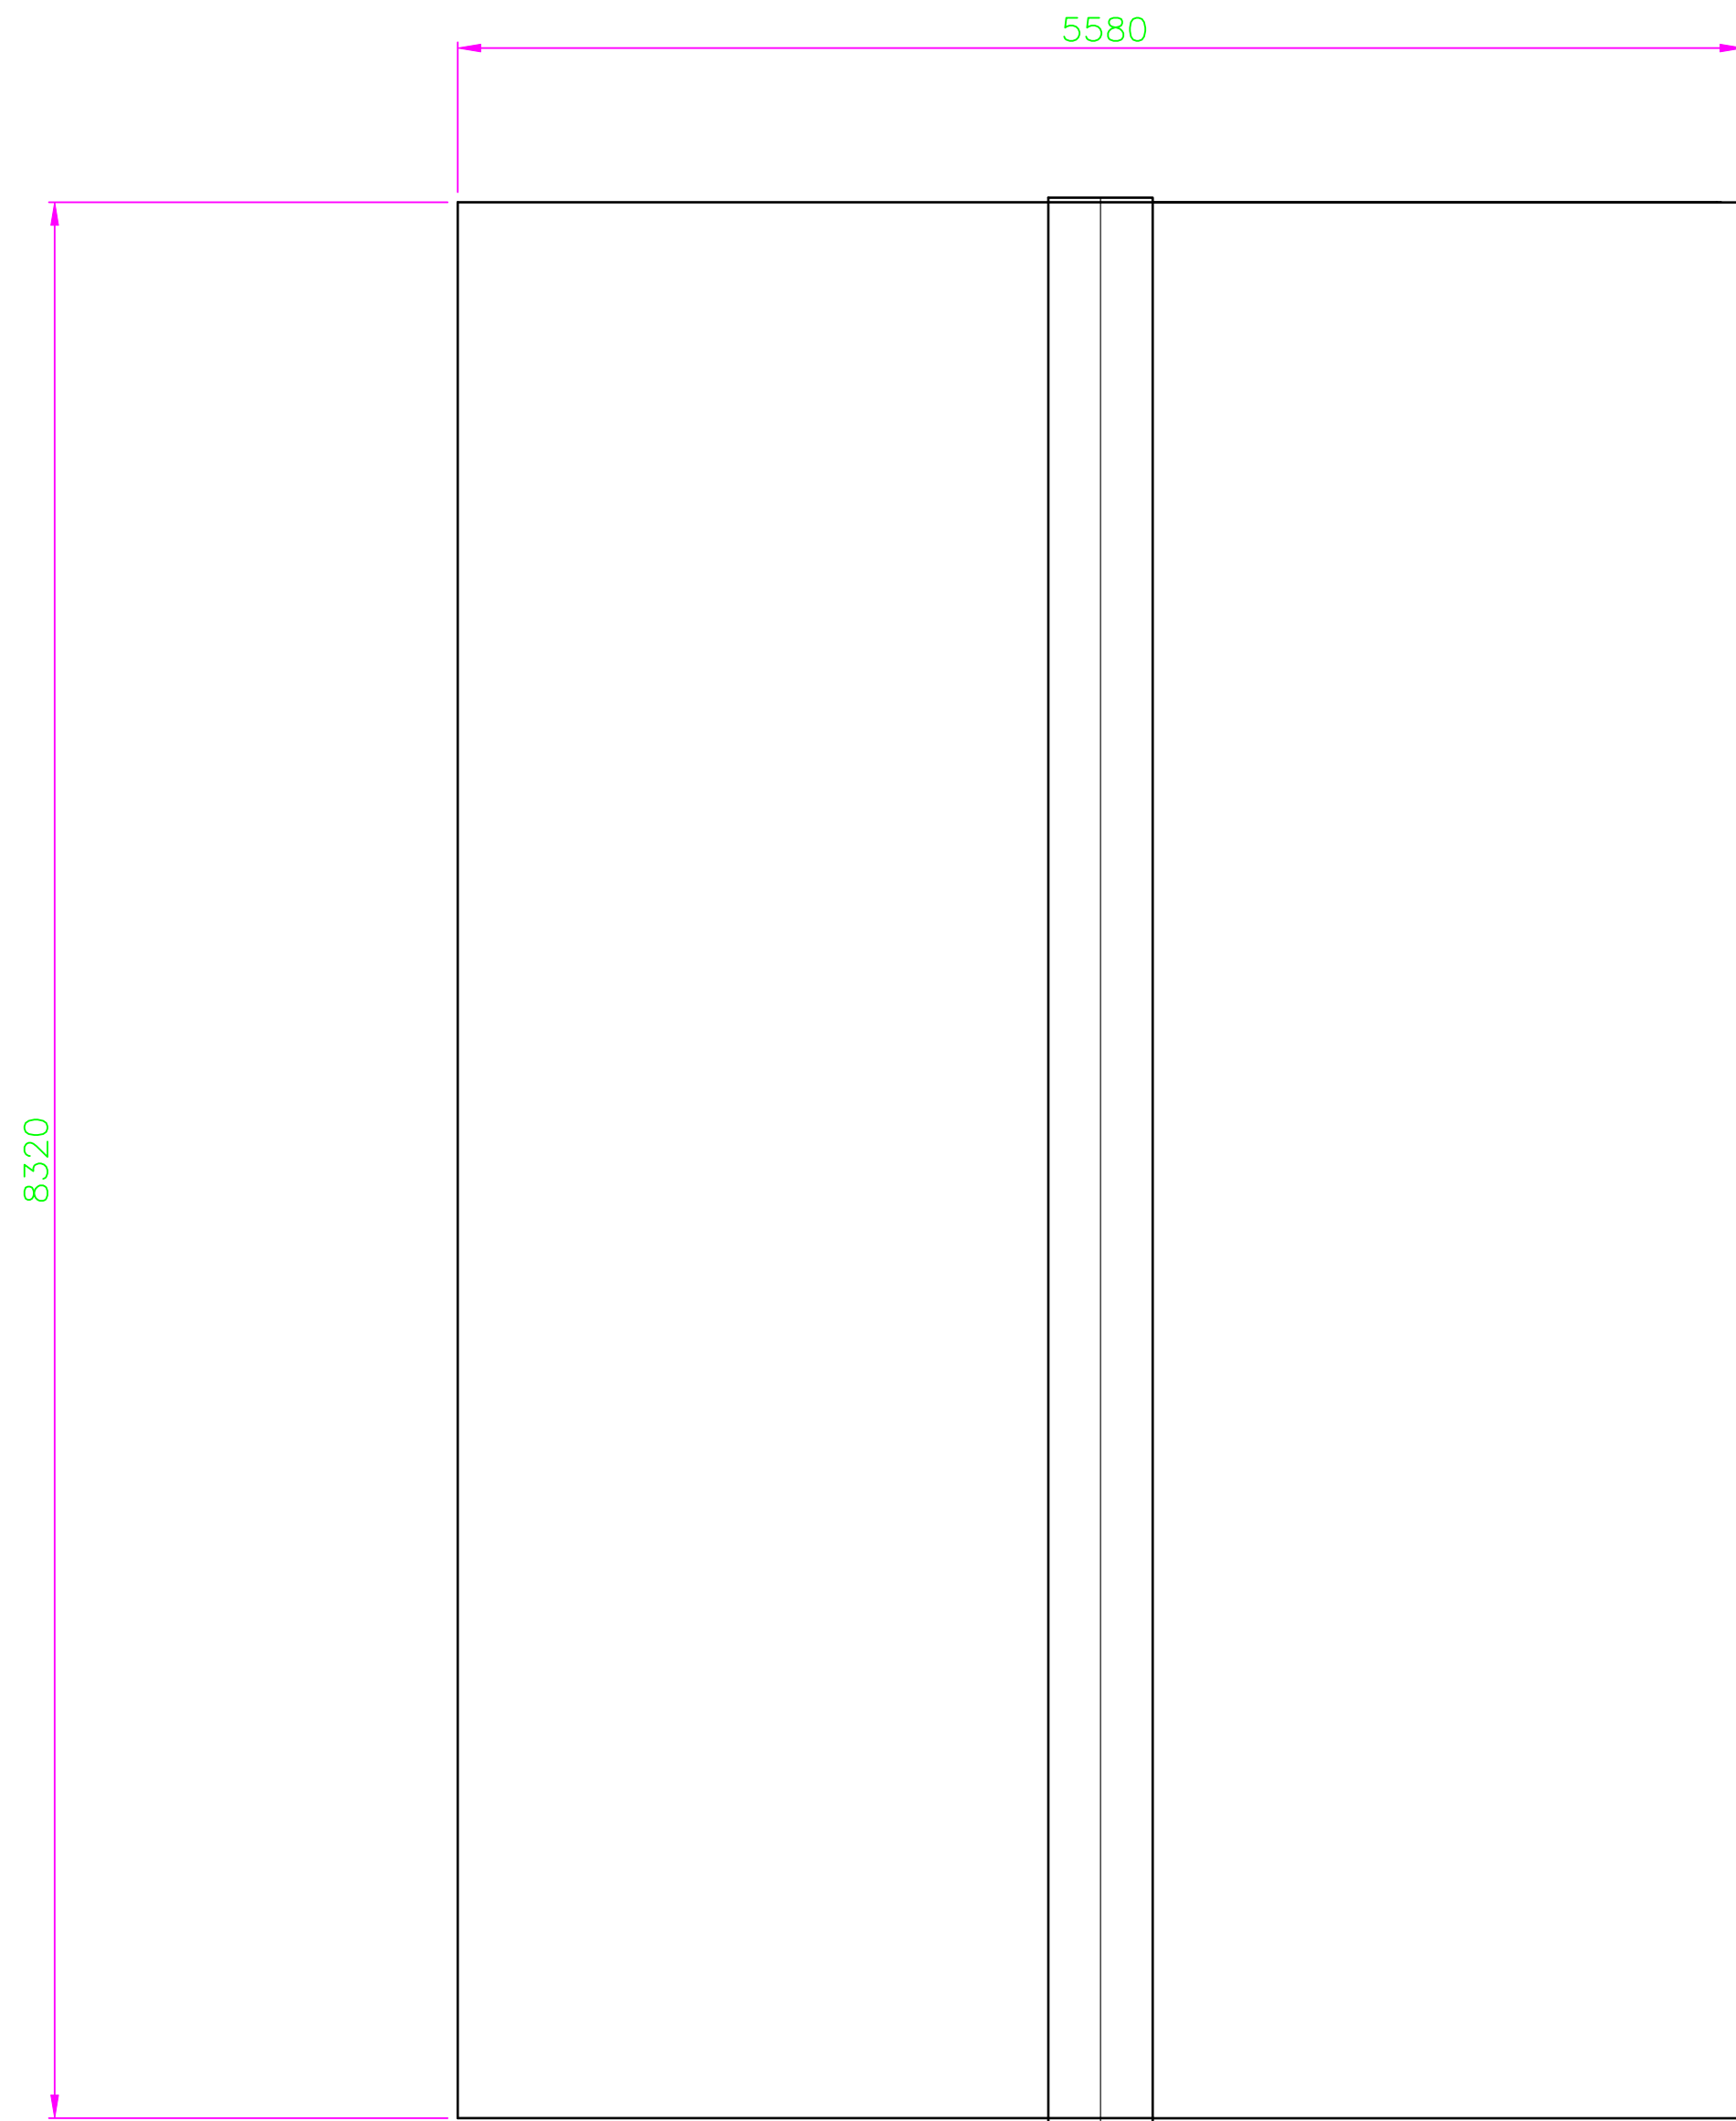


ROOF PLAN

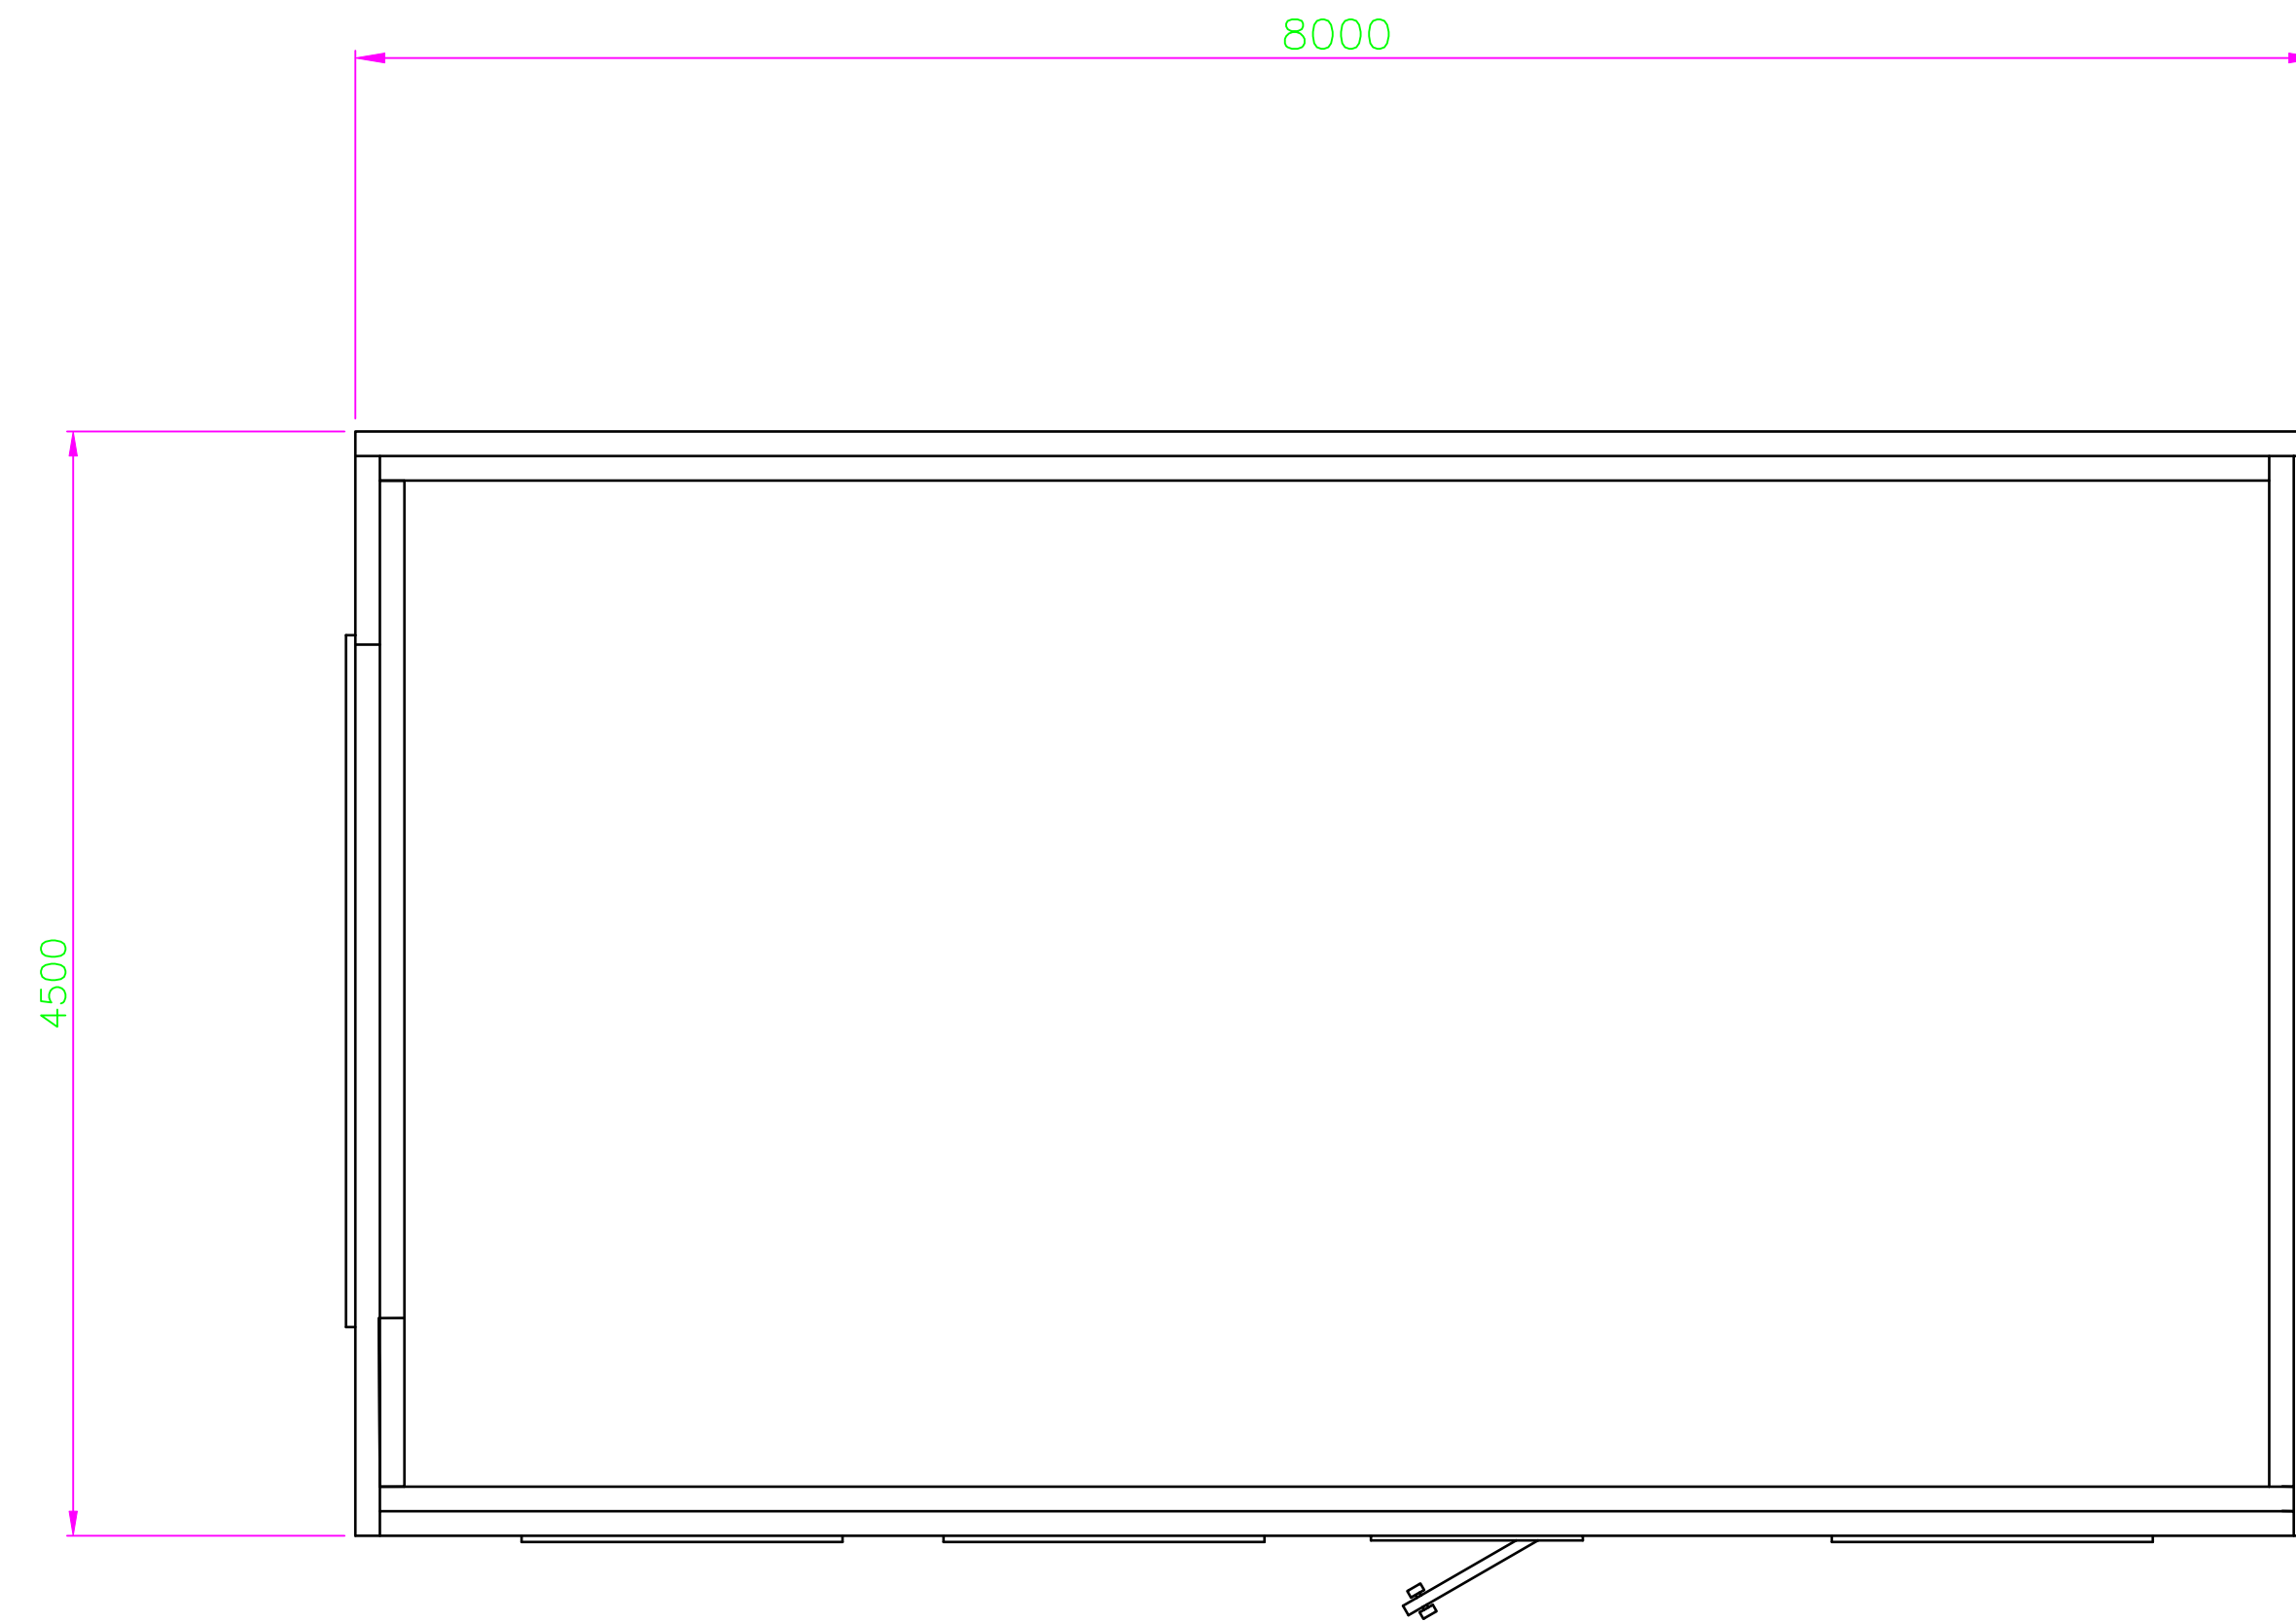

FLOOR PLAN

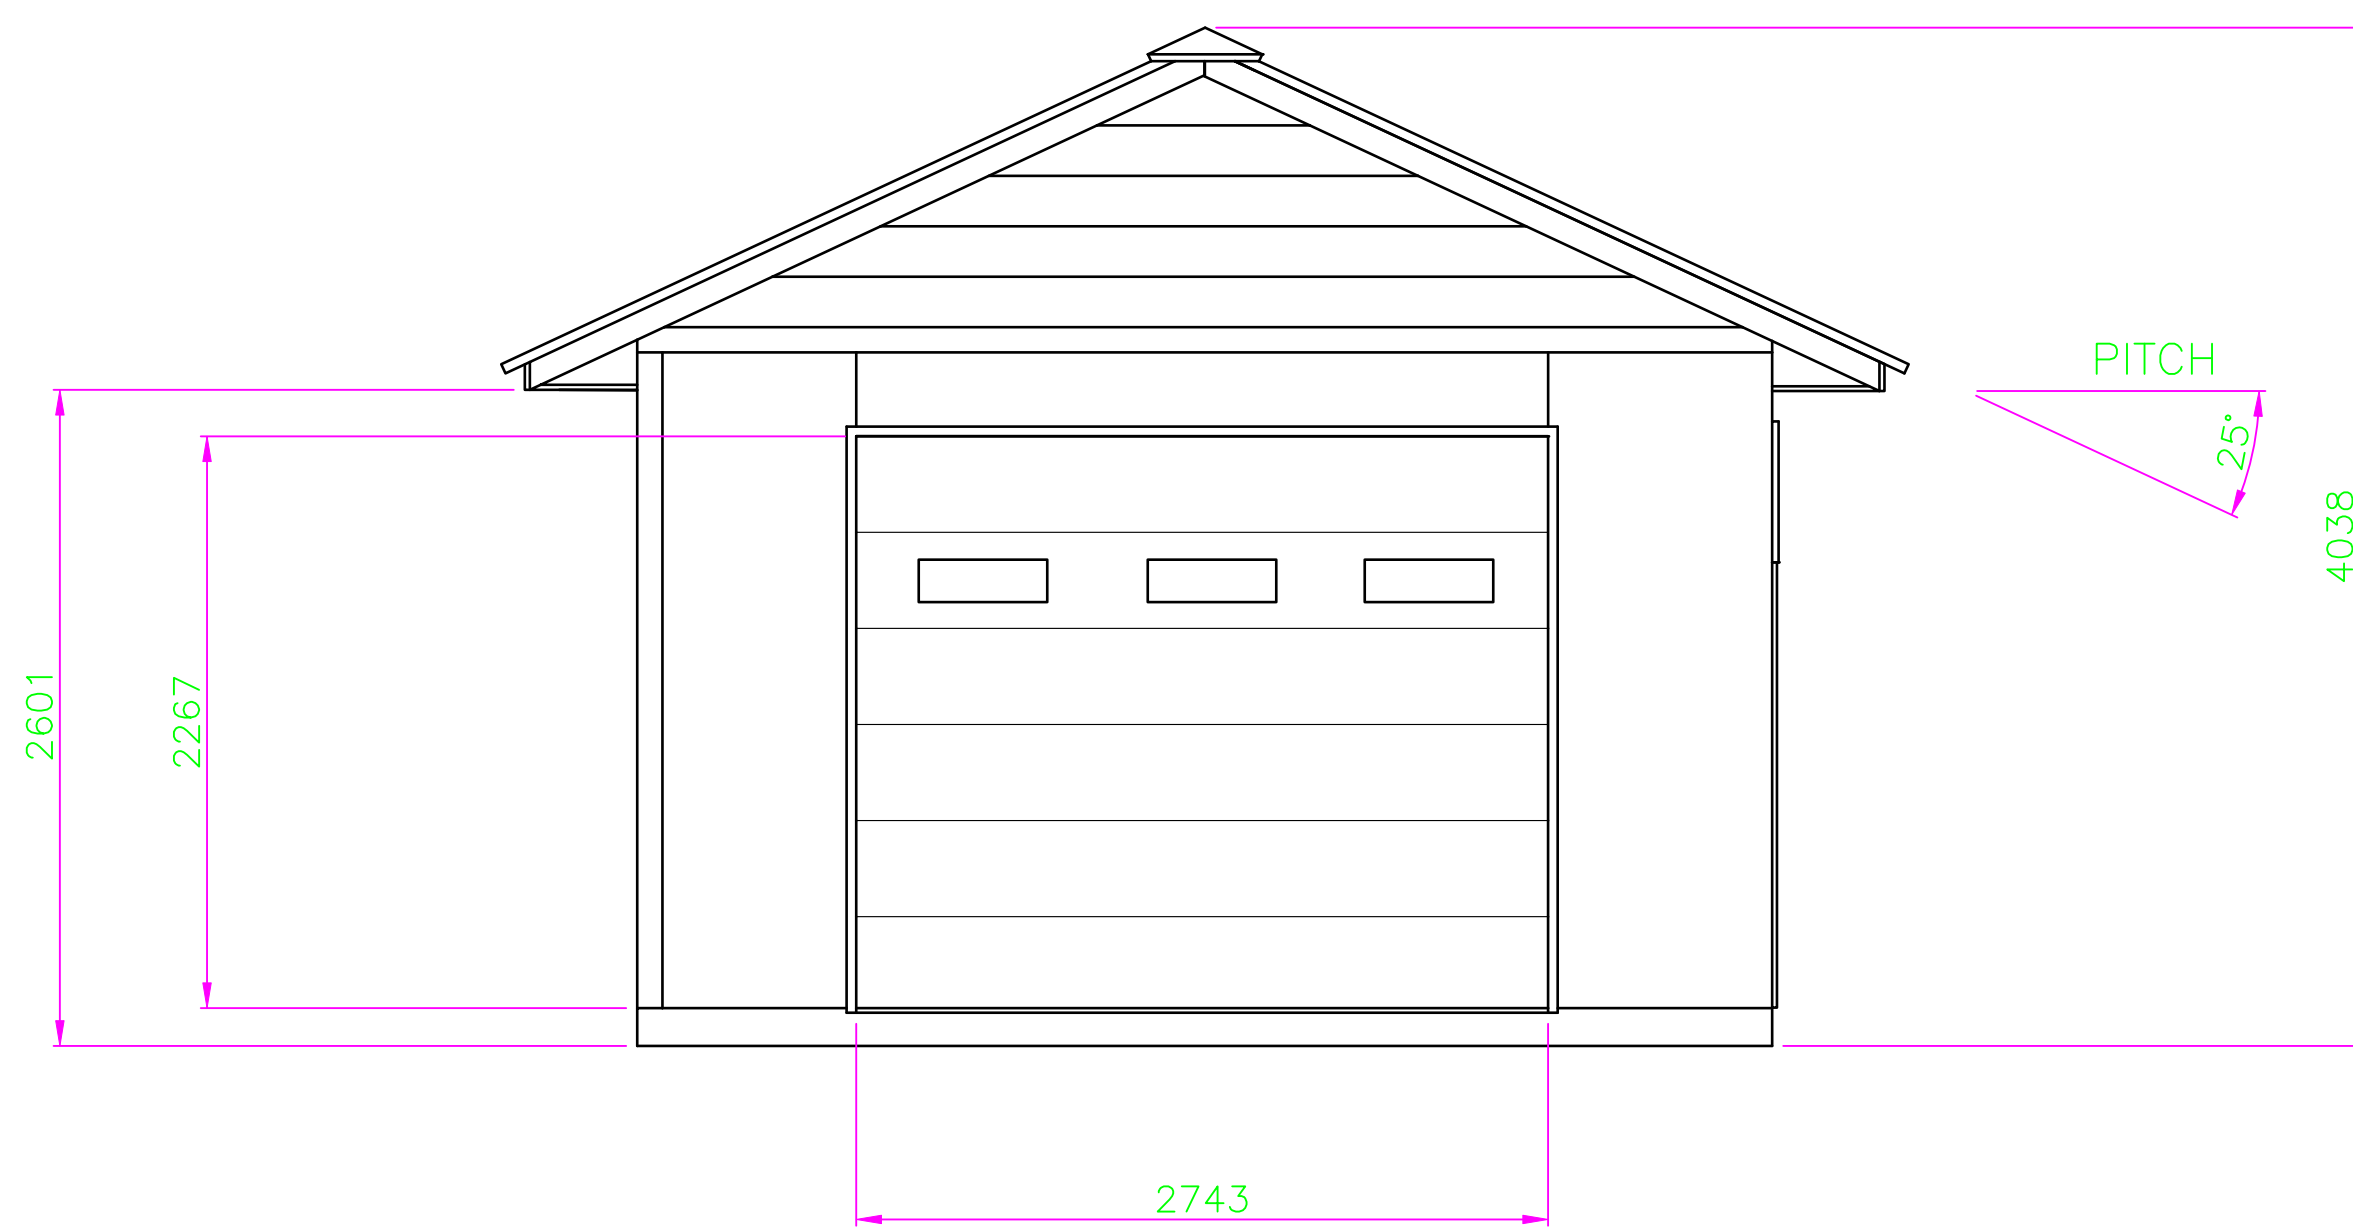

FRONT ELEVATION

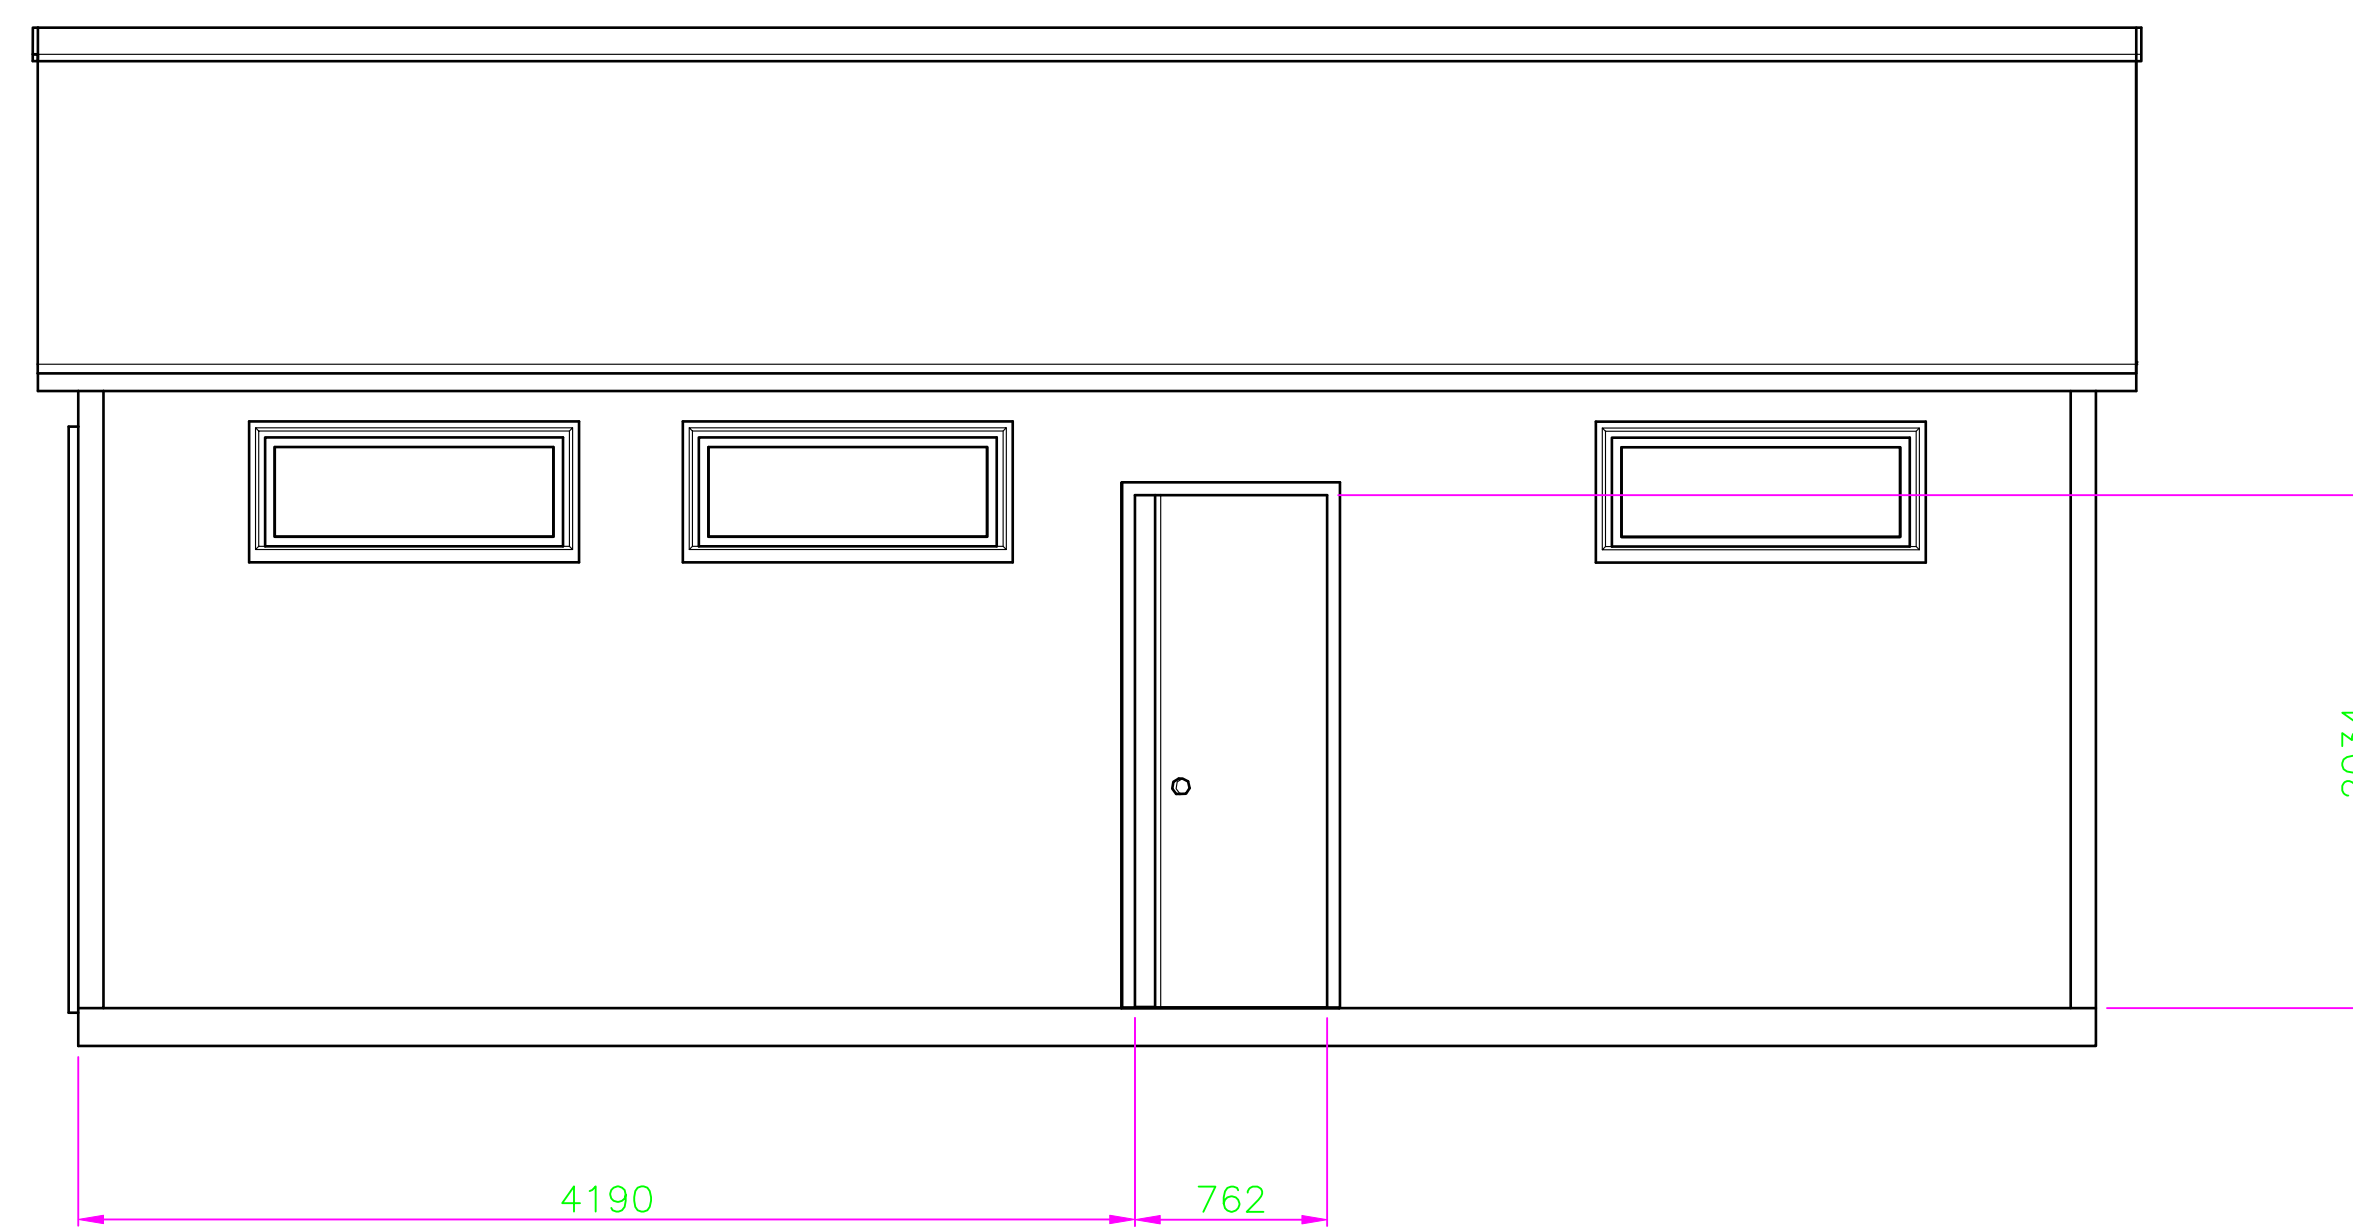

RIGHT SIDE ELEVATION

FOR ISOMETRIC VIEW REFER TO DRAWING BK003-ISO's

General Notes

A	INITIAL ISSUE	18/10/23
No.	Revision/Issue	Date

Firm Name and Address

Project Name and Address

GARAGE
15 CHAPEL GATE
WHAPLODE DROVE
SPALDING
SOUTH Lincs
PE12 0TR

Project
BK003

Date
18/10/23

Scale
1:30 @ A1

Sheet

SHEET 1
OF 1