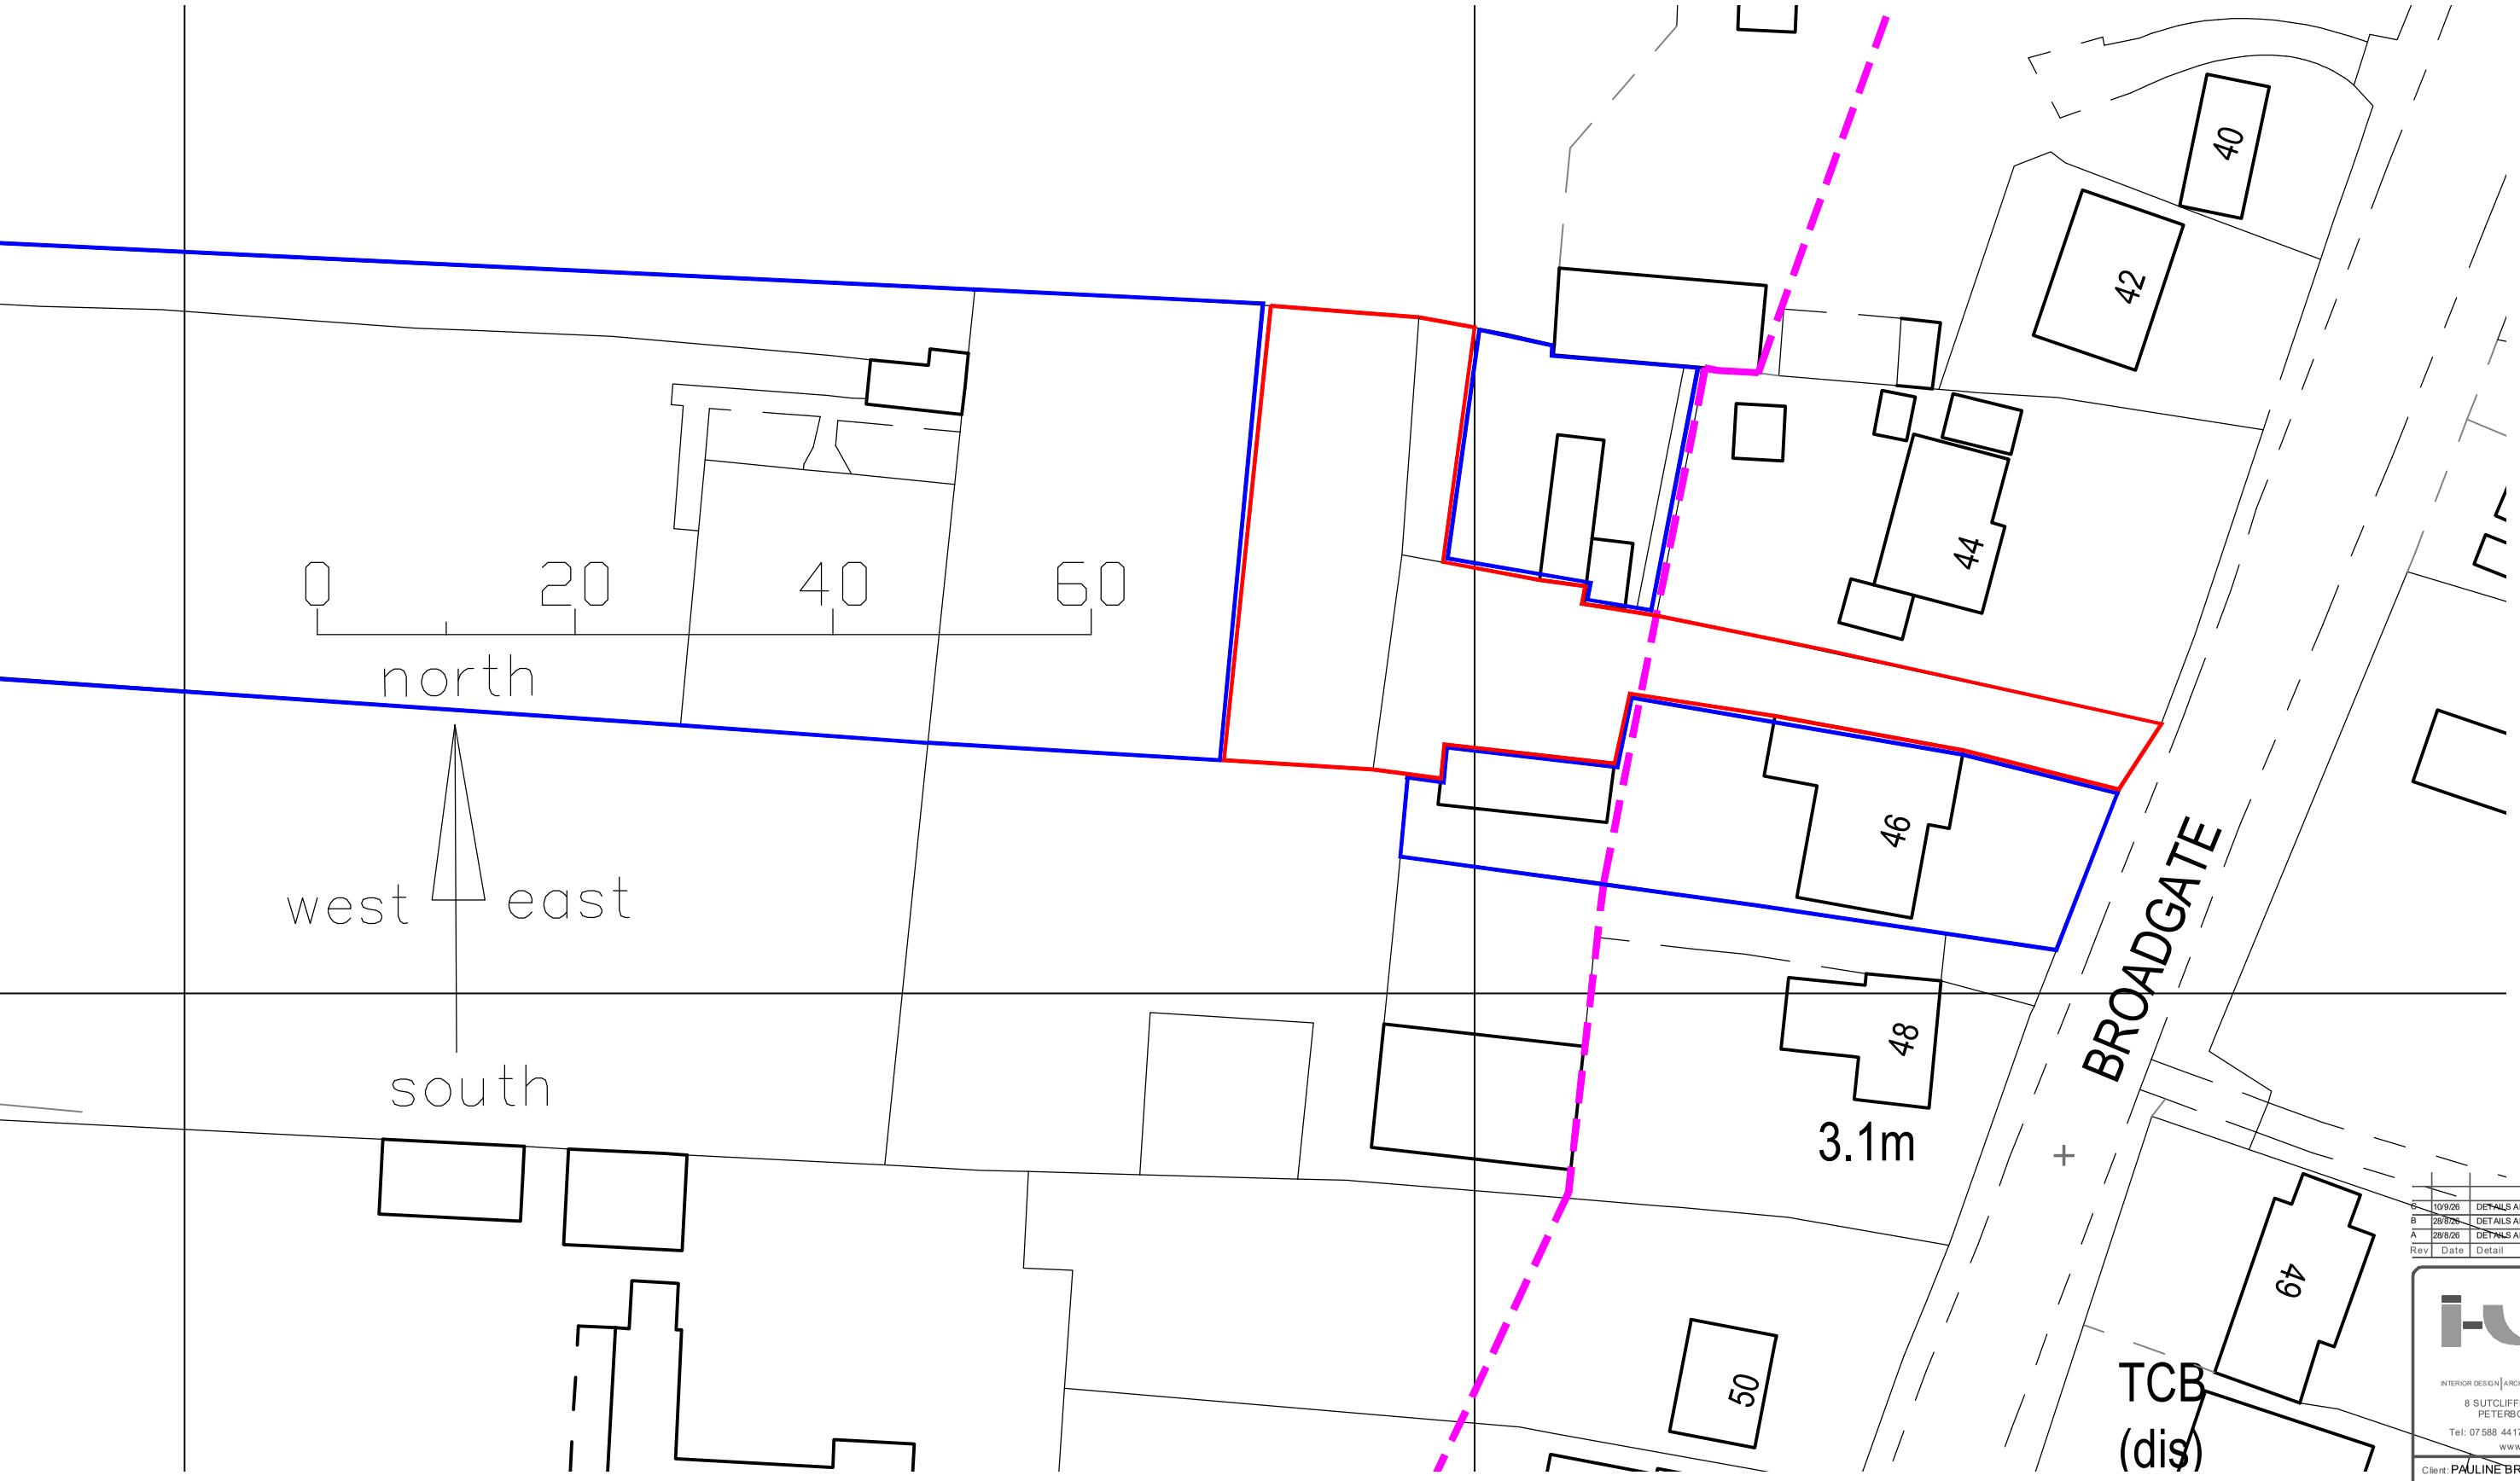


Rev	Date	Detail
C	10/9/26	DETAILS AMENDED
B	28/8/26	DETAILS AMENDED
A	28/8/26	DETAILS AMENDED

i-LID DESIGN

INTERIOR DESIGN | ARCHITECTURE | PROJECT MANAGEMENT

8 SUTCLIFFE ROAD, WITTERING, PETERBOROUGH, PE8 6AY

Tel: 07588 441751 info@i-lid.co.uk

www.i-lid.co.uk

Client: PAULINE BRADDICK

Job Title: NEW LOG CABIN

46 BROADGATE
WHAPLODE DROVE
PE12 0TN

Scale: 1-500 @ A3 Date: 13/08/26

Drawing Title
EX BLOCK PLAN

Drawing No.
722SD02 Revision C

ALL DRAWINGS ARE THE COPYRIGHT OF I-LID DESIGN