
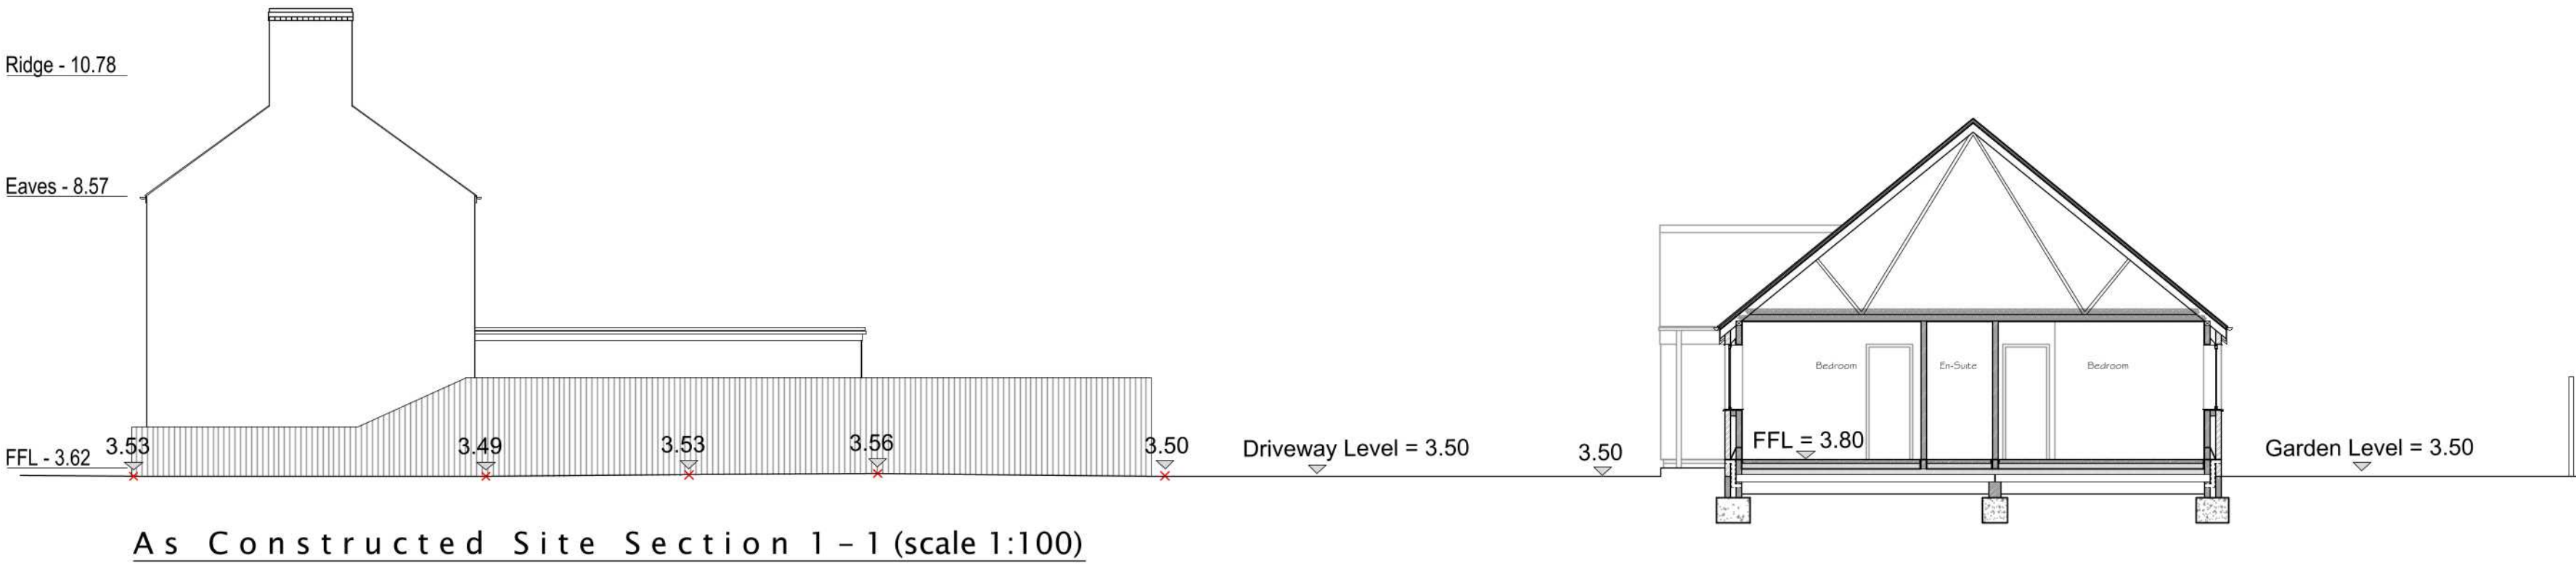
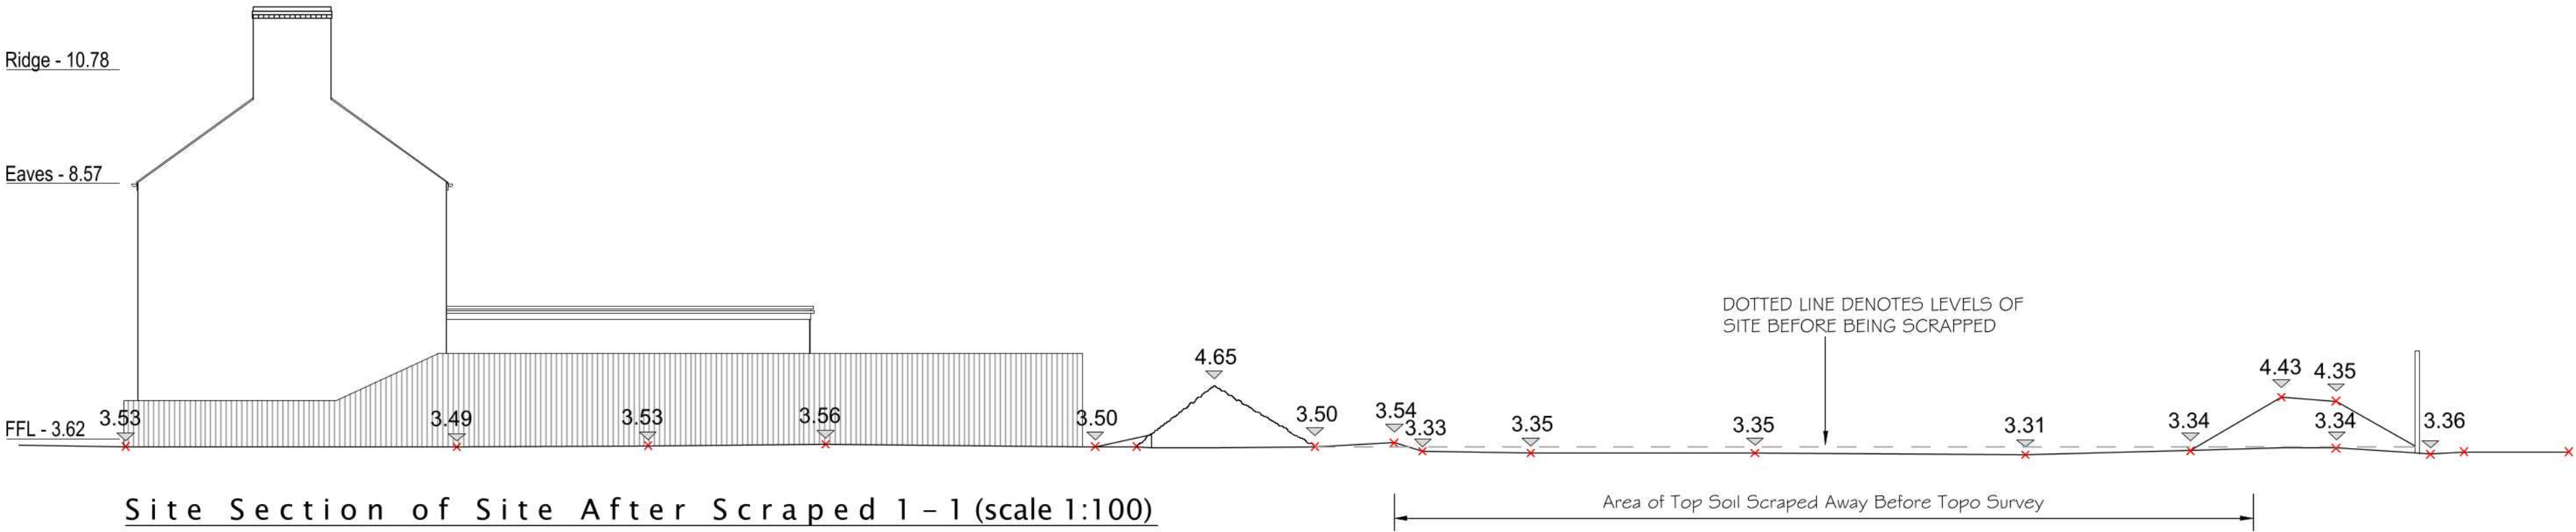


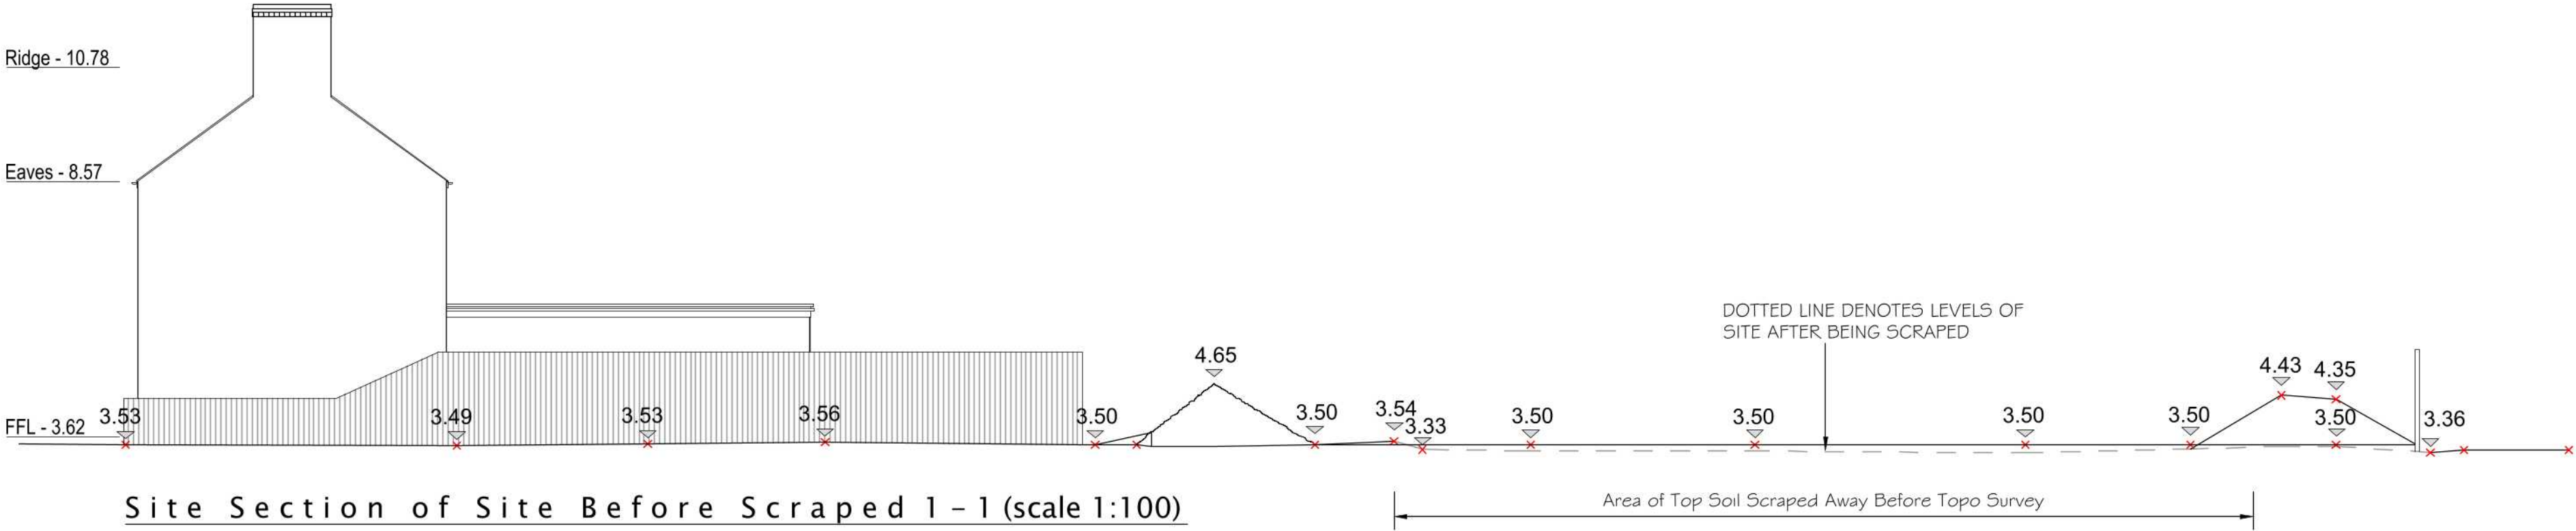

Revision	Amendment	Date
----------	-----------	------

Client

Project
Proposed Residential Development
Land at High Road, Whaplode

Dwg Title
Site Sections

Dwg No.
222999-SK02

Scale
1:100

Date
02/24

Rick Smith Design
Architectural Design Consultancy

Ardent House, 18 Eastgate
Sleaford, Lincolnshire NG34 7DP
Tel: 01529 414363 or 07786 838788
e-mail: rick@ricksmithdesign.com