

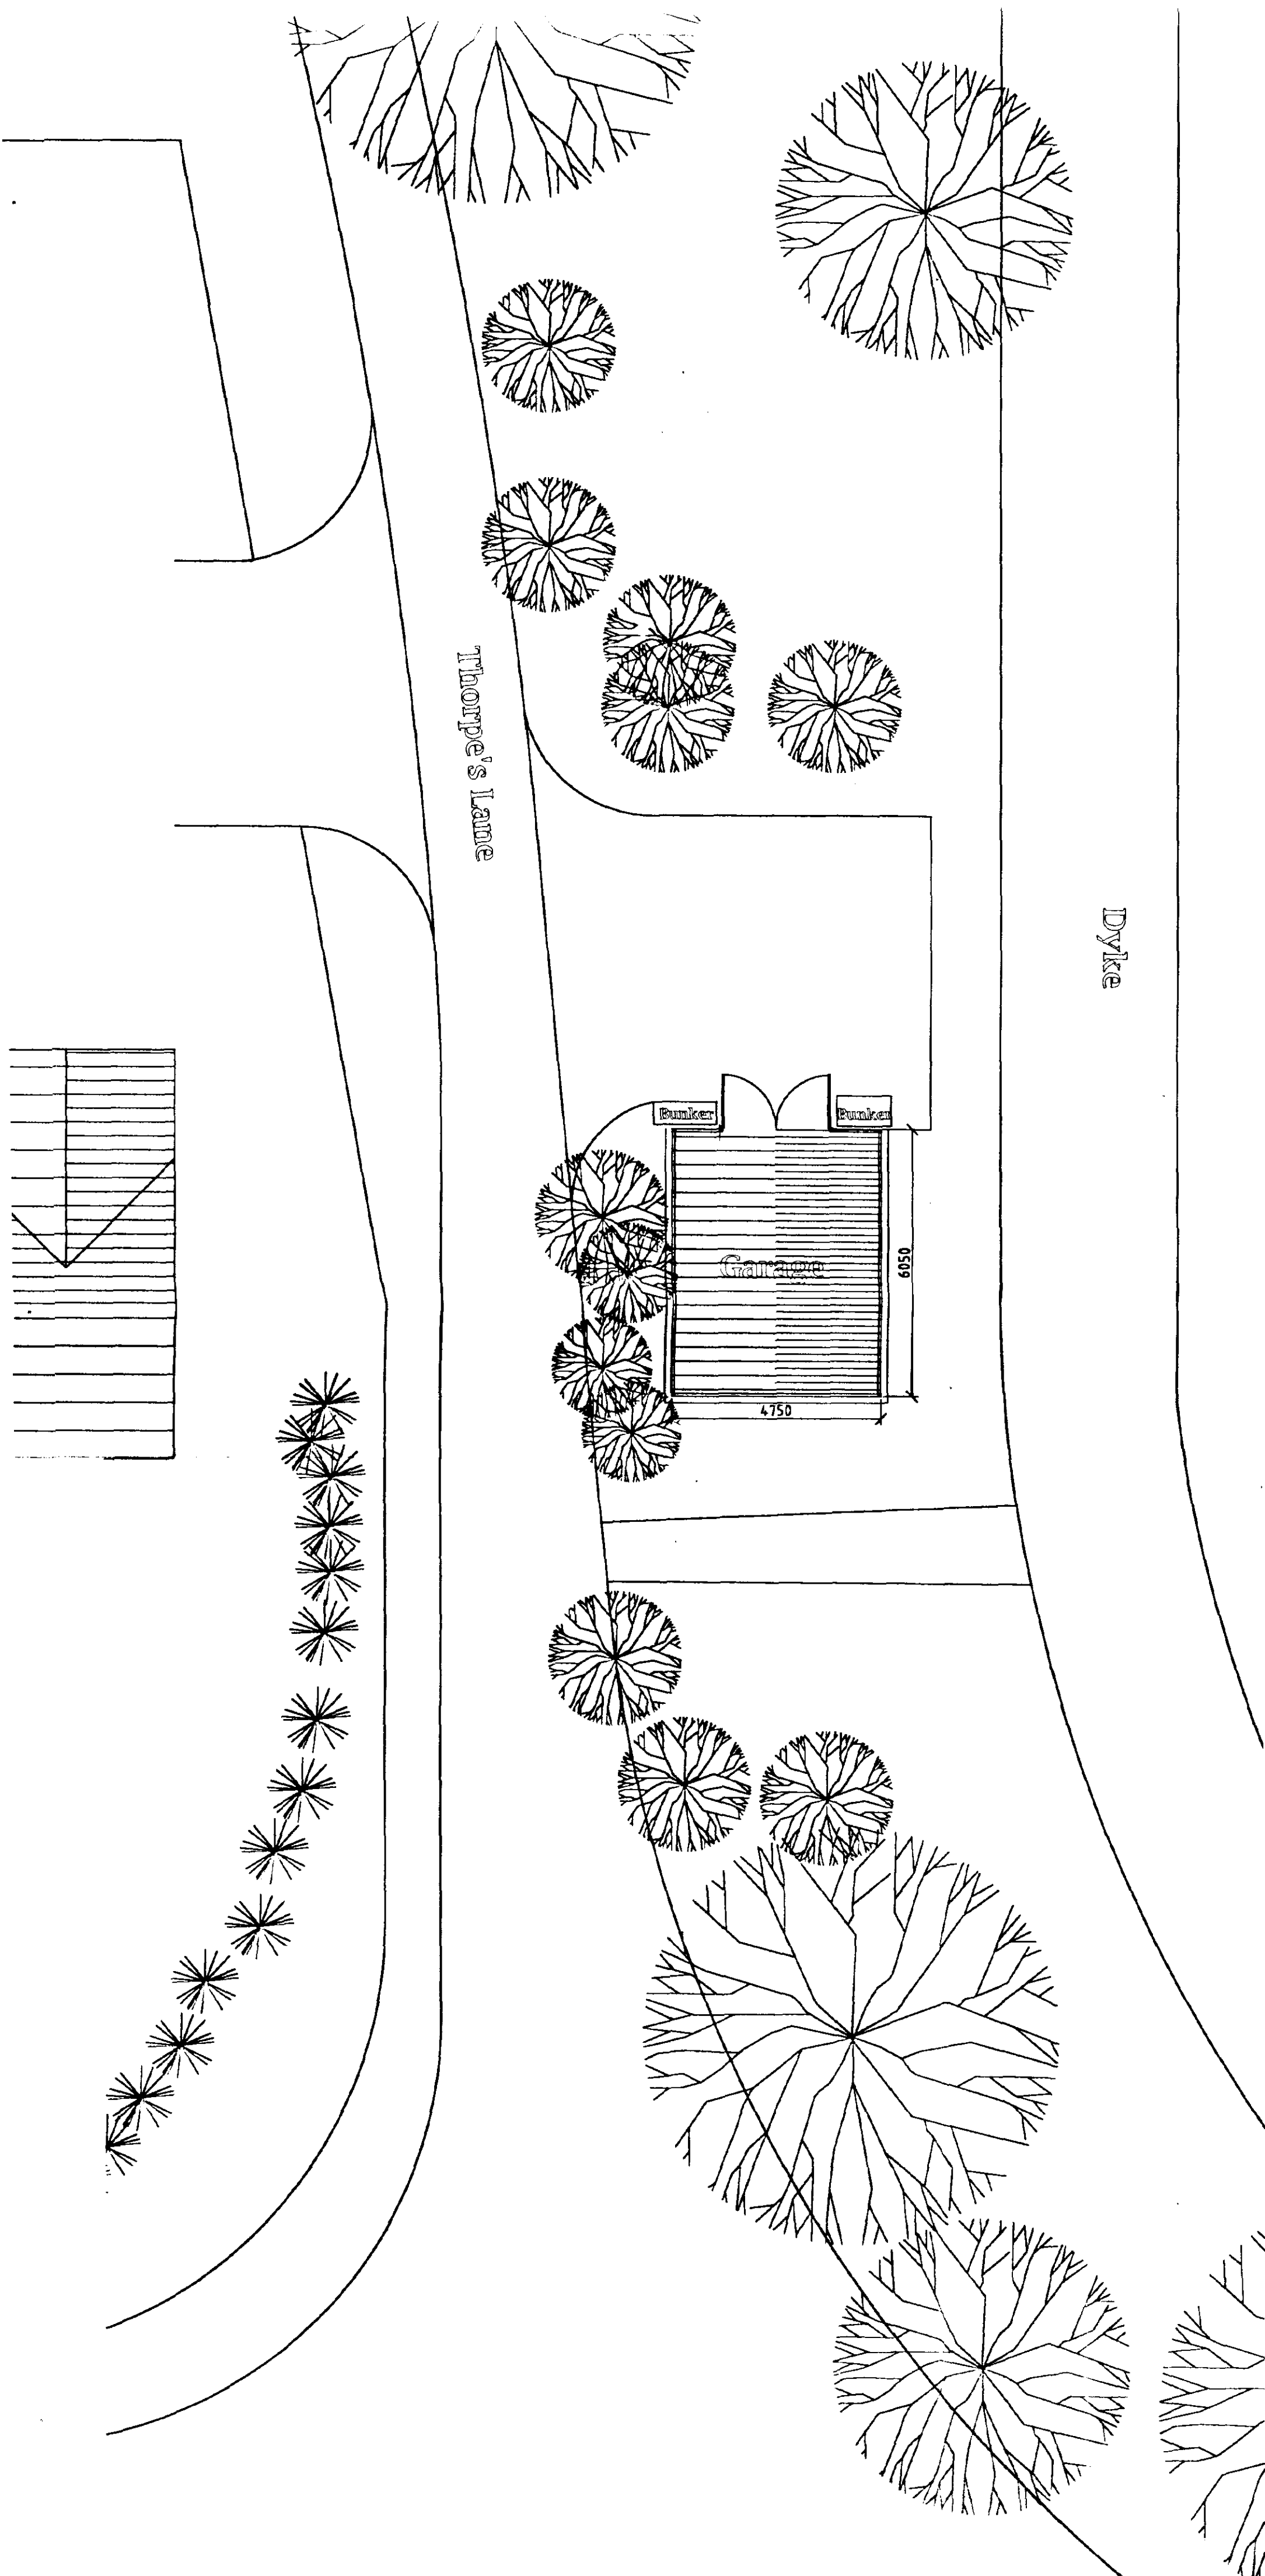
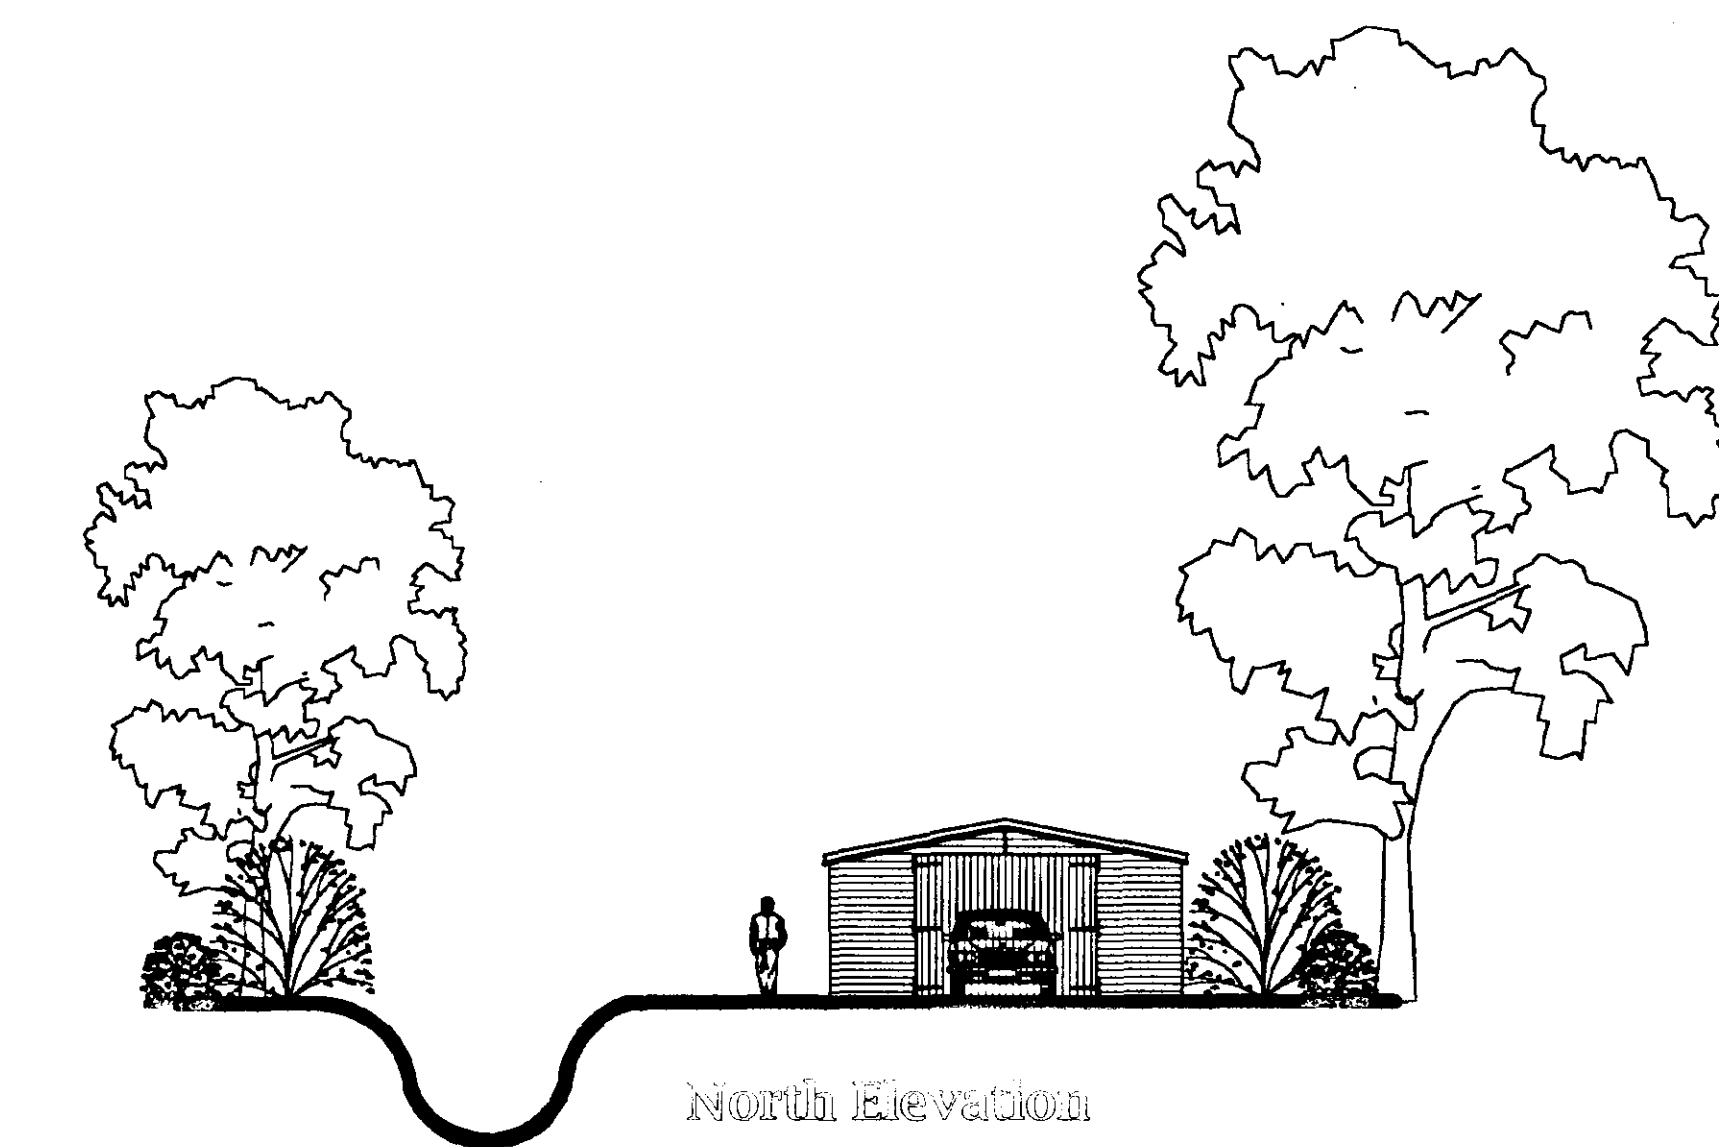
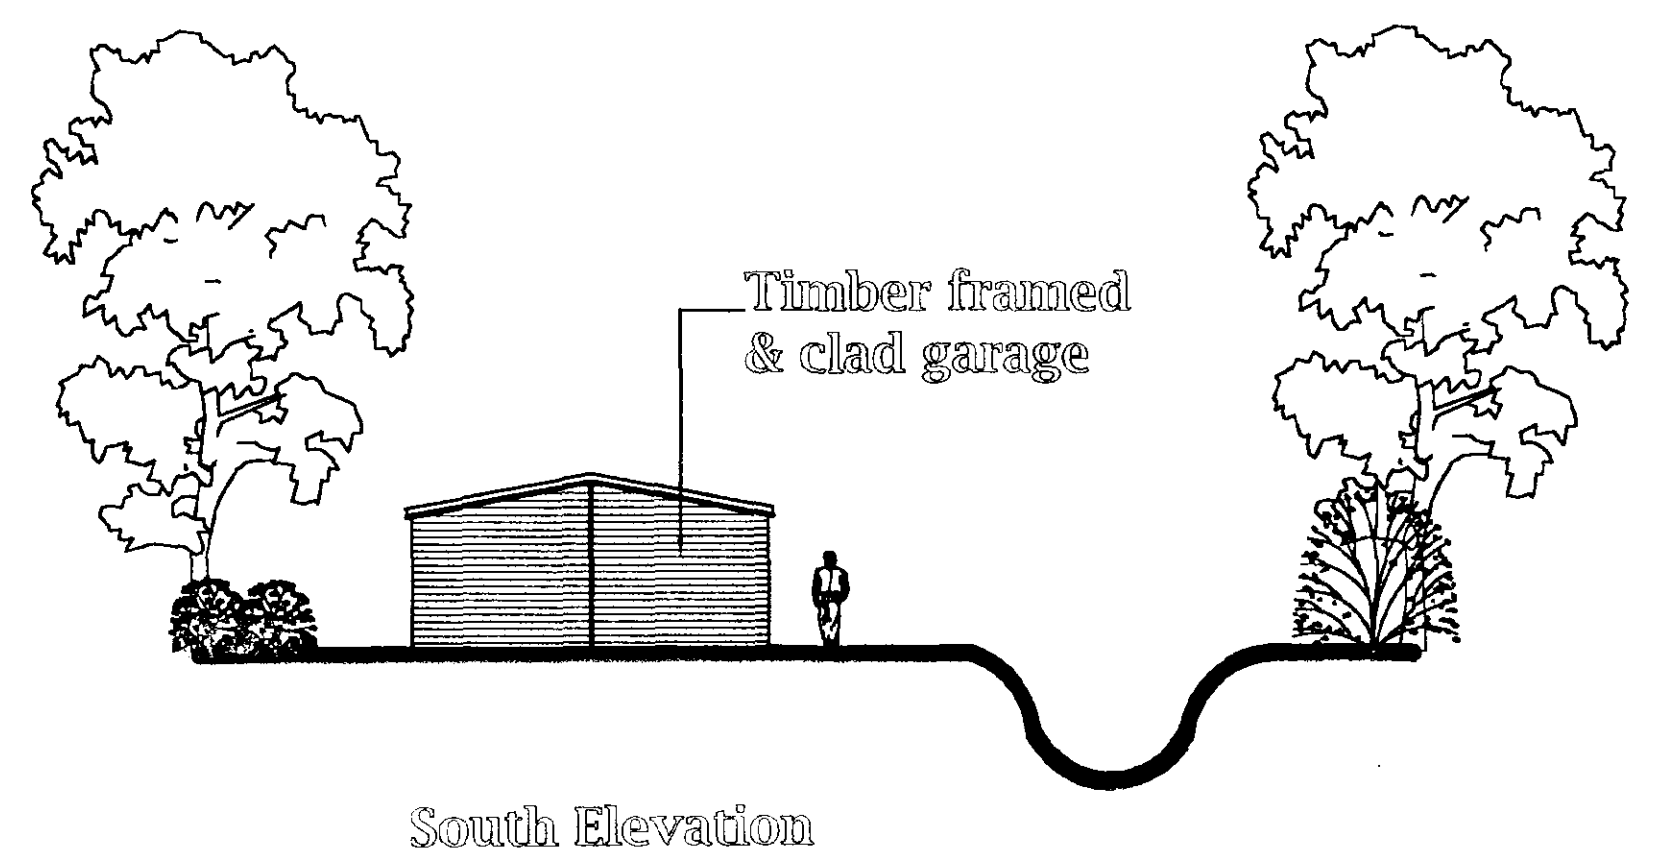
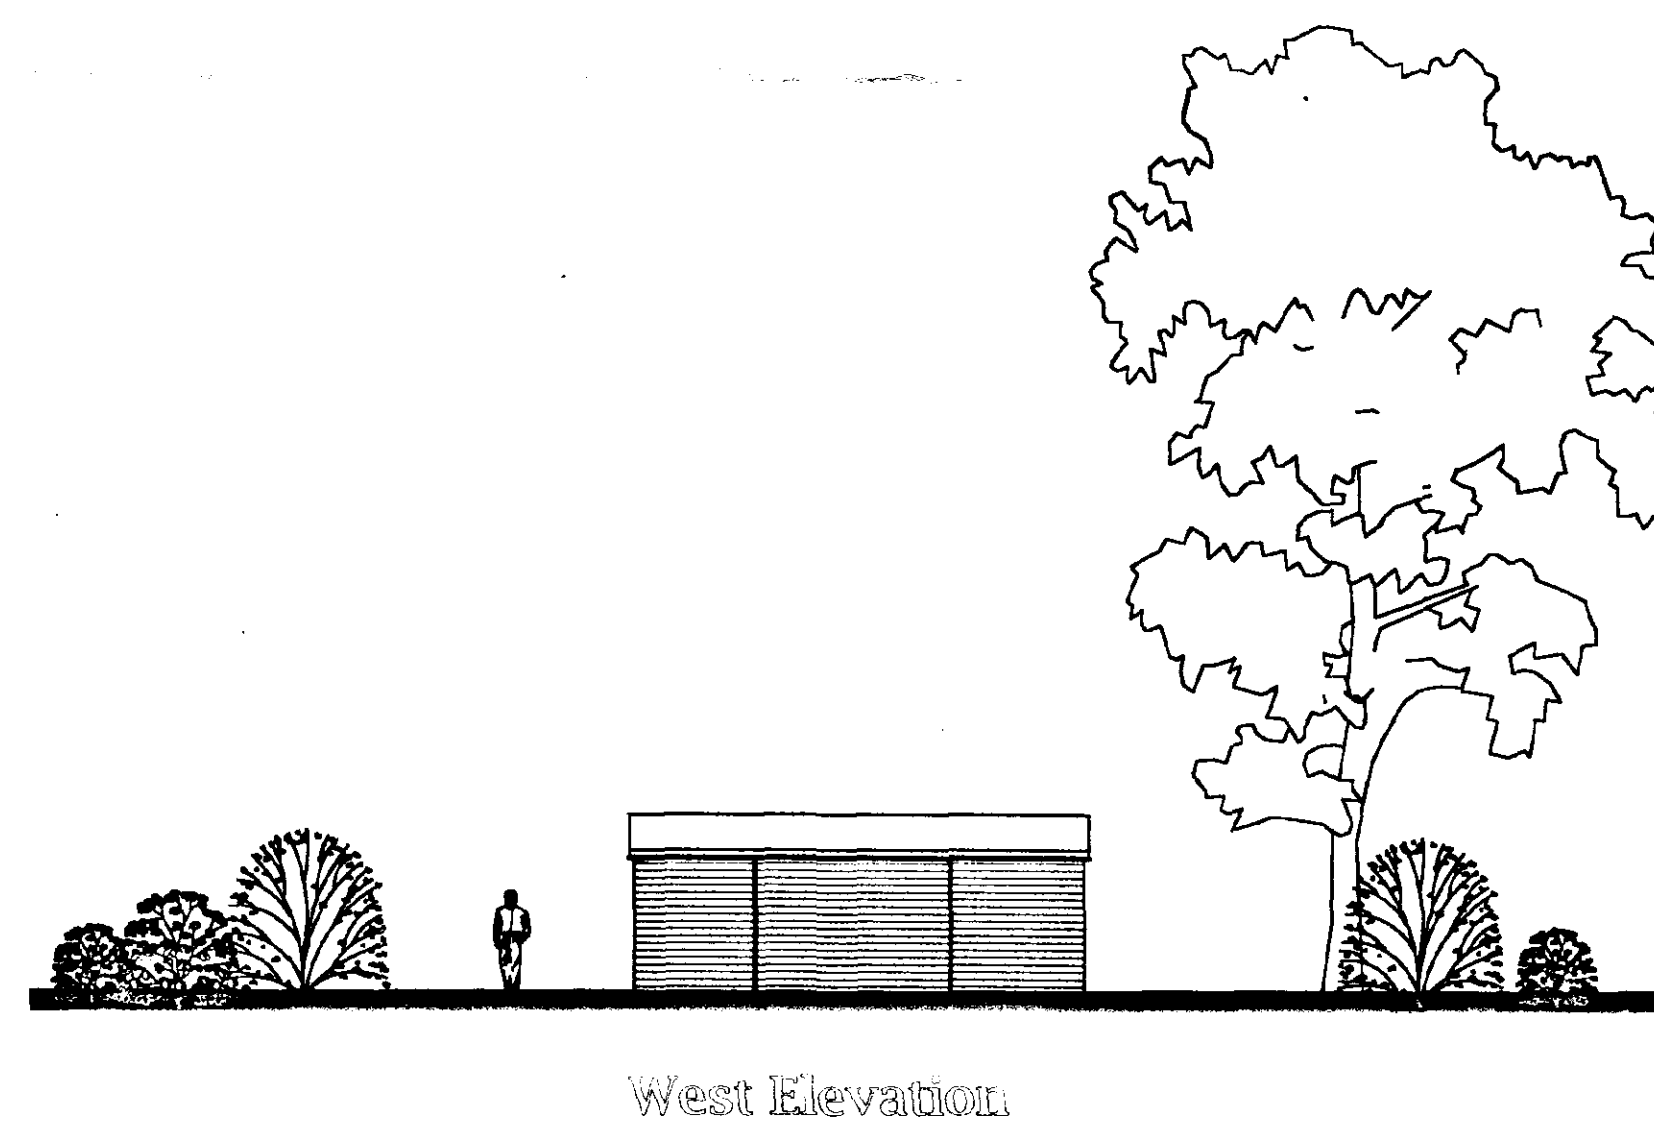
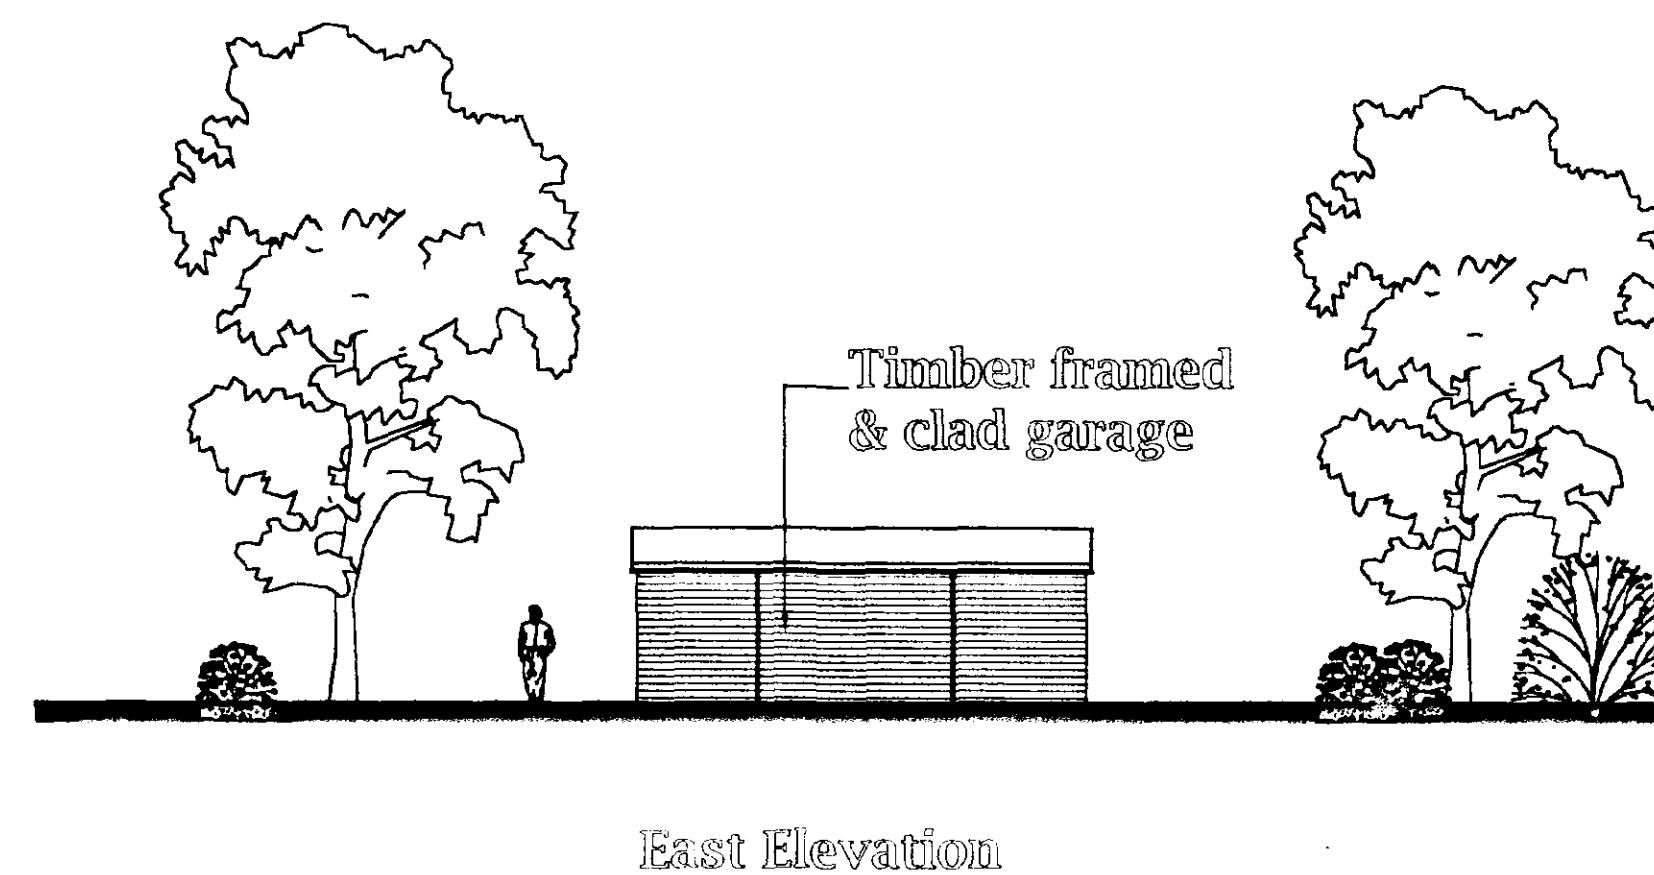
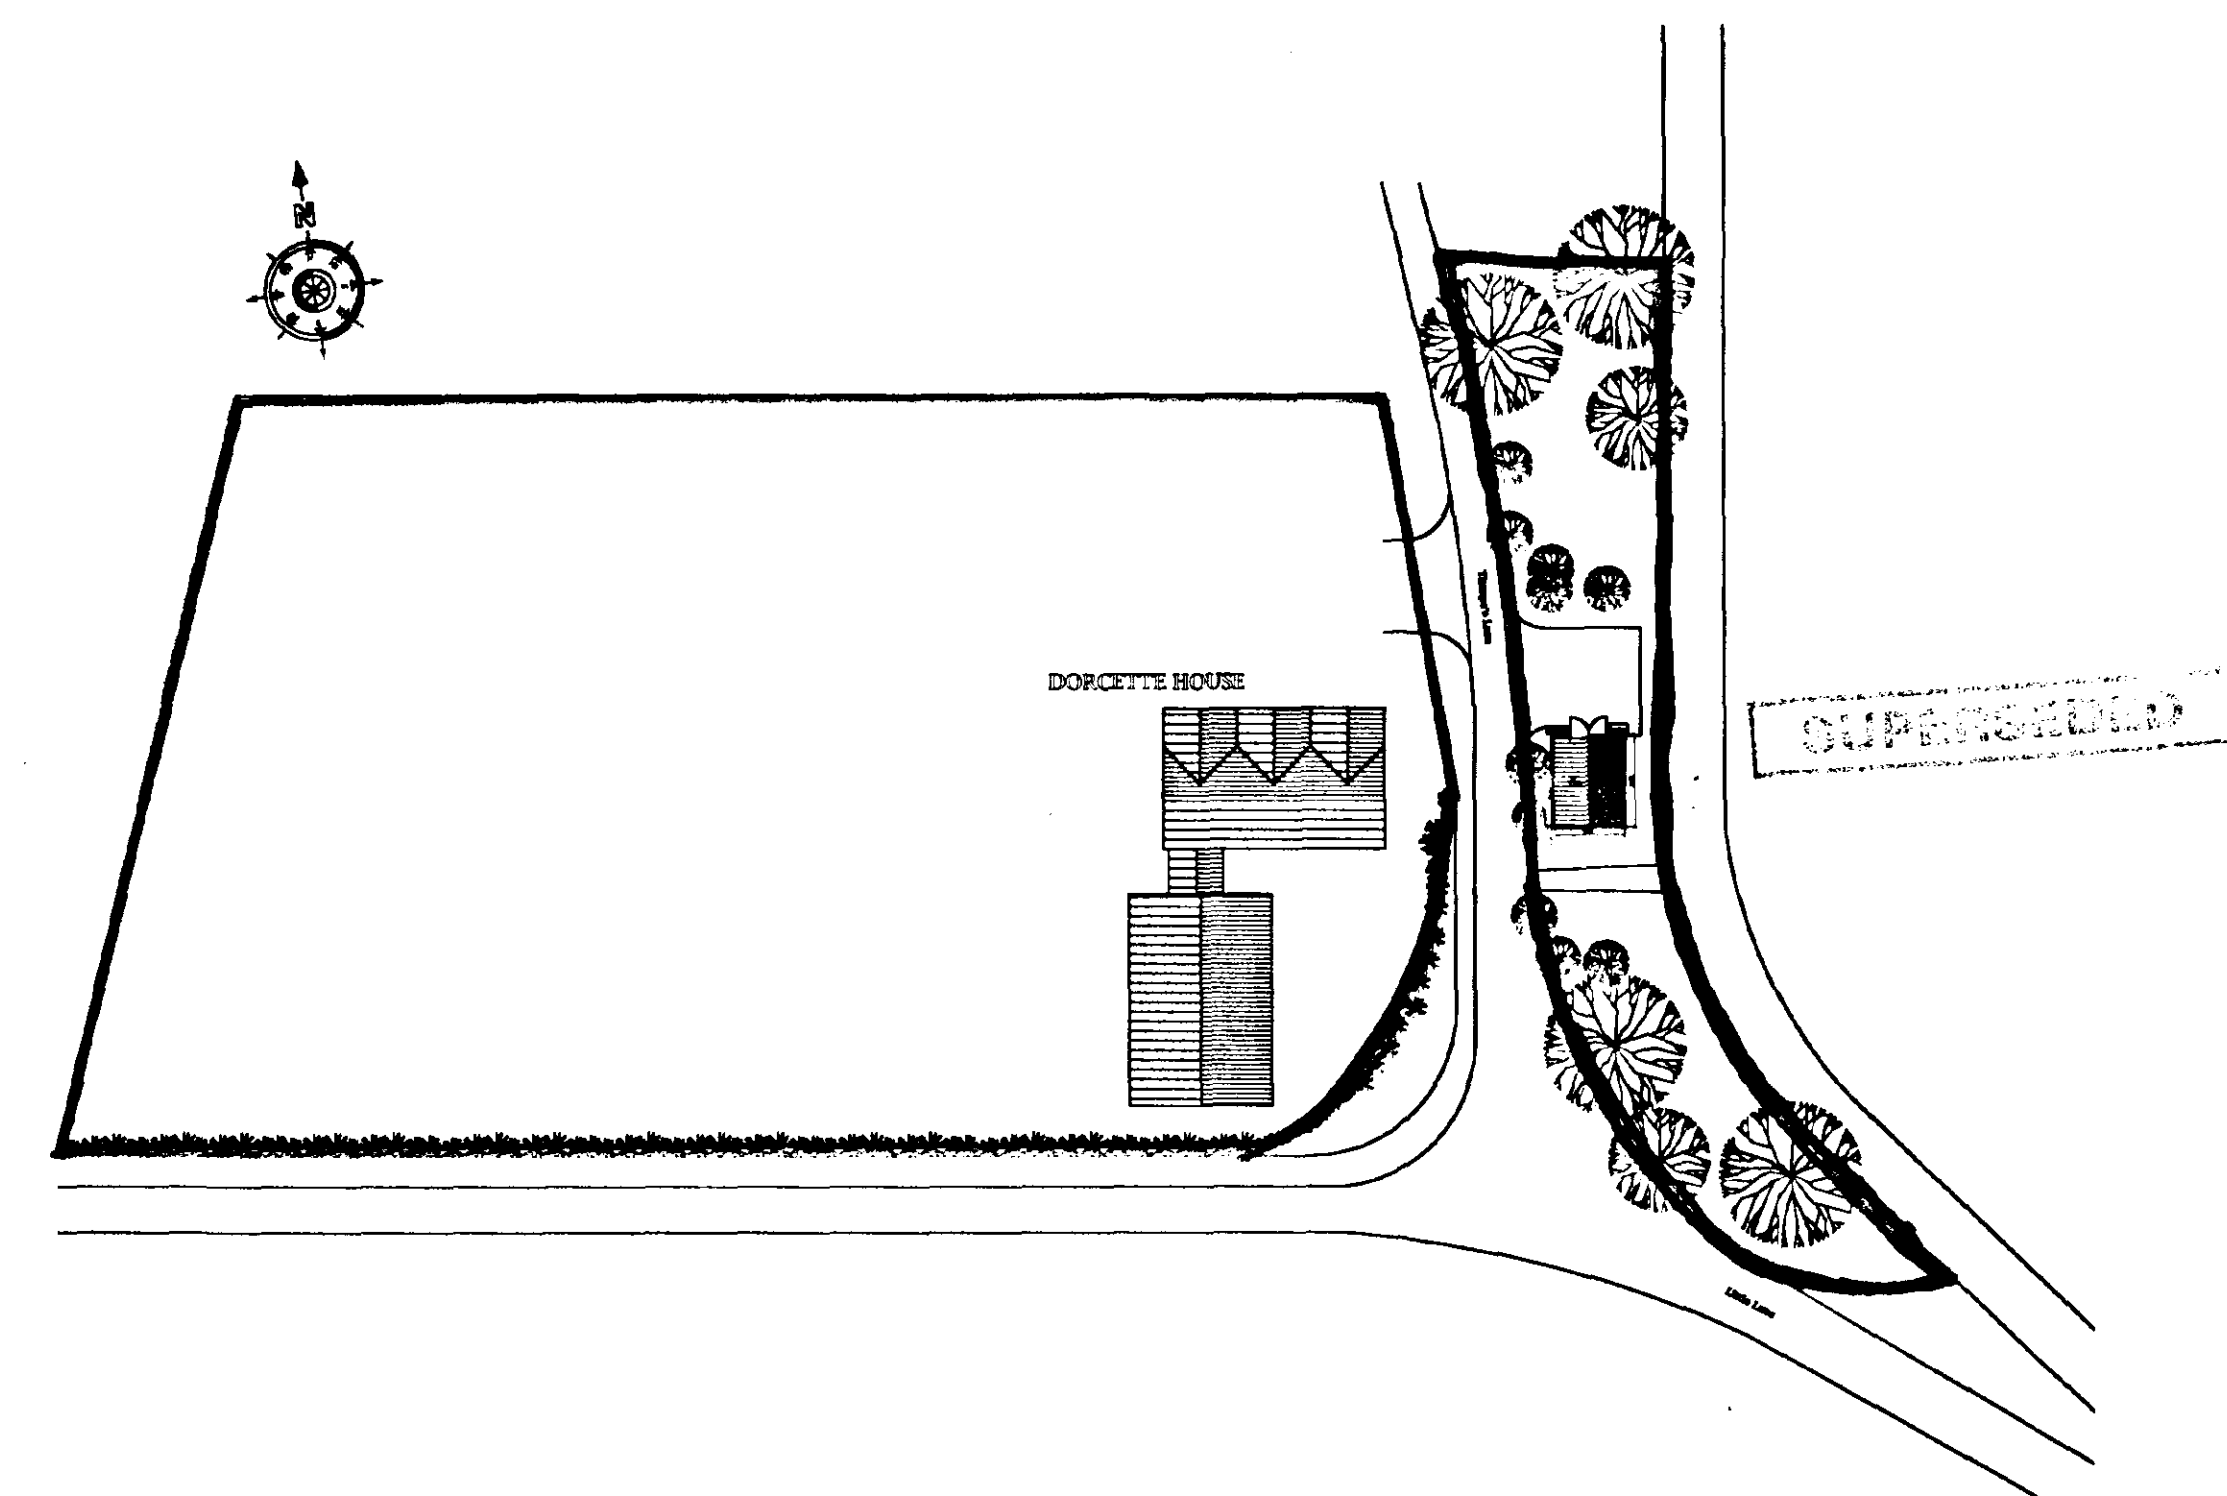
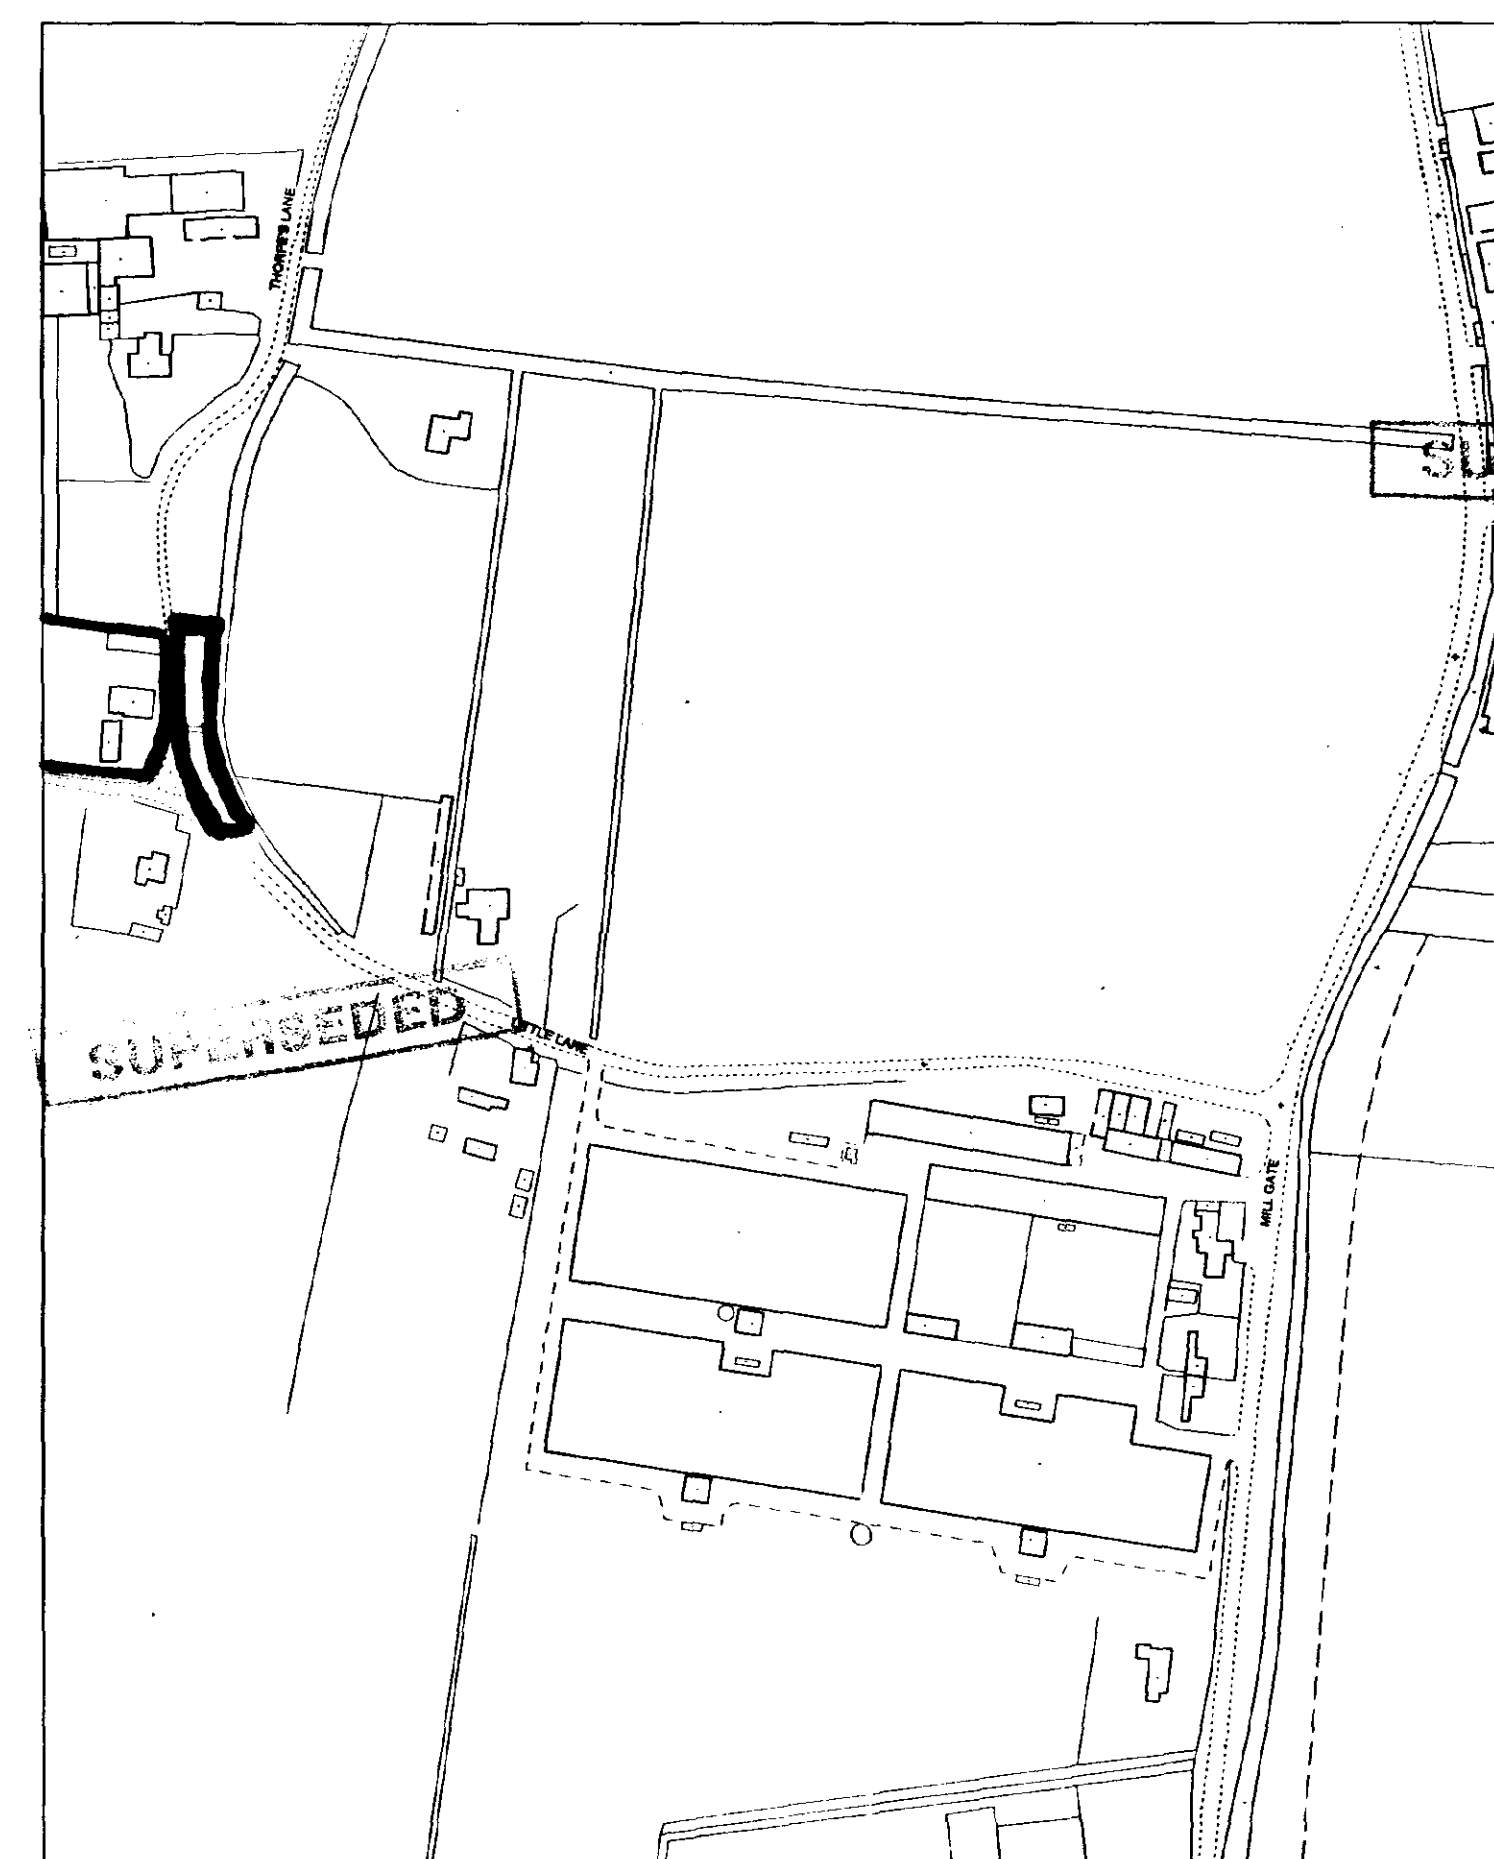
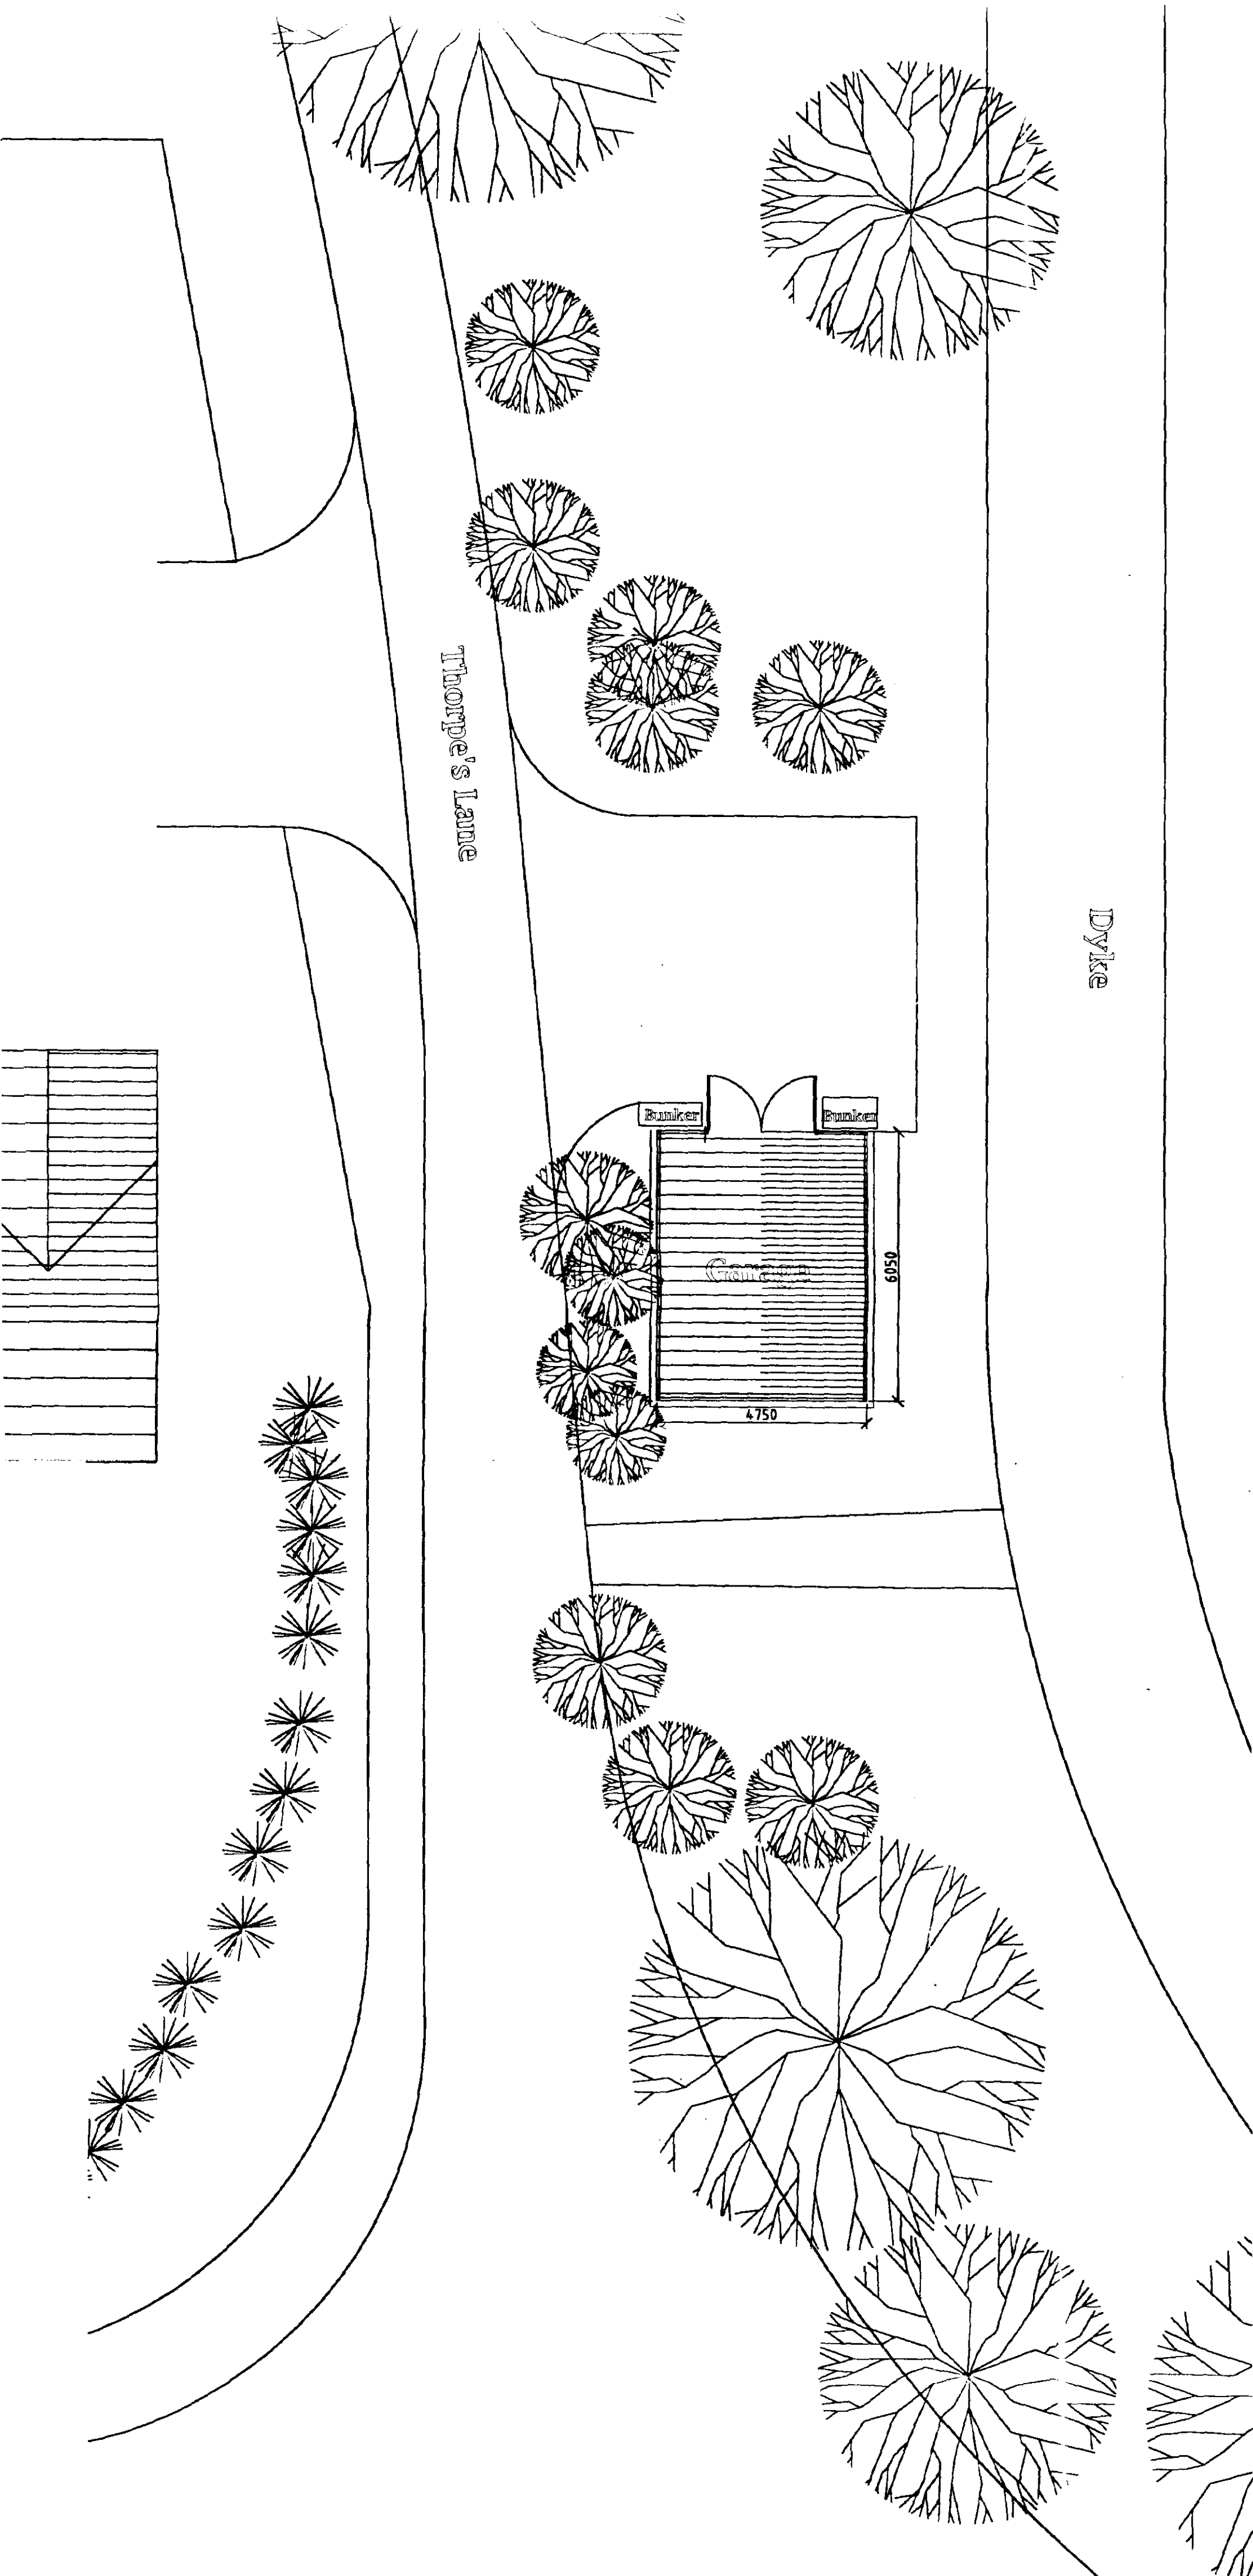
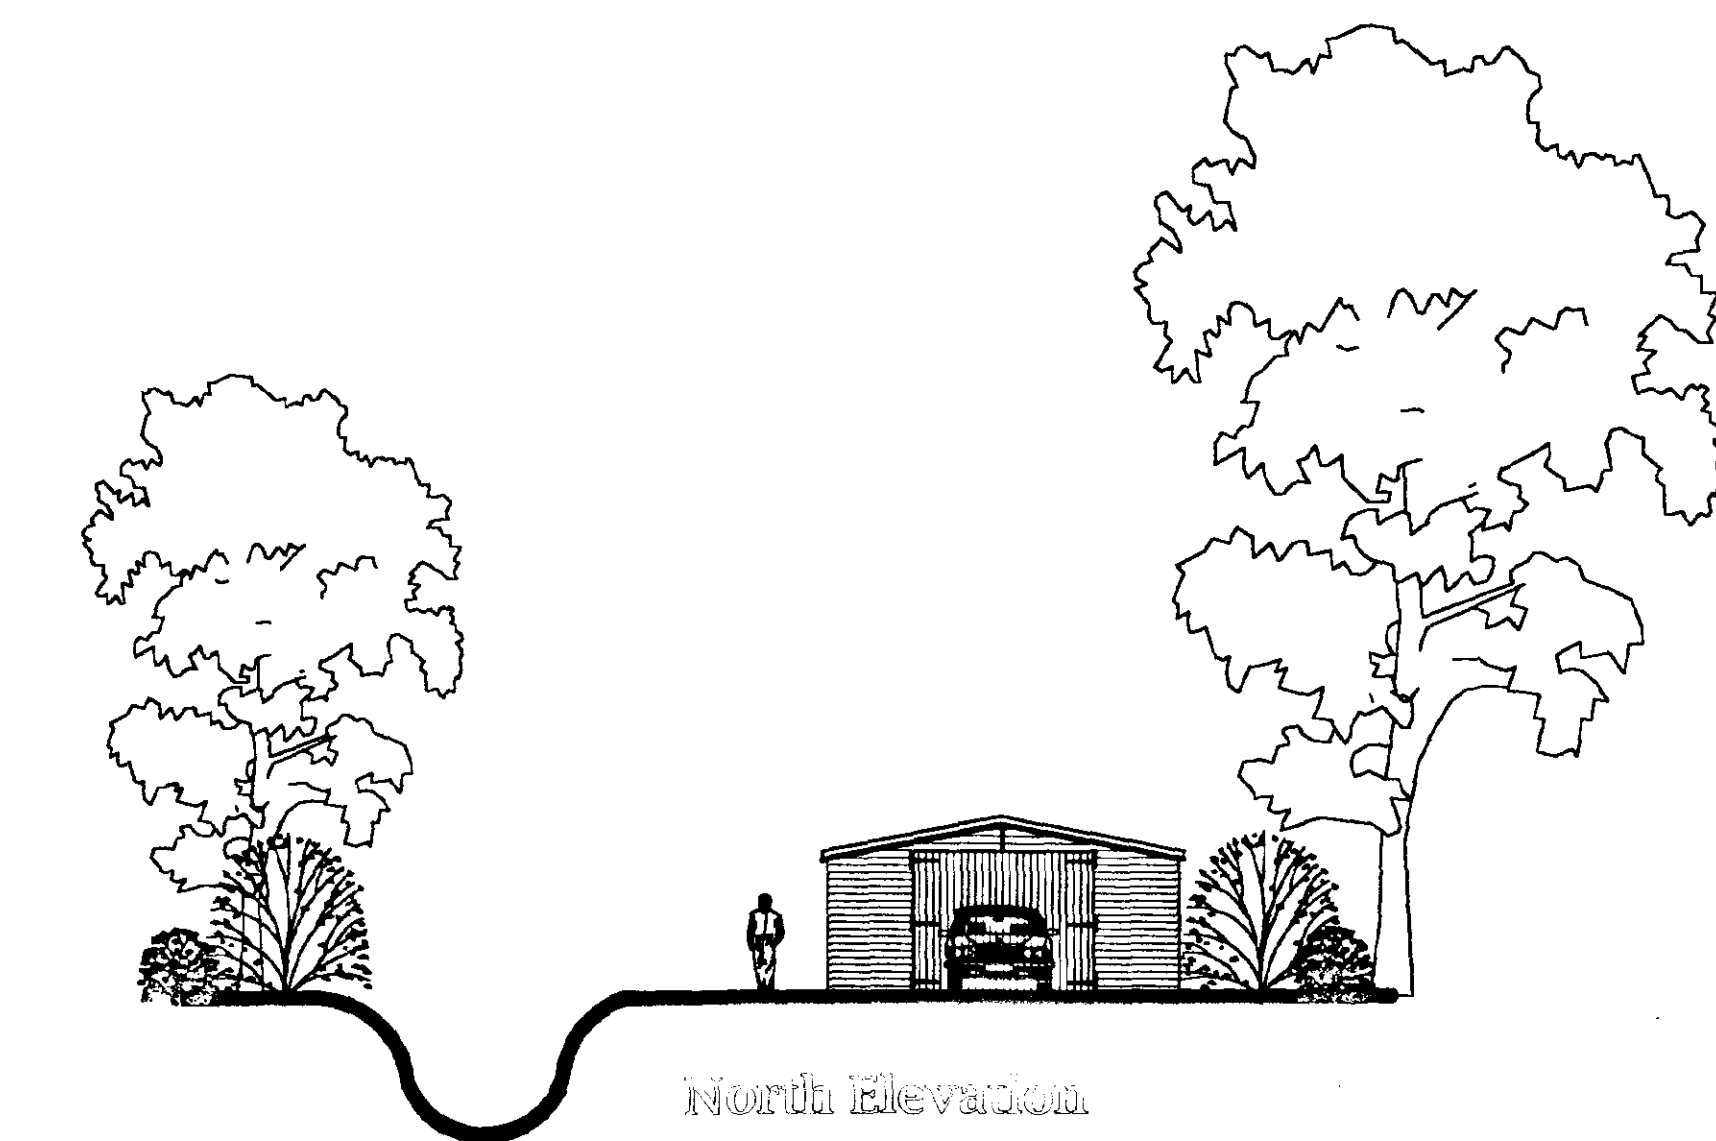
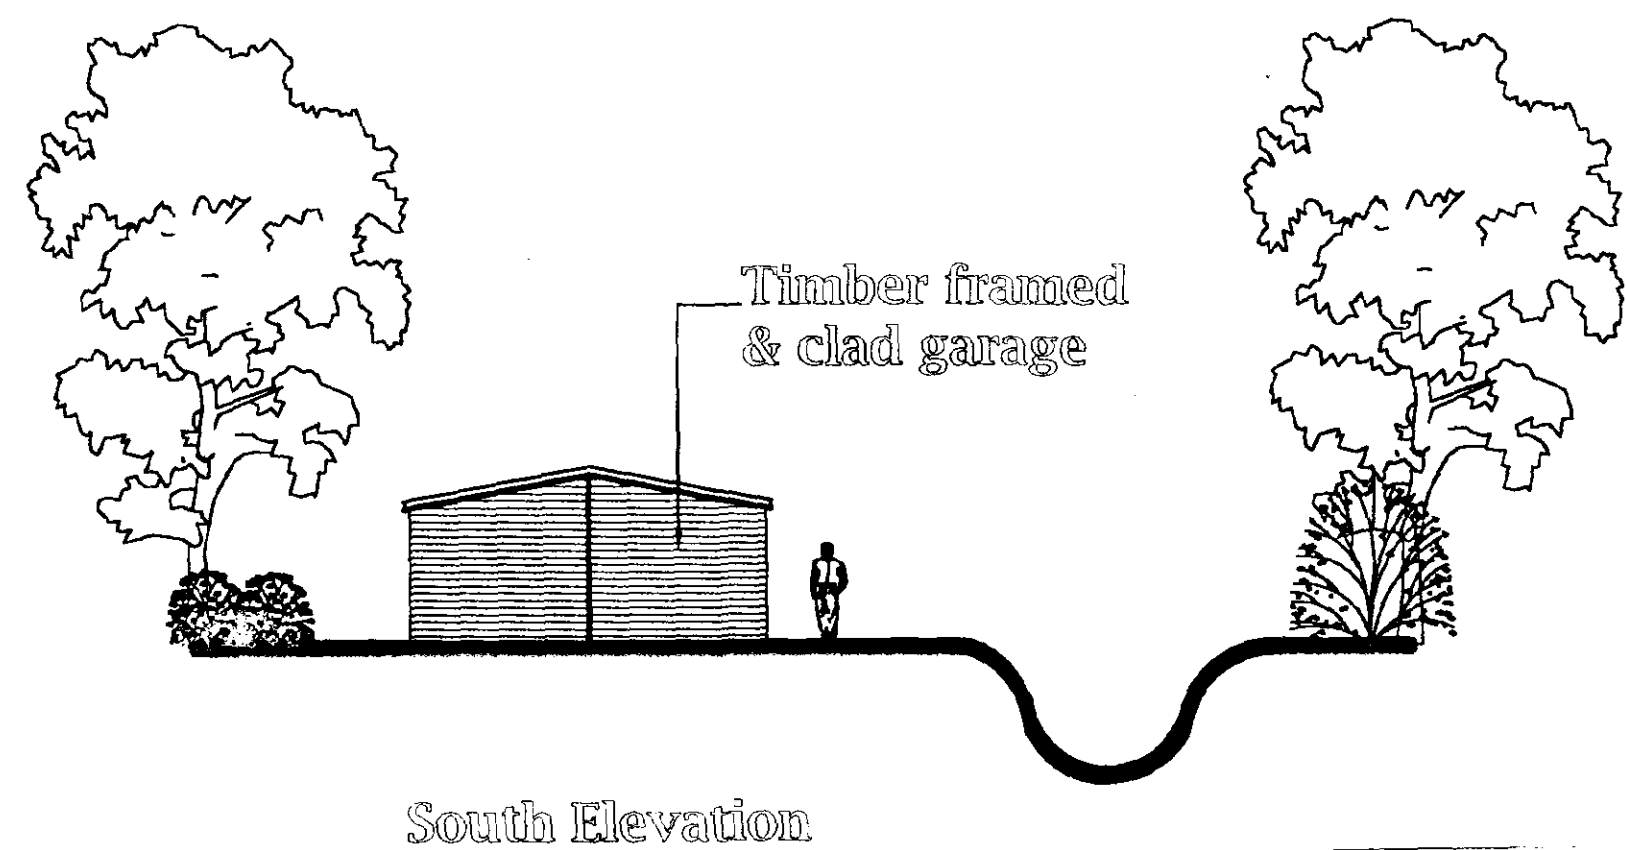
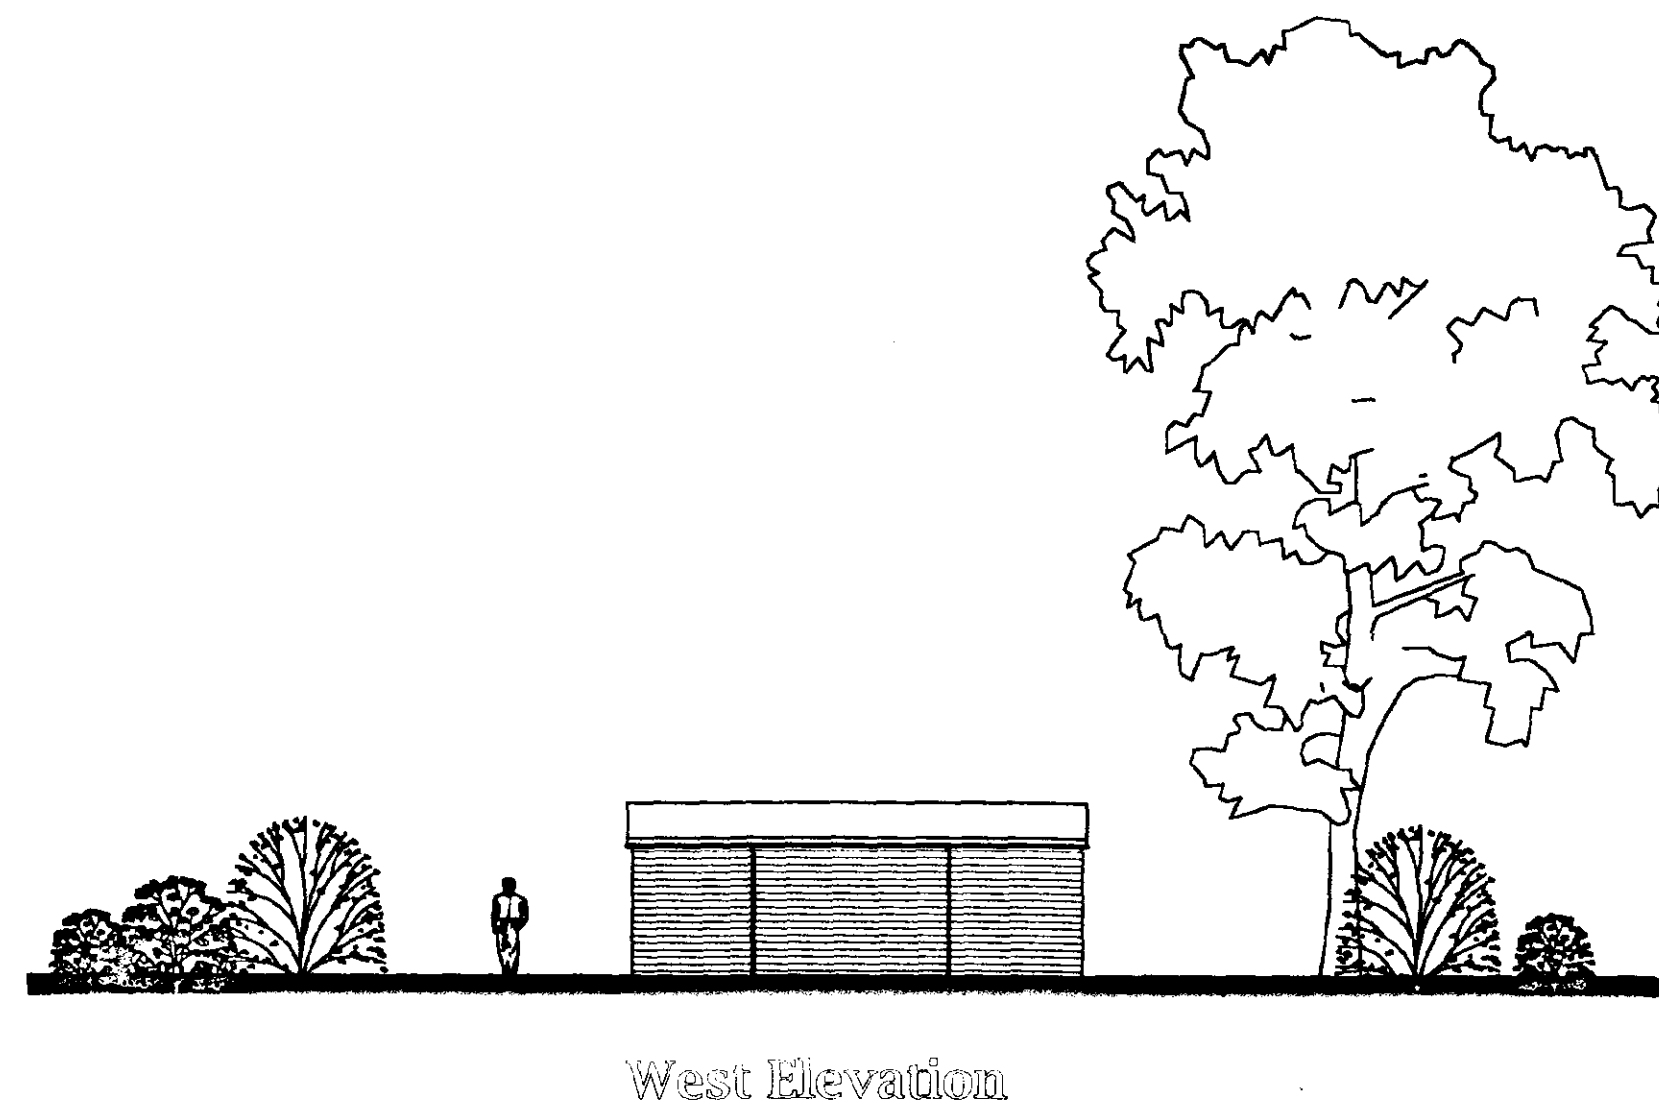
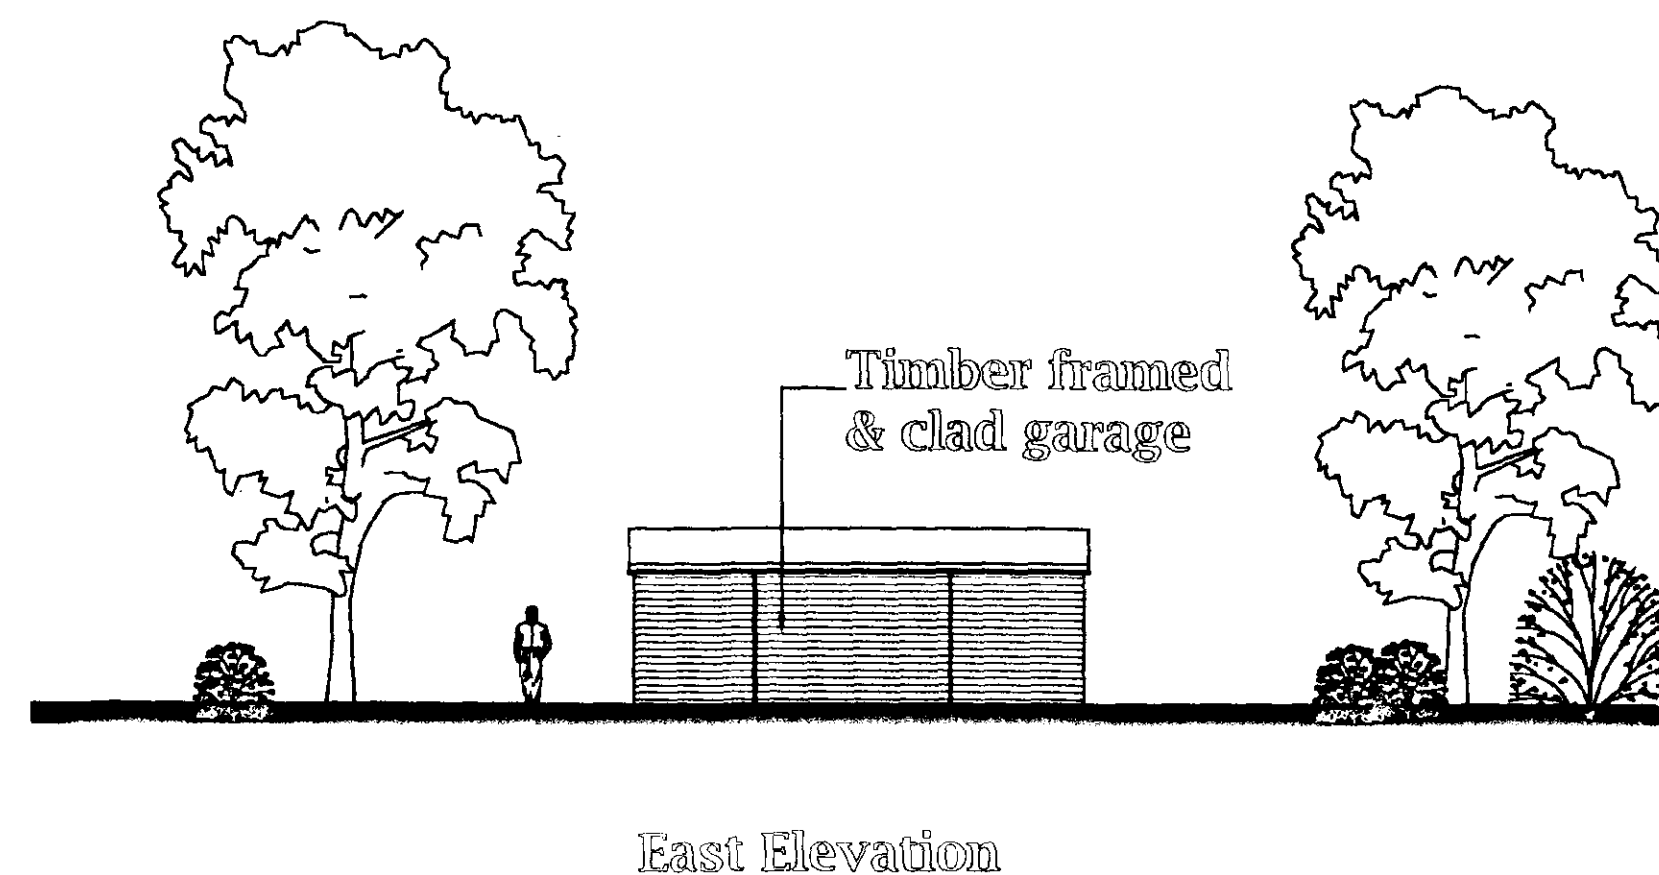


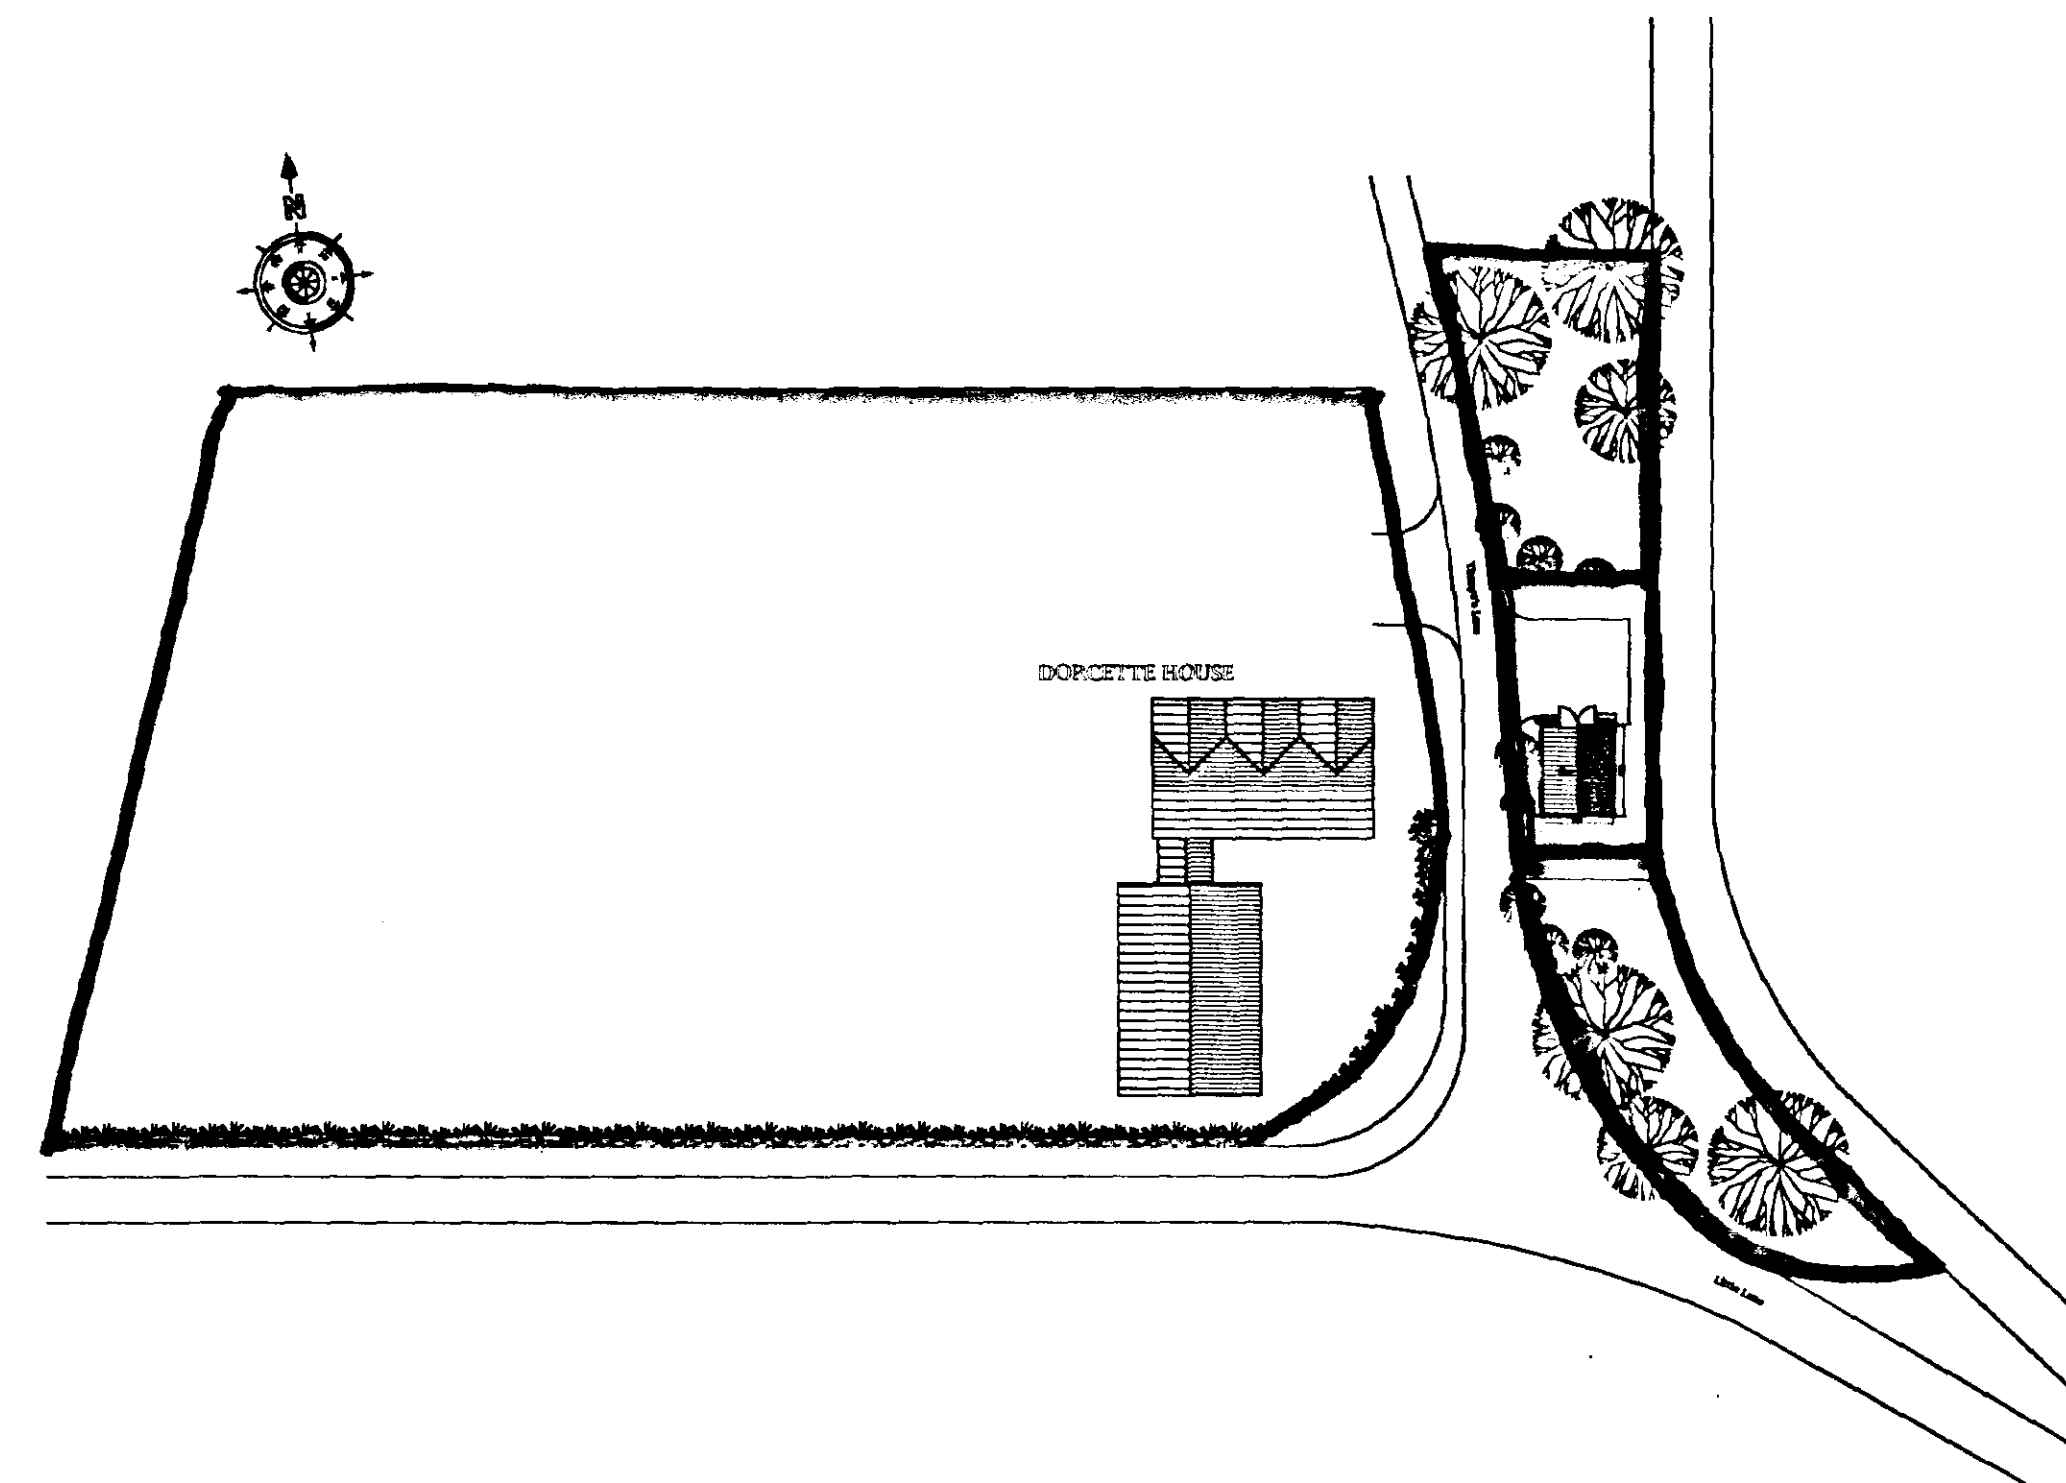

SHDC
Planning & Development
- 6 AUG 2002
Ref 0910102

JOHN D LYNCH partnership CHARTERED ARCHITECTS	
Client:- Ms Anita Sowerby Dorcette House	
Project:- Proposed new temporary garaging facility	
Drawings Plans , Location Plan & Elevations	
Date : July 2002	Drawn JDL
Job No. 1570	Drawing No. AD/1
Scale 1:100 , 1: 2500 & 1 : 500	Revision No.

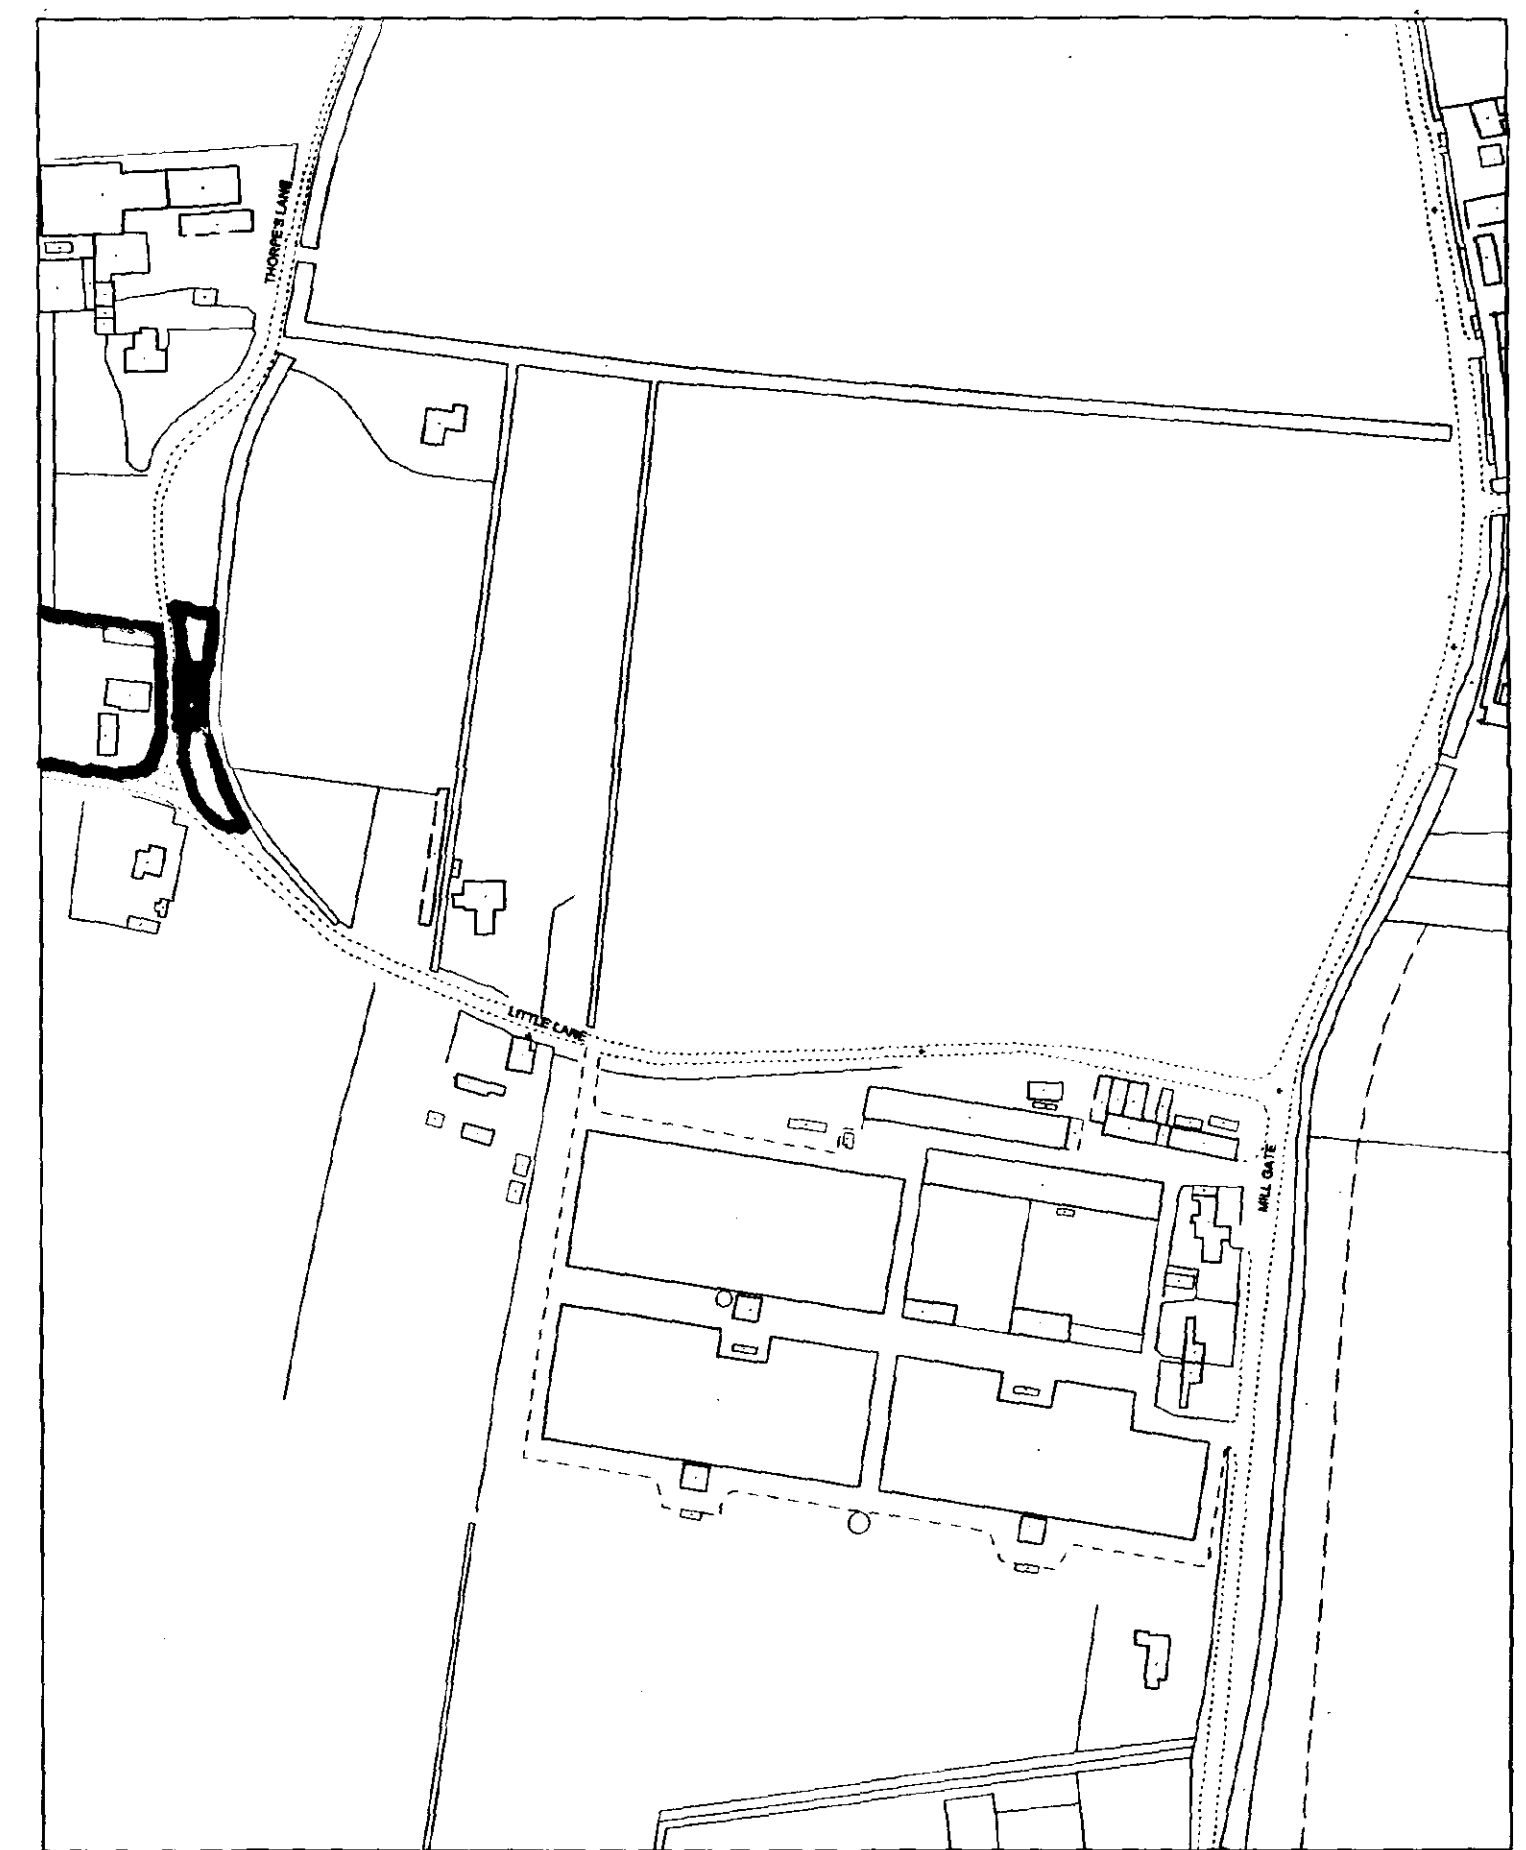

SHDC
Planning & Development
21 OCT 2002
Ref 0910/02

AMENDED PLAN
Ref.

JOHN D LYNCH
partnership
CHARTERED ARCHITECTS

Client:-
**Ms Anita Sowerby
Dorcette House**

Project:-
**Proposed new temporary
garaging facility**

Drawings
**Plans, Location Plan
& Elevations**

Date:
July 2002

Drawn
JDL

Job No.
1570

Drawing No.
AD/1

Scale:
**1:100, 1:2500
& 1:500**

Revision No.
A