
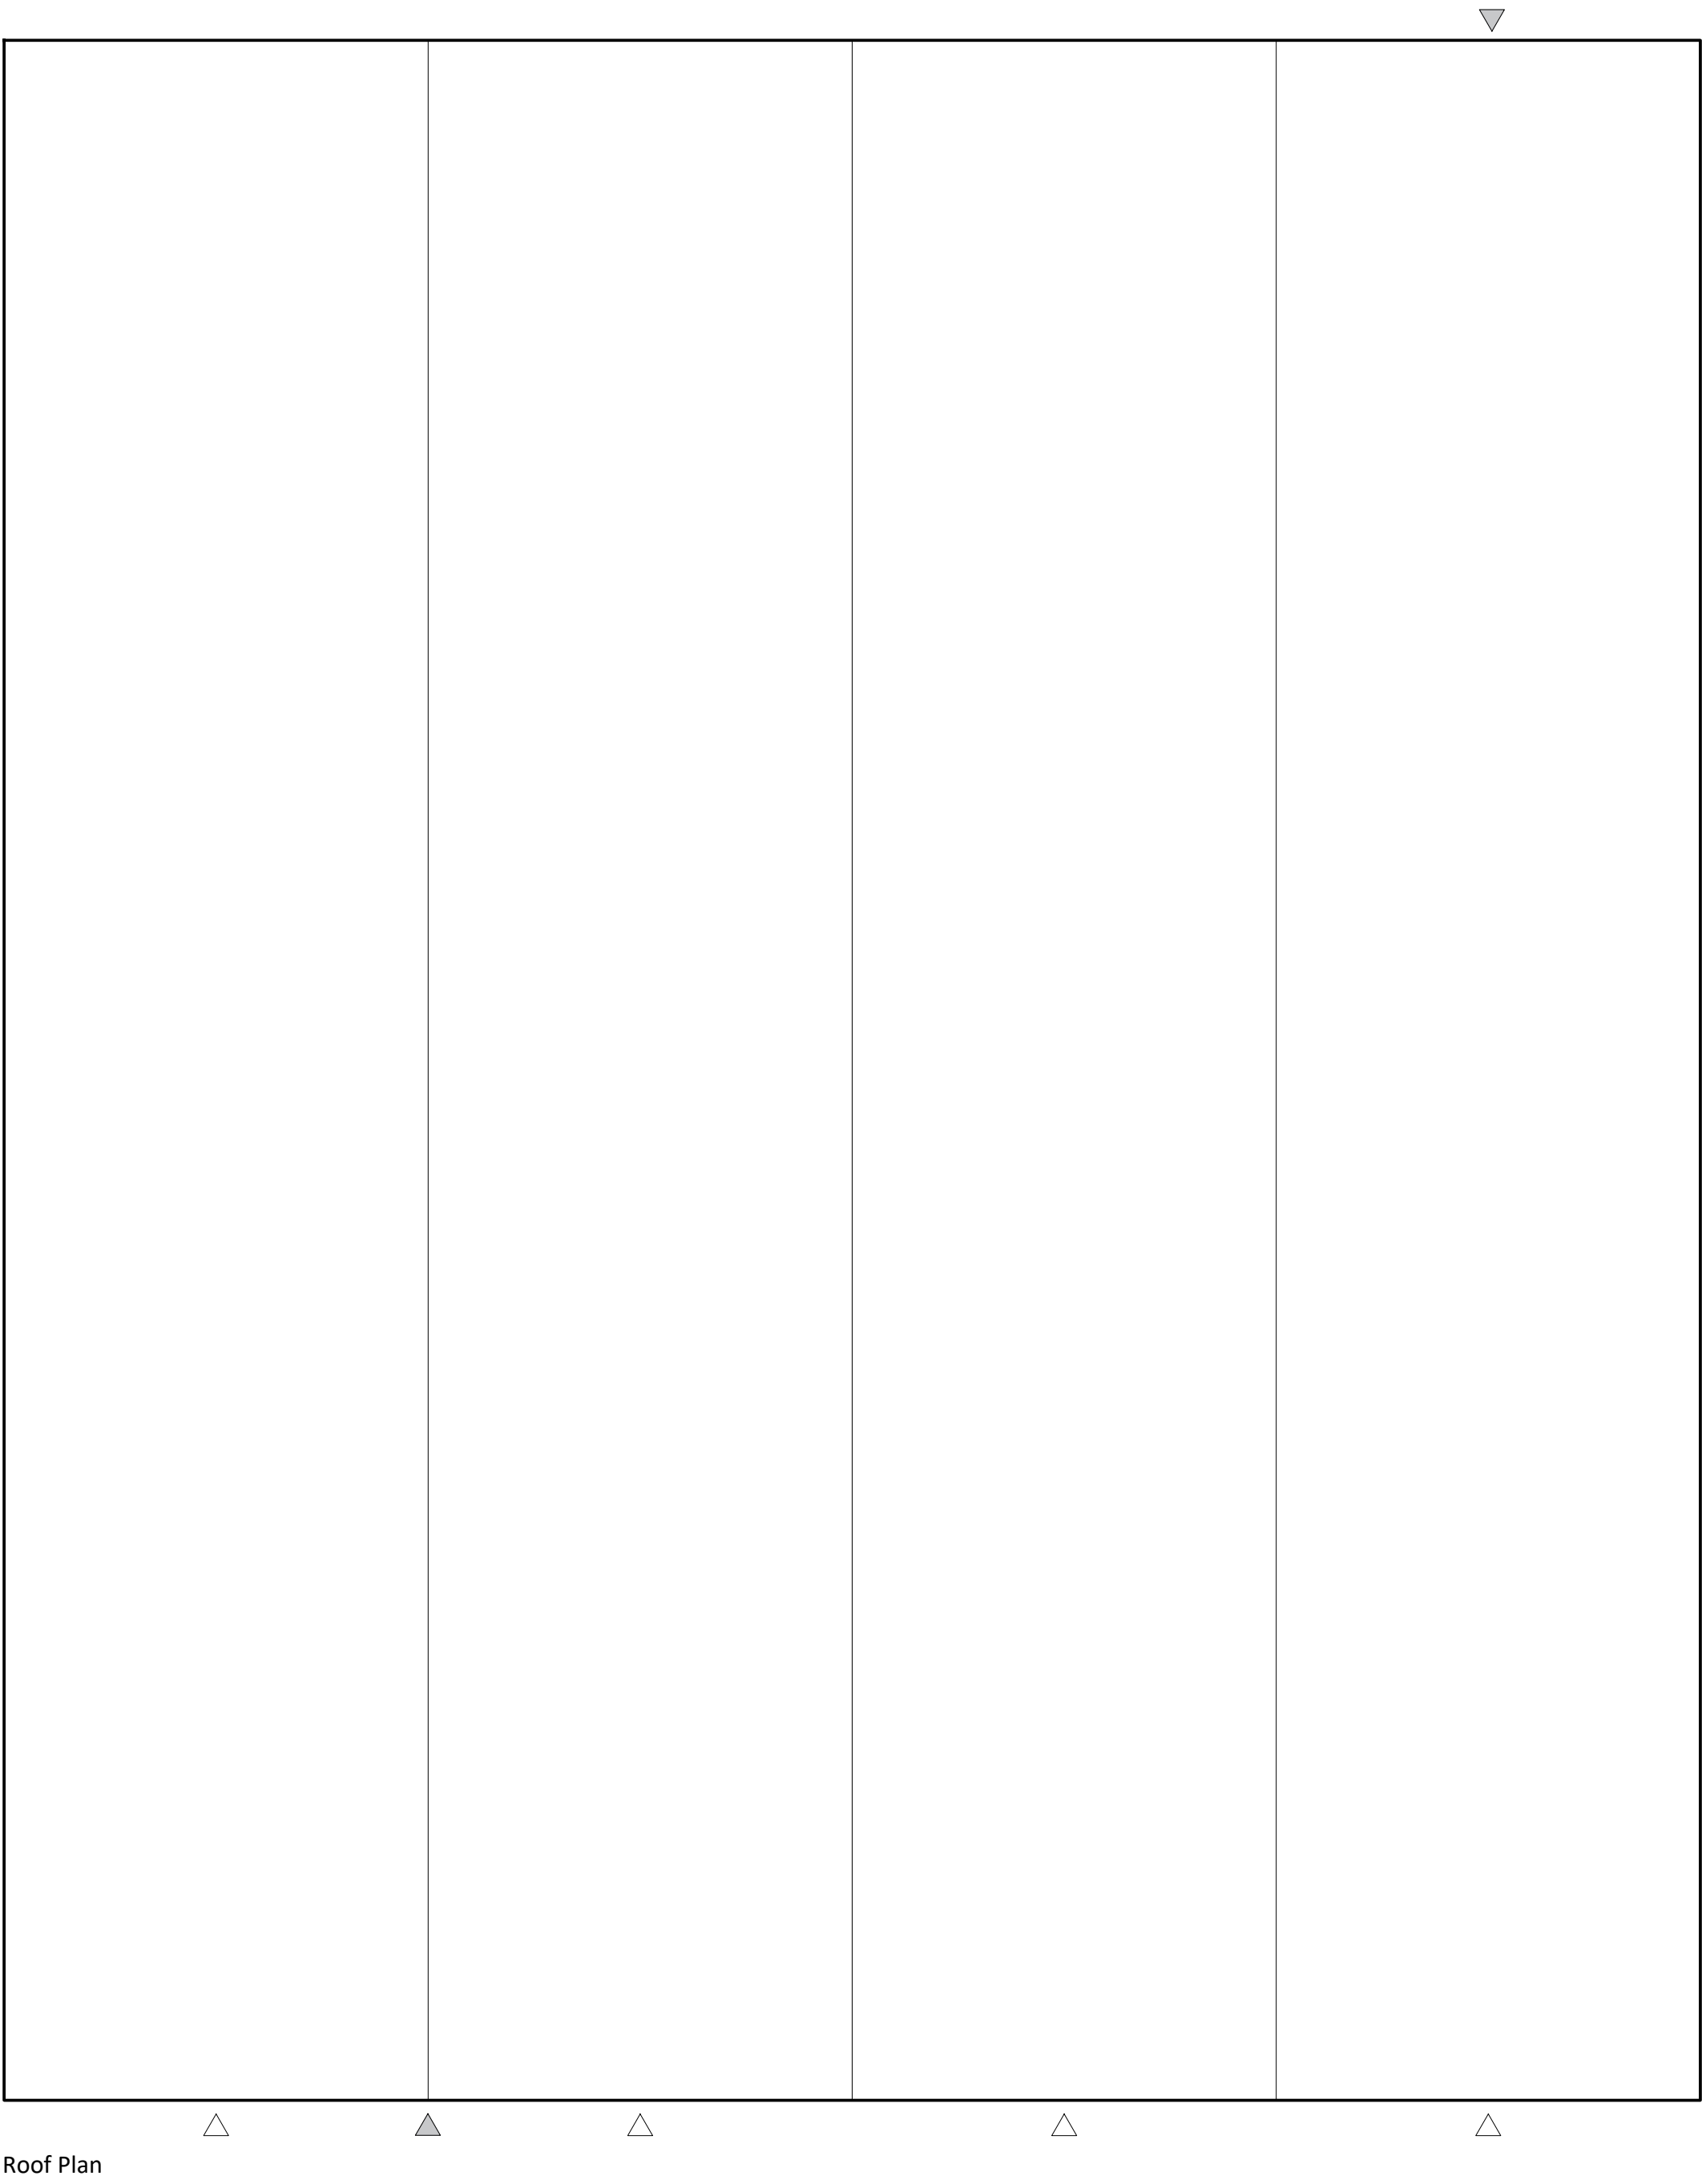
 
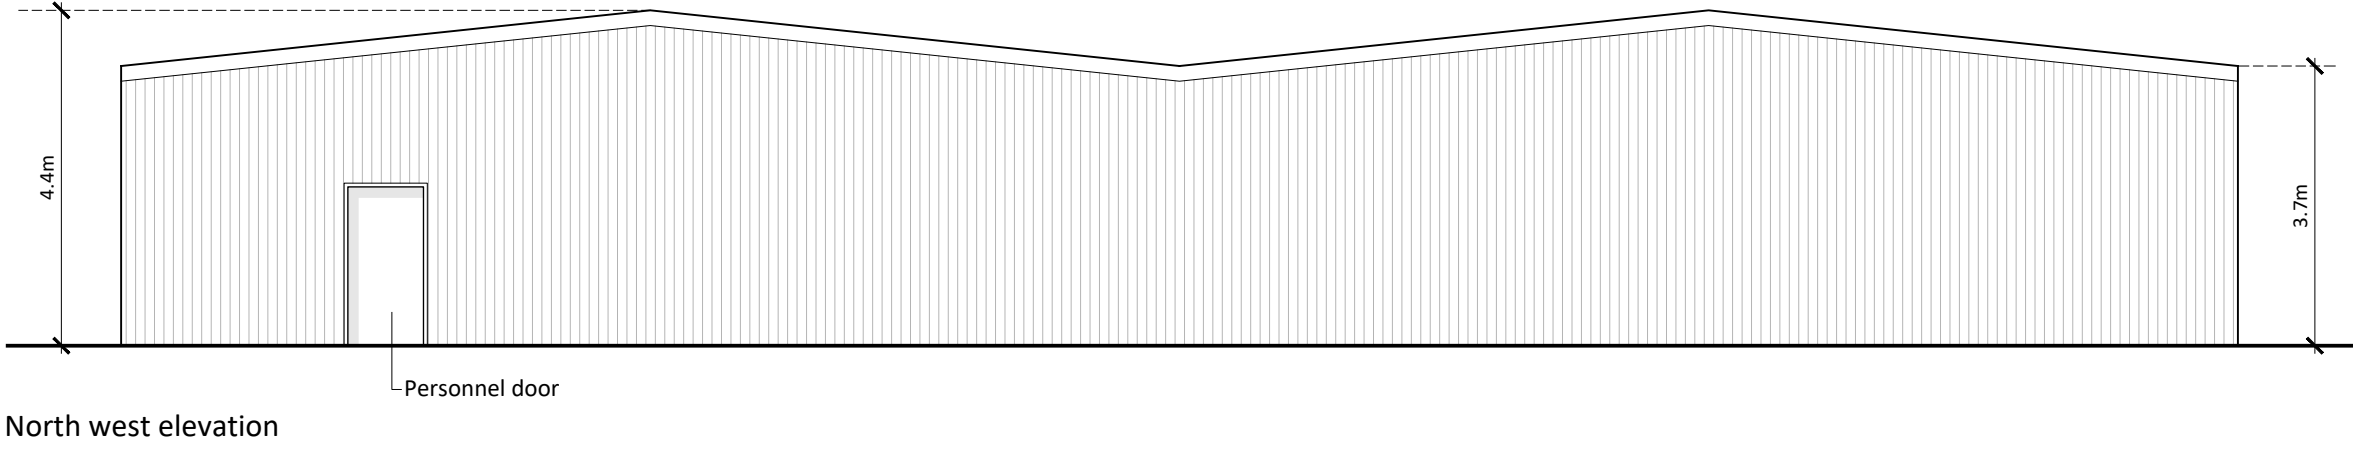


Notes

Copyright
© Robert Doughty Consultancy Limited.
All rights described in the Copyright, Designs and Patents Act 1988 have been asserted.

Dimensions
All dimensions shown are for the purposes of obtaining the relevant planning permission only.

CDM 2015
This drawing is for illustrative purposes and/or obtaining the relevant planning permission only. It should not be used for construction and accordingly, risk identification under the Construction (Design & Management) Regulations 2015 has not been undertaken.

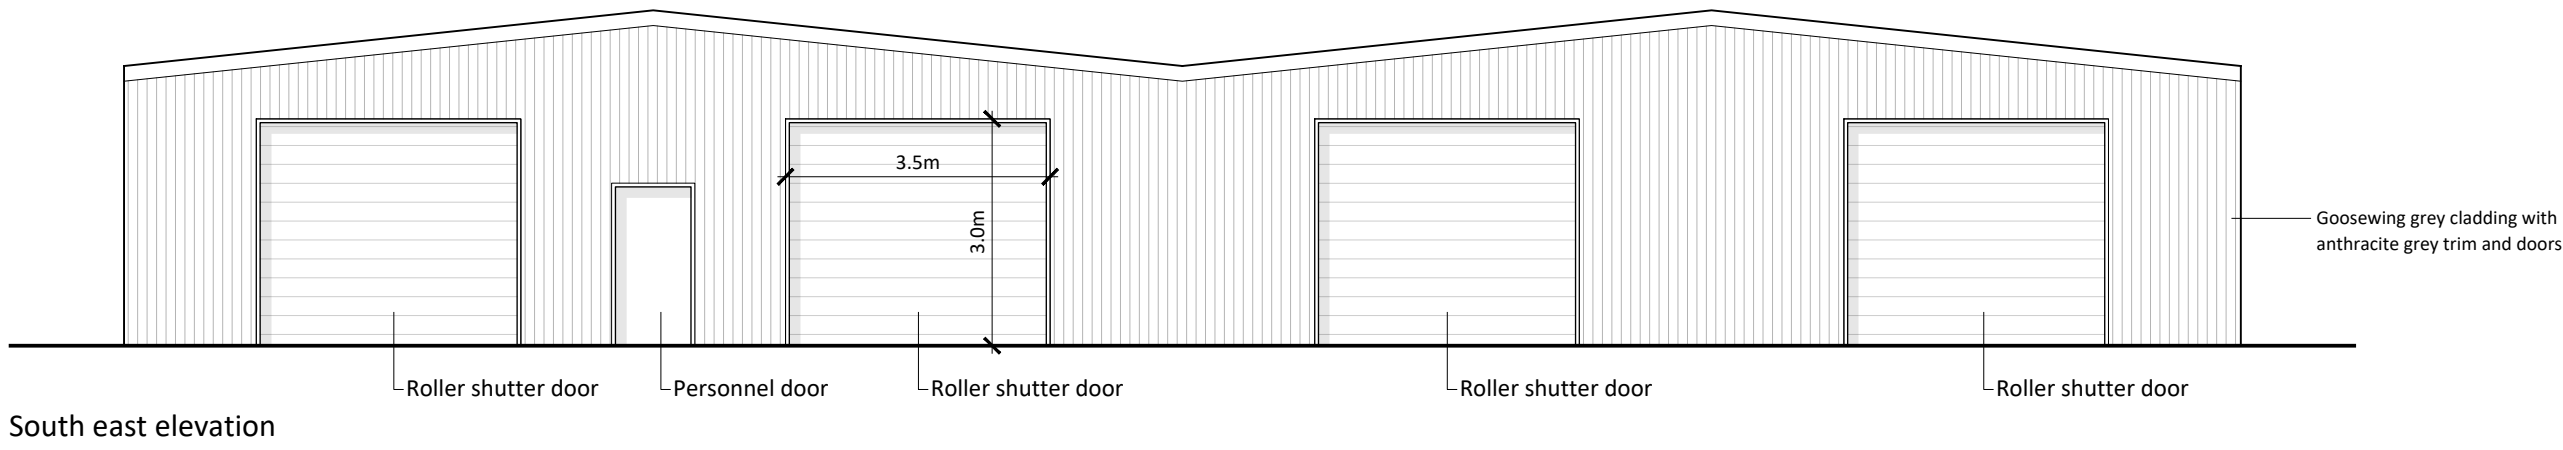

A	Building height revised	12.10.23
Rev	Description	Date

rdc

Robert Doughty Consultancy

32 High Street, Helpingsham

Sleaford, Lincolnshire, NG34 0RA

Tel: 01529 421646

Email: admin@rdc-landplan.co.uk

Web: www.rdc-landplan.co.uk

Client

J&N Properties

Project

Proposed Storage Building

Hockney Hole Lane, Moulton

Drawing

Proposed Storage Building Plans & Elevations

Scale @ A1

1: 100

Date

14/09/23

Drawn By

WW

Checked By

LMS

Job Number

1521-3

Status

PL

Purpose of Issue

Planning

Drawing No.

1521-3_PL_GA01

Rev

A