



E A S T

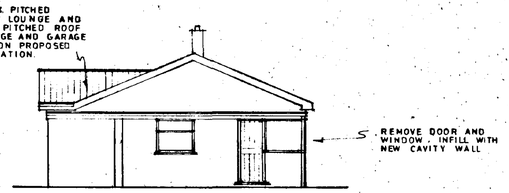

S O U T H

E X I S T I N G E L E V A T I O N S

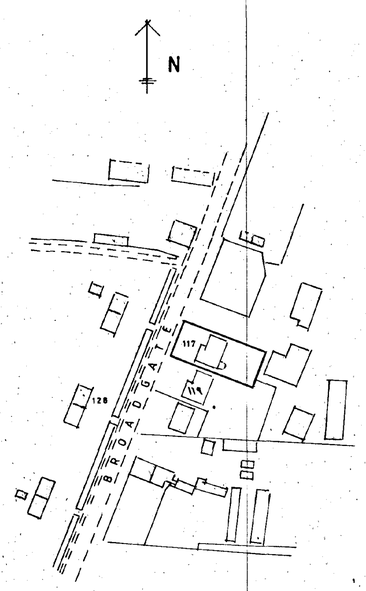


S I T E L O C A T I O N


P L A N (1 : 1 2 5 0)




E A S T

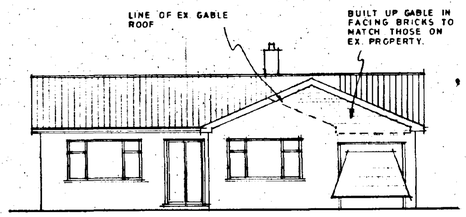

W E S T

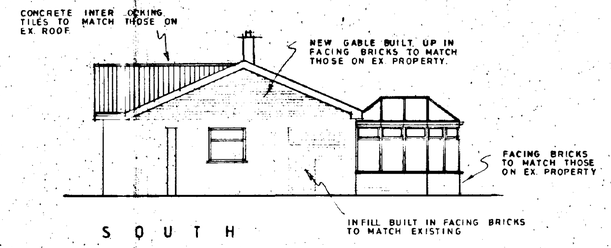


S O U T H

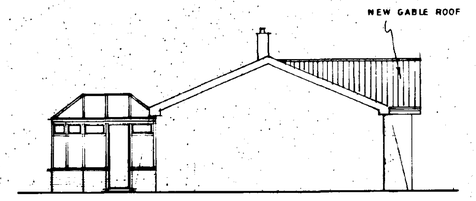


N O R T H

P R O P O S E D E L E V A T I O N S

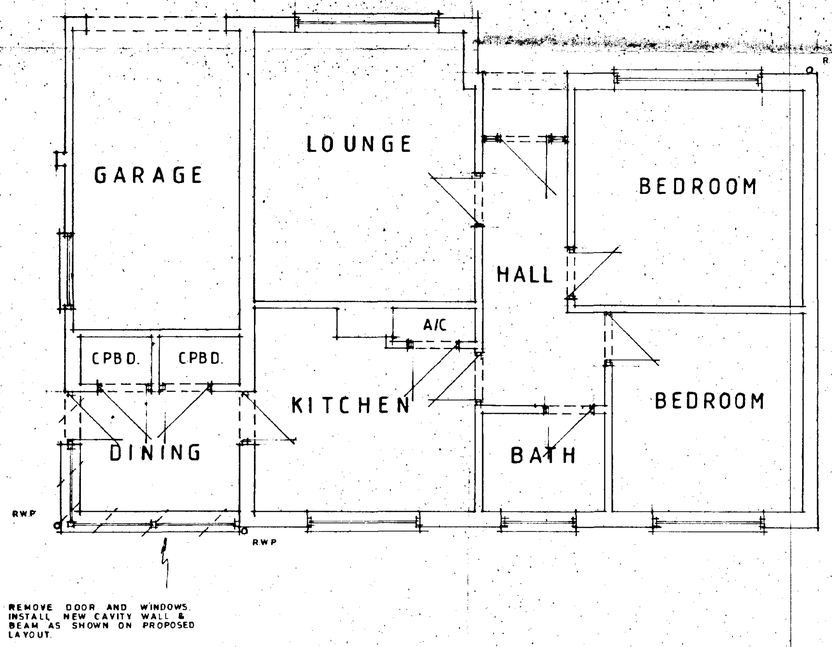


E X I S T I N G L A Y O U T

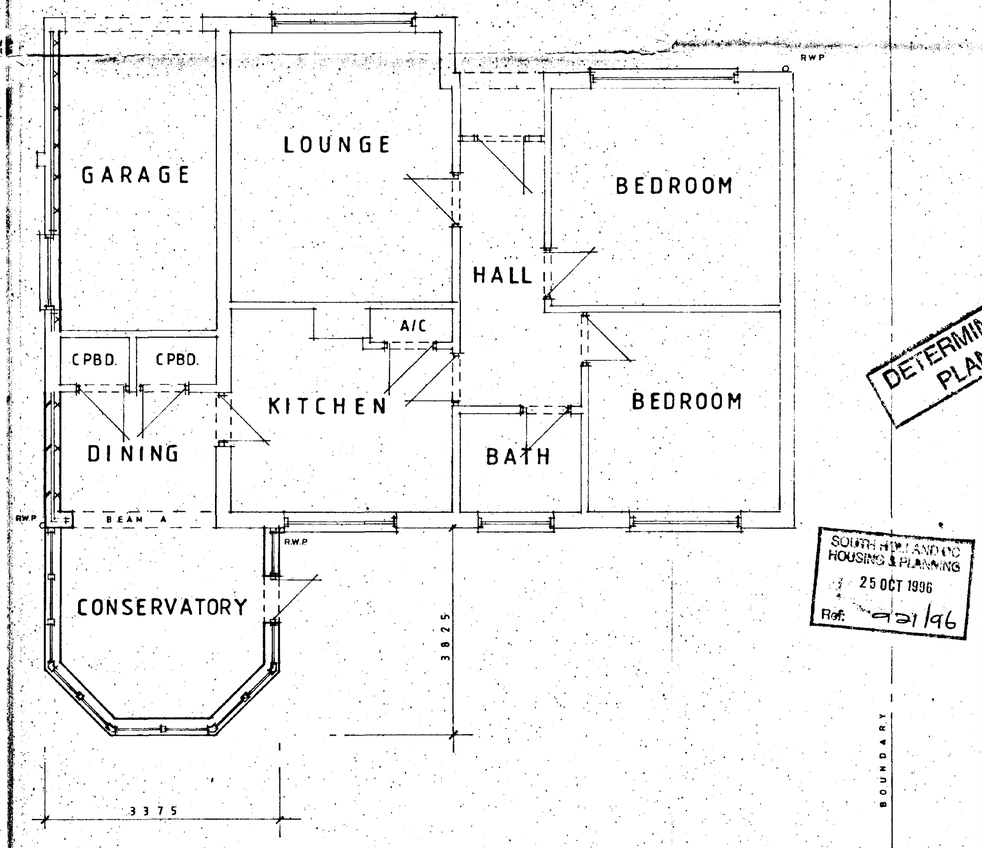

P R O P O S E D L A Y O U T

NOTES

All dimensions must be checked on site and not scaled from this drawing.

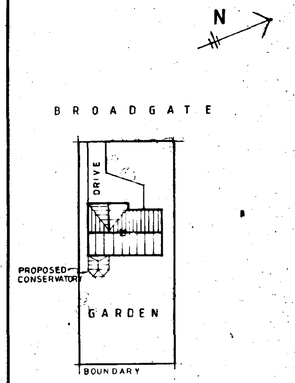

B L O C K P L A N

(1 : 5 0 0)

	Date	Revisions
A		

© copyright

ROSEDALE DESIGN SERVICES
ARCHITECTURAL & SURVEYING CONSULTANTS
21 STORRINGTON WAY,
WERRINGTON,
PETERBOROUGH,
PE4 6QW.
TEL: 01733 570660
FAX: 01733 570660

DETERMINED PLANS

SOUTH HOLLAND DC HOUSING & PLANNING 25 OCT 1996 Ref: S/21/96

Client: MR & MRS S. ILES

Job Title: PROPOSED CONSERVATORY, EXTENSION & ALTERATIONS TO 117, BROADGATE WHAPLODE DROVE

Drawing Title: EXISTING & PROPOSED DETAILS

Scale: 1:50 1:100

Date: JULY 96 Drawn by:

Drg No.: RD/310/001 Rev.: A