


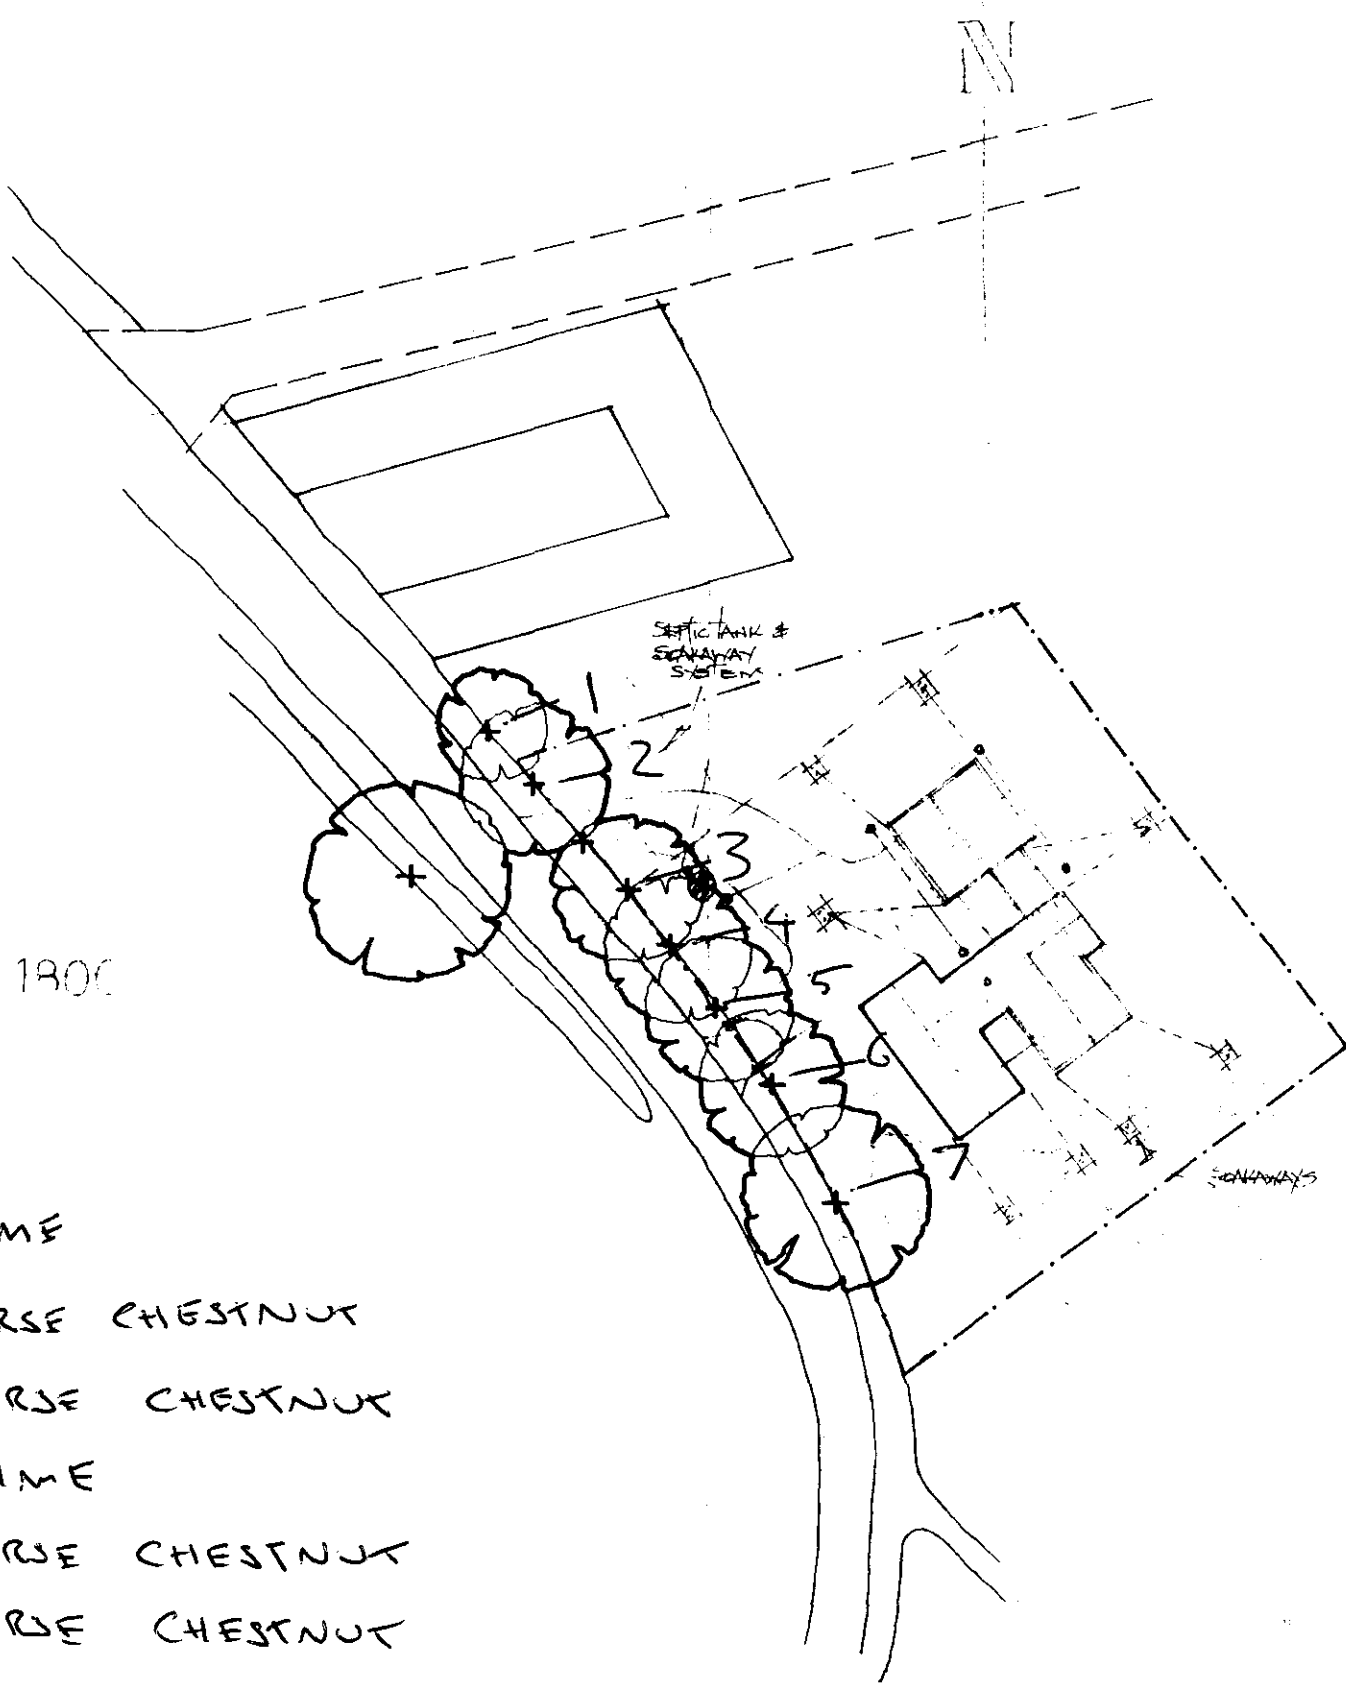

- 1 LIME
- 2 HORSE CHESTNUT
- 3 HORSE CHESTNUT
- 4 LIME
- 5 HORSE CHESTNUT
- 6 HORSE CHESTNUT
- 7 HORSE CHESTNUT

SITE PLAN

SOUTH HOLLAND DC
HOUSING & PLANNING
16 SEP 1998
Ref: 0923/98

DETERMINED
PLAN

DRAWING
d, photographed
ued.
site and report
are based upon
nsibility can be
covered during
gn amendments
d in respect of
foundation work