

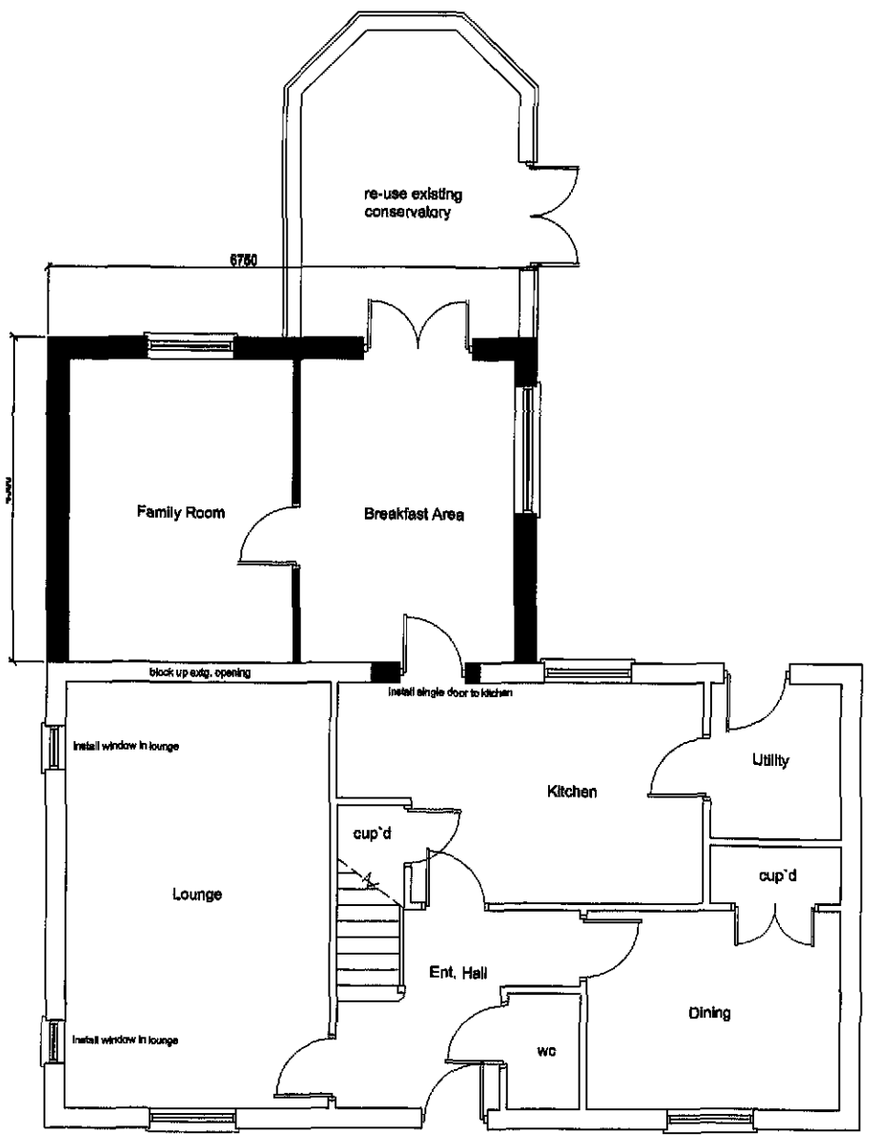


Proposed Ground Floor

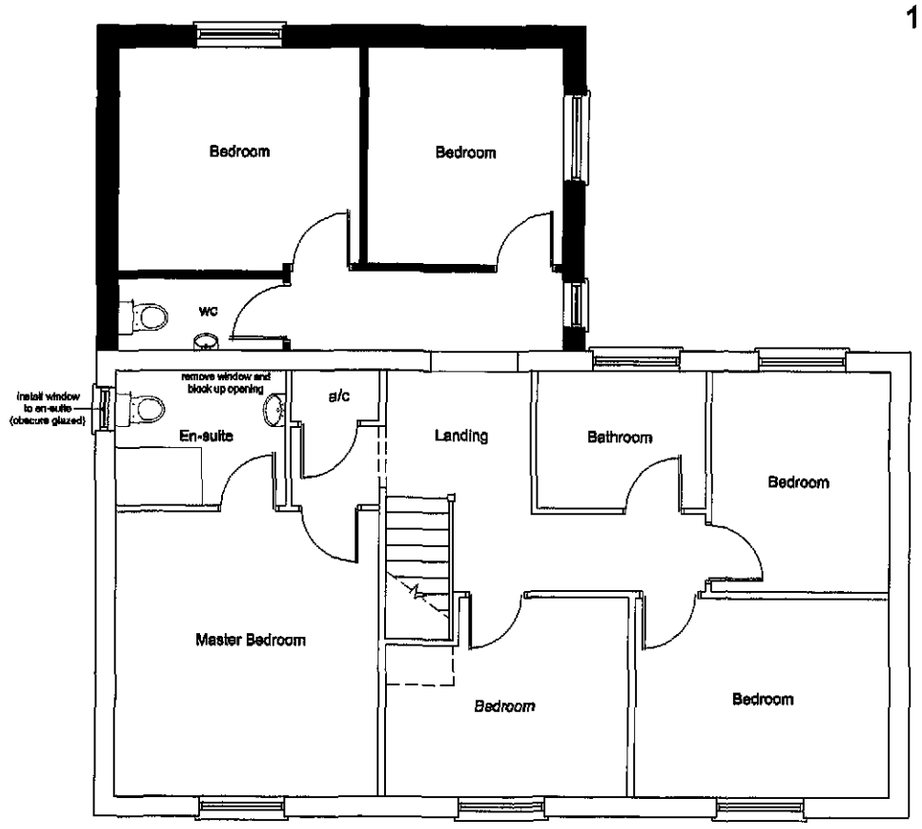

Proposed First Floor

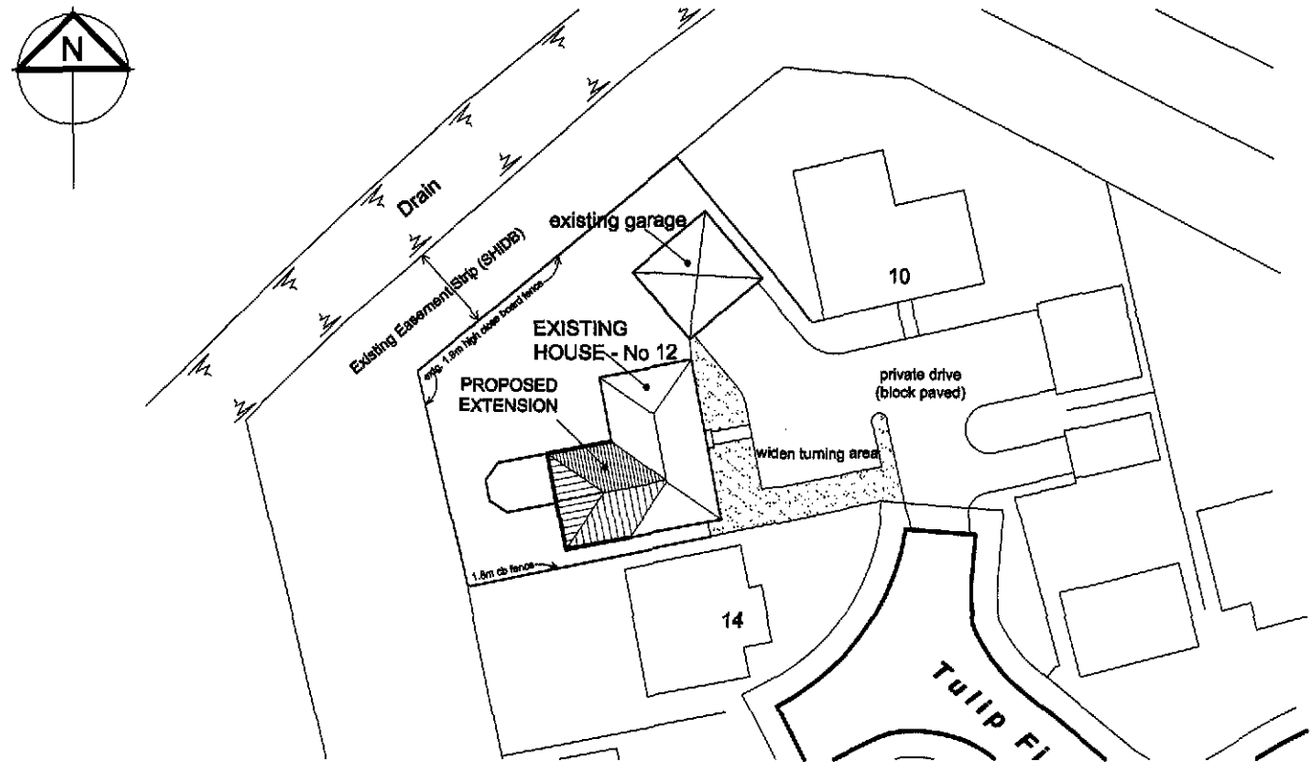

Block Plan
1:500 scale

Planning & Development
25 NOV 2011
Ref: 0922-11

Rev	Description	Date

Tulip Design
Architectural & Building Design Services

37 Mill Lane, Whaplode, Spalding, Lincs. PE12 6TS
Tel: 07500 966039
Email: tulip.design@btinternet.com

Client: Mr A Wright

Scale: 1:100, 1:500 @ A3

Project: Proposed rear extension & alterations at 12 Tulip Fields, Whaplode, Spalding, Lincolnshire PE12 6US

Date: Nov 2011

Drawing No.: AW/PD04

Title: Proposed Floor Layouts & Block Plan

Drawn: MD