



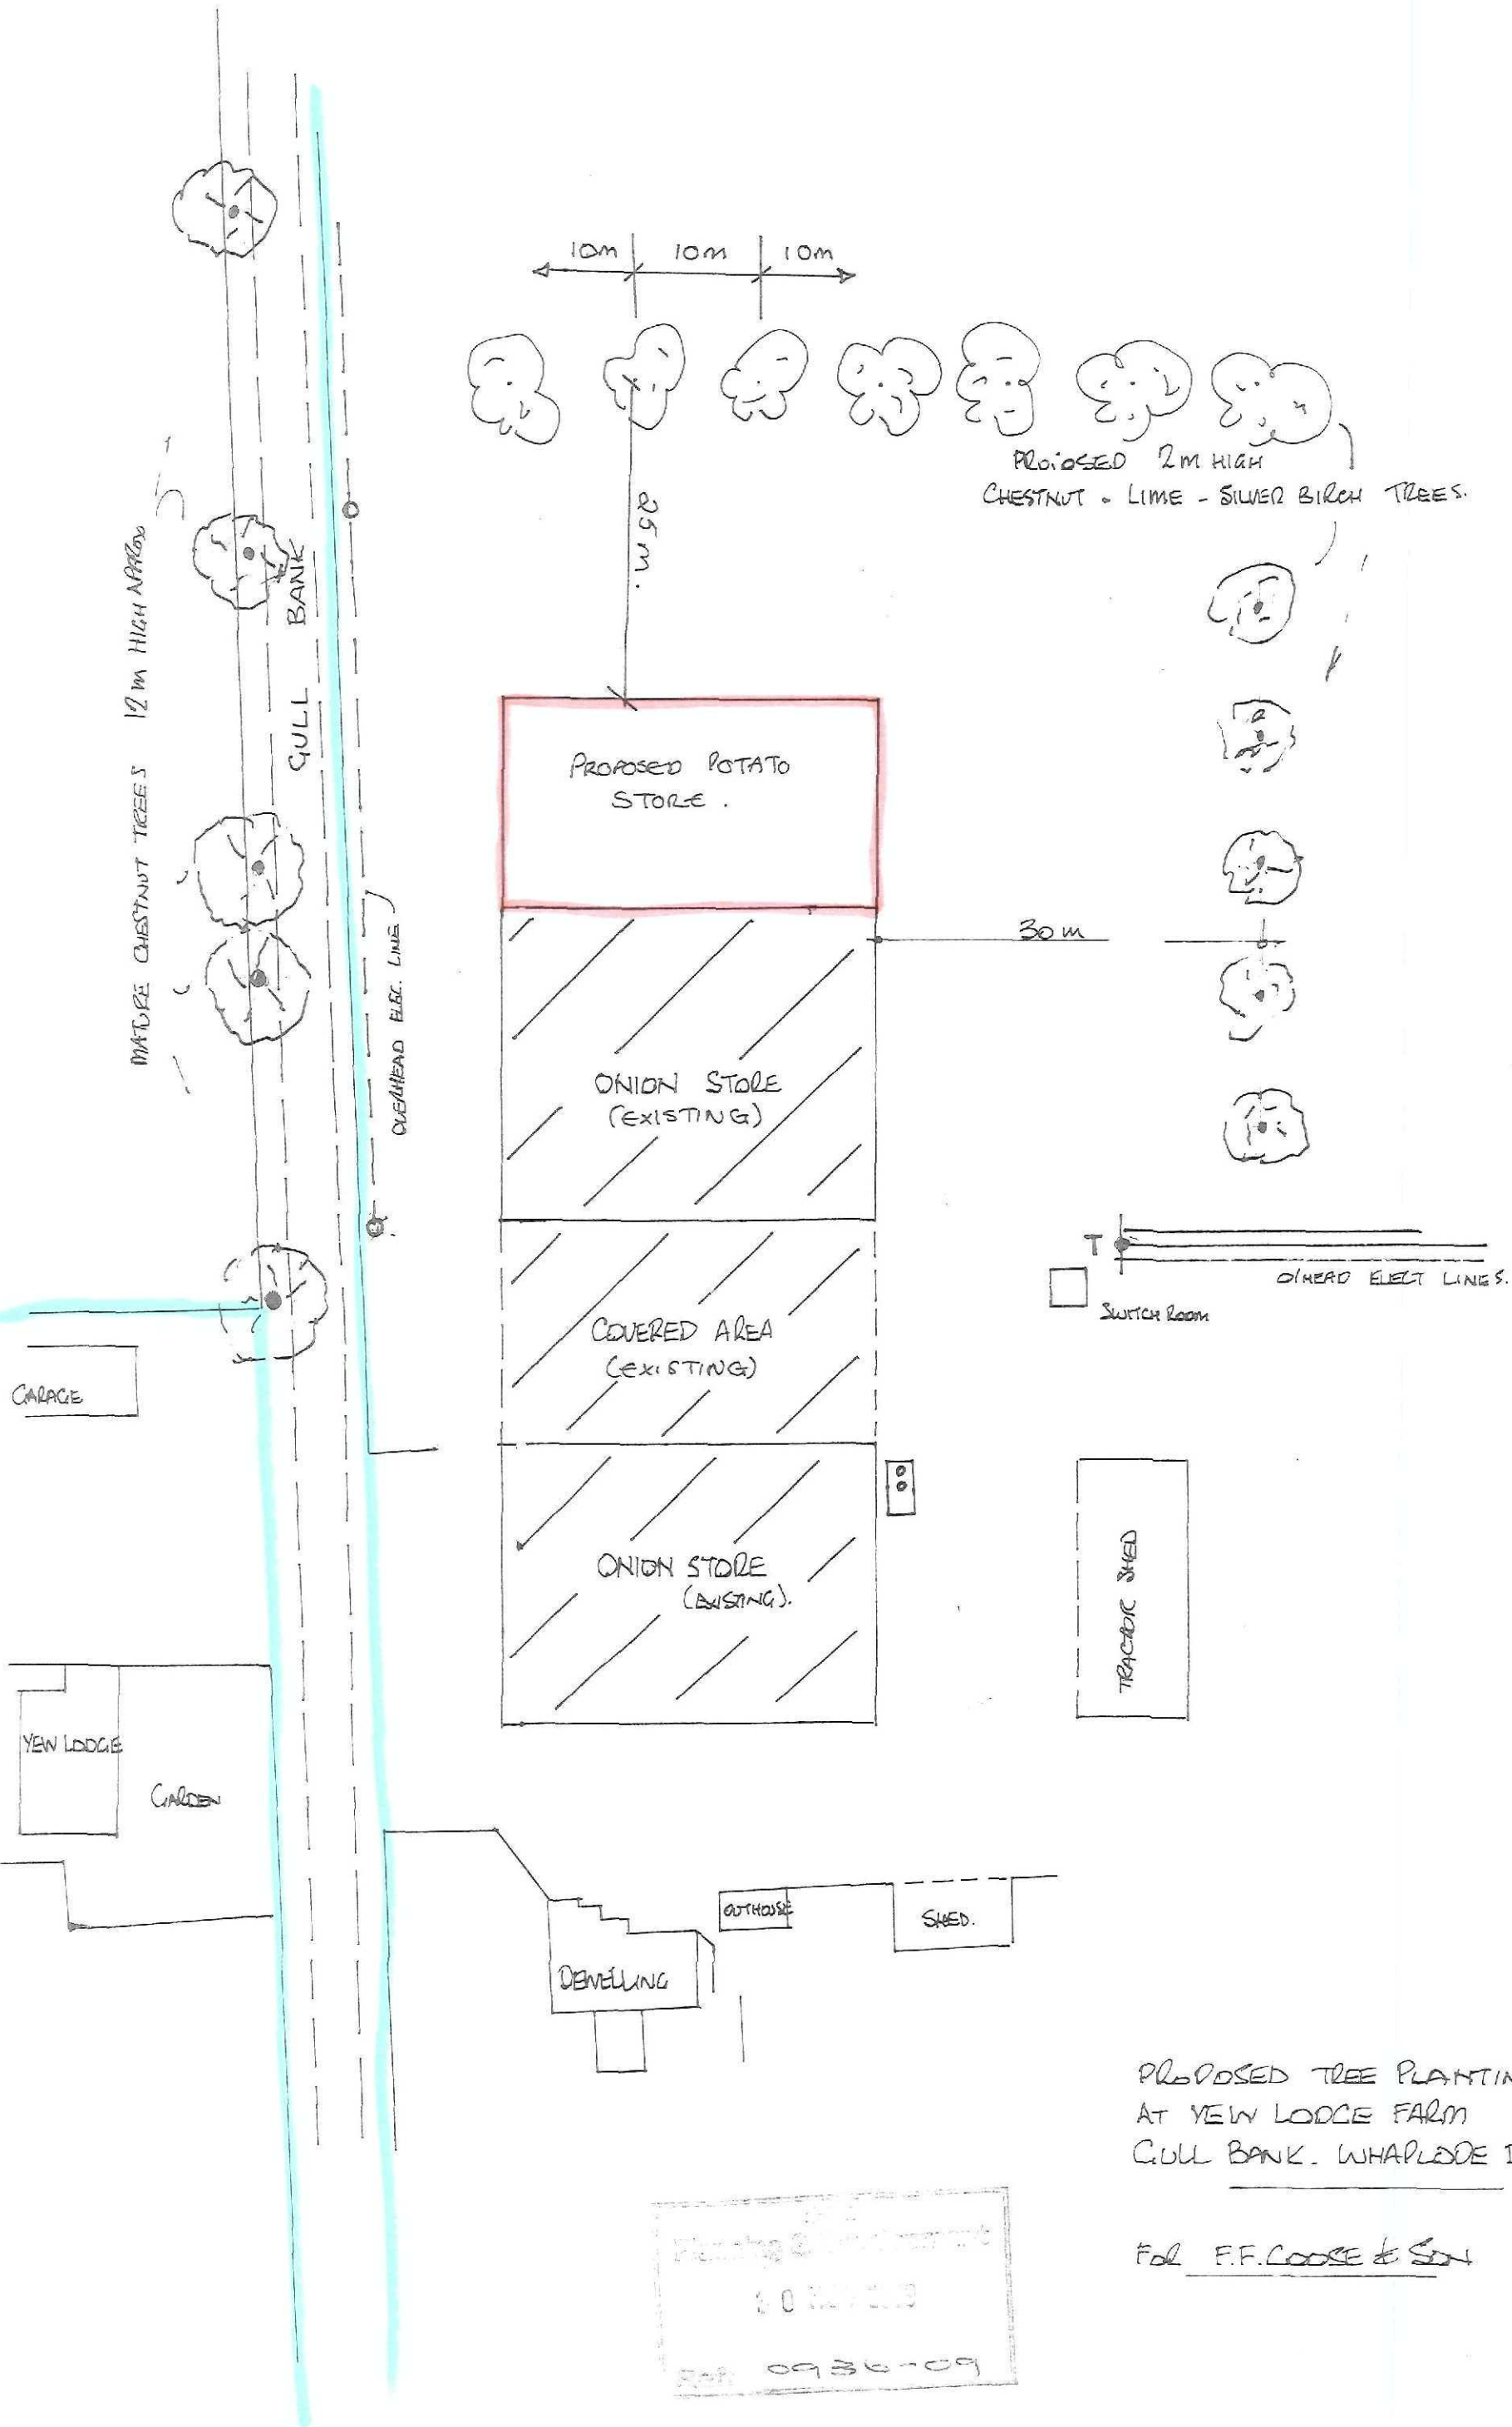

PROPOSED TREE PLANTING
AT YEW LODGE FARM
GULL BANK. WHARFLODE DRIVE SPALDING

For F.F. COOPER & SON

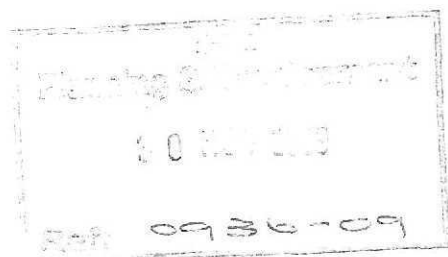

1:500

305

306

307

308

309

6400
3.753ha
9.27

8700
.093ha
.23

Drain

Proposed Position
of New Potato
Store.

Yew Lodge Farm

8189
.518ha
1.28

EXISTING BUILDINGS

B M 3.33m

8480
.344ha
.85

8681
.045ha
.11

Existing Access

6278
12.634ha
31.22

Track

The Poplars

8475
.057ha
.14

8675
.012ha
.03

8670
.101ha
.25

HIX & SON

Chartered Surveyors, Auctioneers & Estate Agents

28 CHURCH STREET
HOLBEACH

SPALDING, Lincs. PE12 7LL
Tel: HOLBEACH (01406) 422777

REPRODUCED FROM THE 1976 ORDNANCE SURVEY
PLAN WITH THE PERMISSION OF THE CONTROLLER OF
HER MAJESTY'S STATIONERY OFFICE
CROWN COPYRIGHT LICENCE No. ES 767360

PLAN No. TF 304

SPC
Pre-1976 Ordnance Survey
30 NOV 2003
0936-09



SHEFFIELD

Blue Green

12-B-27

Leathergrain.

