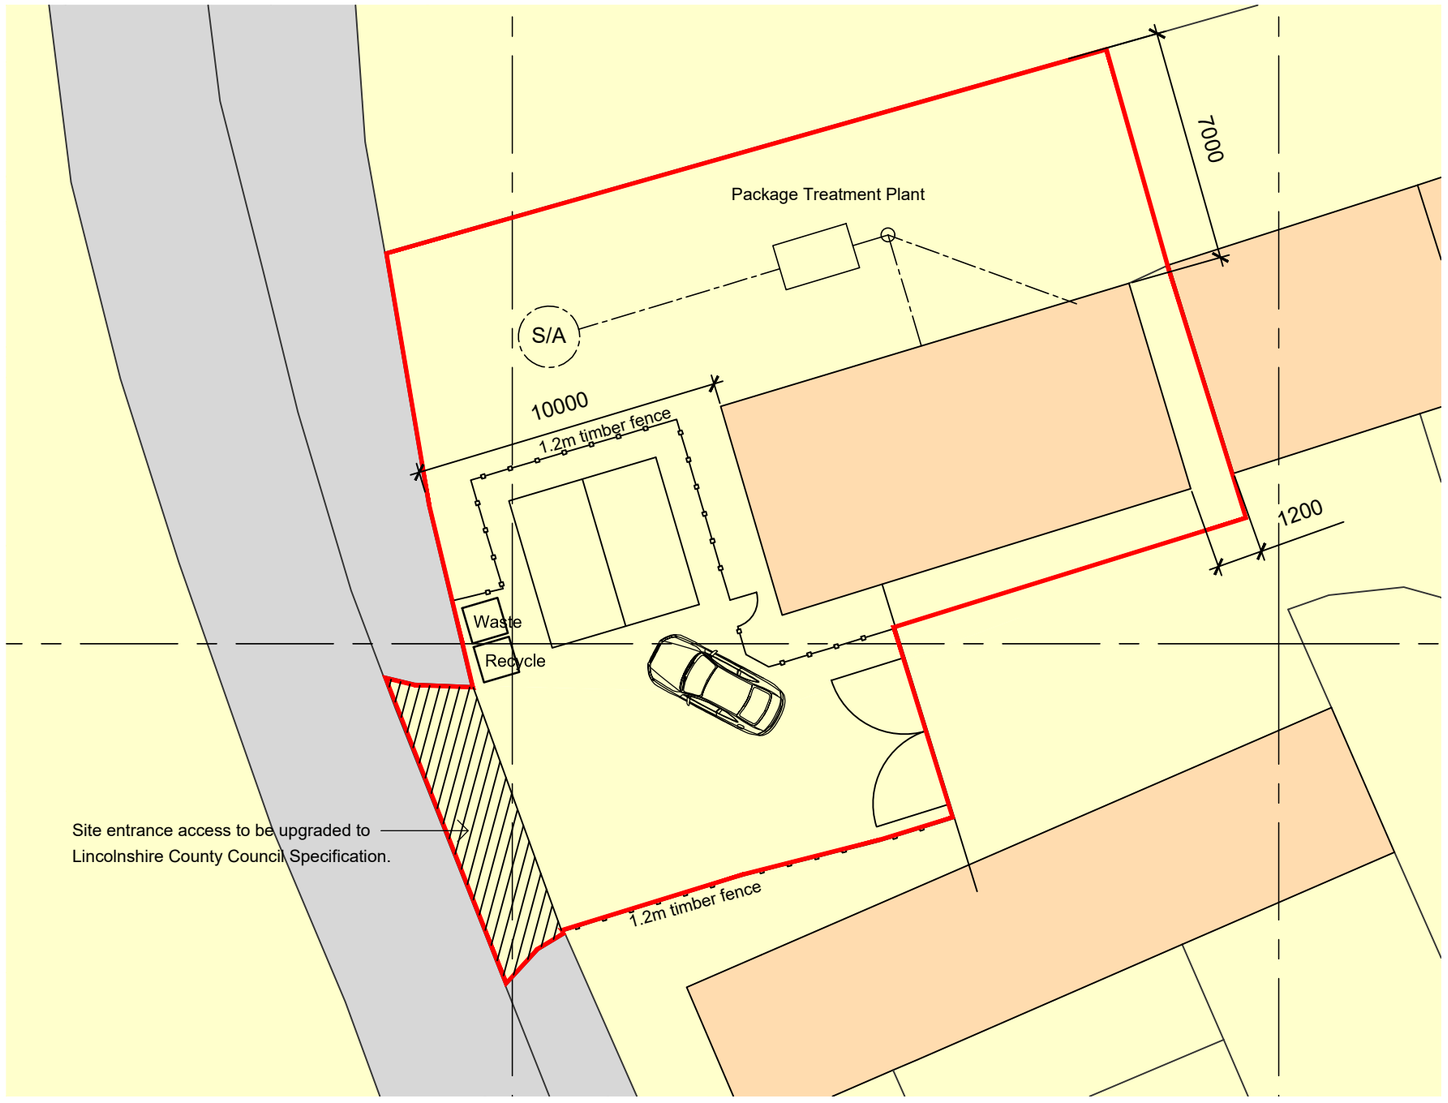


Site Block Plan as proposed

Scale 1:200 @ A3

SCALE 1 : 200 — 0m 5m 10m 15m 20m

SCALE 1 : 1 — 0m 10mm 20mm 40mm 60mm 80mm 100mm

N

Rev P2 24.03.25 Reference note to site access upgrade to LCC Spec added following discussion with Jess Hill of SHDC. AJO

Client:

Mrs Marie Spencer

Project:

Proposed conversion of barn to dwelling at Holmlea, Mill Gate, Whaplode, Spalding, PE12 6RT

Date: September 2024 | Scale: As shown @ A3

Drawn by: AJO | Checked by: AP

Drawing Number: **A1731-10**

Rev: **P2**

DO NOT SCALE THIS DRAWING. THE CONTRACTOR IS DEEMED TO HAVE CHECKED ALL DIMENSIONS ON SITE AND REPORT ANY DISCREPANCIES TO OGLESBY & LIMB LTD.
THE CONTENTS OF THIS DRAWING ARE COVERED BY COPYRIGHT AND REMAIN THE PROPERTY OF OGLESBY & LIMB LTD. WRITTEN APPROVAL MUST BE OBTAINED FROM OGLESBY & LIMB LTD PRIOR TO DUPLICATION OR REPRODUCTION OF THIS DRAWING OR ITS CONTENTS.
ANY DIMENSIONS NOT SHOWN ARE TO BE CHECKED AND AGREED WITH OGLESBY & LIMB LTD.

Drawing Title:

Site Block Plan as proposed

PLANNING APPLICATION ISSUE

Oglesby & Limb Ltd
Chartered Architect
Suite 1, Market Chambers
12 Market Place, Spalding, Lincs
PE11 1SL
Tel: 01775 761196
e-mail: design@o-l-ltd.co.uk

O&L