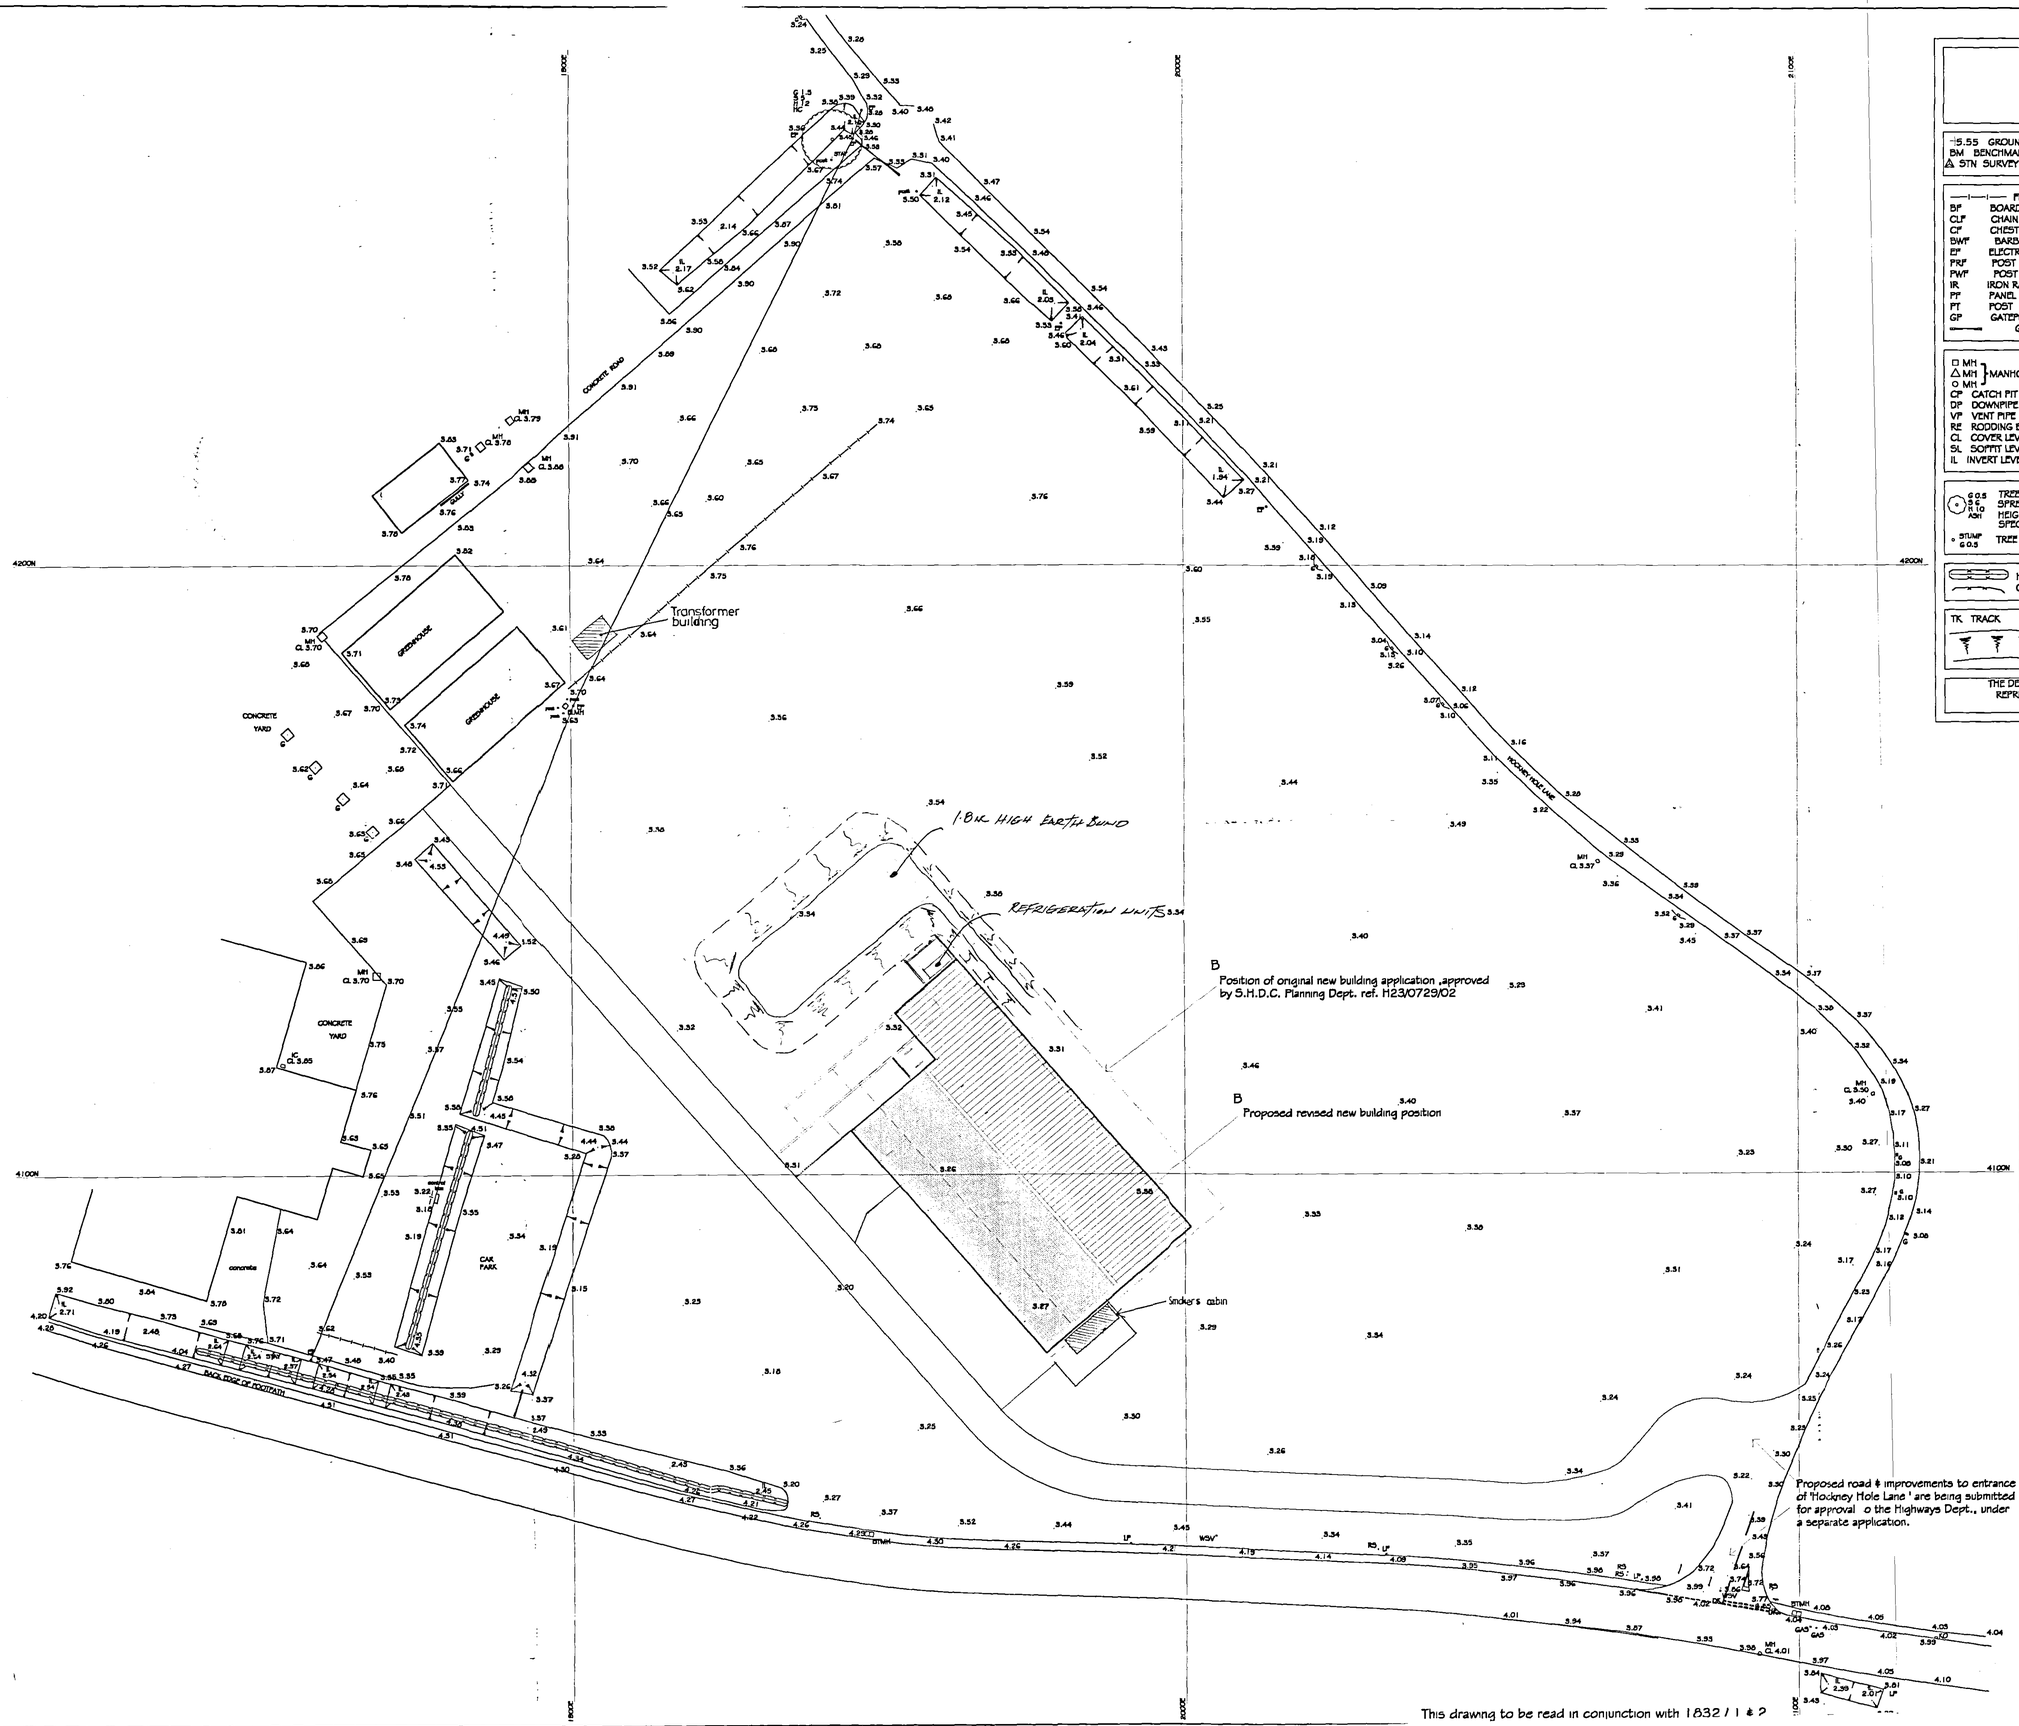


KEY LISTING

- 5.55 GROUND LEVEL IS 5.55M
- BM BENCHMARK
- STN SURVEY STATION

- FENCE
- BF BOARDED
- CLF CHAIN LINK
- CF CHESTNUT
- BWF BARBED WIRE
- EF ELECTRIC
- PRF POST + RAIL
- PWF POST + WIRE
- IR IRON RAIL
- PF PANEL
- PT POST
- GP GATEPOST
- GATE

- MH
- MH } MANHOLES
- MH
- CP CATCH PIT
- DP DOWNPIPE
- VP VENT PIPE
- RE RODDING EYE
- CL COVER LEVEL
- SL SOFFIT LEVEL
- IL INVERT LEVEL

- TREE GIRTH CIRCUM 0.5M
- SPREAD RADIUS 6M
- HEIGHT 10M
- SPECIES ASH
- STUMP TREE STUMP GIRTH CIRCUM 0.5M

- HEDGE
- OUTLINE OF BUSH / HEDGE

- TK TRACK
- BANKING

- ROAD EDGE (NON KERBED)
- FP FOOT PATH
- BEFP BACK EDGE FOOTPATH
- DK DROP KERB

- LP LAMPPOST
- SIGN
- MS MILE STONE
- TS TRAFFIC SIGNAL
- RS ROAD SIGN
- BCN BELISHA BEACON
- BD BOLLARD
- HR HAND RAIL
- CB CRASH BARRIER
- BENCH
- BS BUS STOP

- CB BT CALL BOX
- BTBX BT ABOVE GROUND BOX
- BTMH BT MANHOLE
- TP BT TELEGRAPH POLE
- CATV CABLE TELEVISION
- EP ELECTRICITY POLE
- ELMH ELECTRICITY MANHOLE
- ER EARTH ROD
- GAS GAS
- FH FIRE HYDRANT
- FHMP FIRE HYDRANT M/POST
- WM WATER METER
- WSV WATER STOP VALVE
- SV STOP VALVE
- SVMP STOP VALVE M/POST
- MTR METER
- US UNIDENTIFIED SERVICE
- TSCB TRAFFIC SIGNAL CNTL BOX.

THE DEPICTION OF A WALL, FENCE OR HEDGE DOES NOT NECESSARILY REPRESENT A LEGAL BOUNDARY. IT IS THE CLIENTS RESPONSIBILITY TO CONFIRM LEGAL BOUNDARIES WITH THE VENDOR.

LEVELS TO ORDNANCE DATUM

C.	Refrigeration Unit	GRM	July '05
B	Proposed New Building size revised to suit client	mjw	30/11/03
A	Building reduced in length @ loading dock end by 1m	mjw	12/11/02

REVISIONS	BY	DATE

DRAWN	MJW	DATE	15/05/02
SCALE	1/500	CHECKED	

CLIENT

F. DRING & SONS LTD.

PROJECT

Proposed Packing Building @ Double Roof Farm, High Road, Moulton, Spalding, Lincs. PE12 6NT

DETAILS

Site Layout

Planning Department
14 JUL 2005
Ref: 0956/05

GREEN
STRUCTURAL

D.A.GREEN & SONS LTD.
WHAPLODE, SPALDING,
LINCS, PE12 6TL.
Tel: 01406 370565.
Fax: 01406 370766.

DETERMINED PLAN

DRG No. 1832/3 BC