
Multi Spans

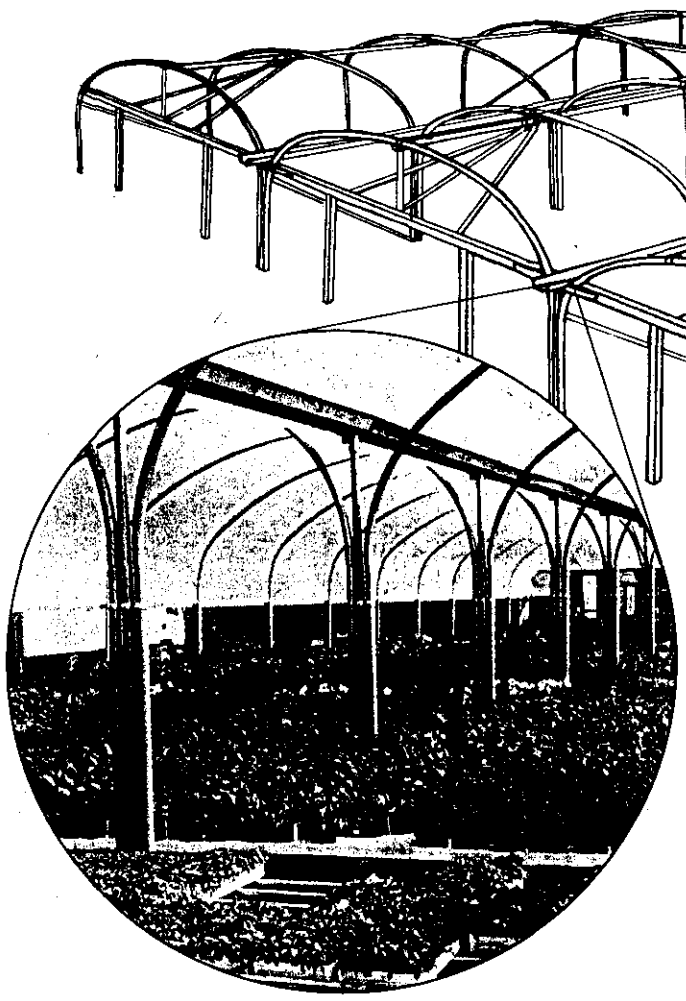


- Heavy duty galvanised steel gutters give workable access.
- Full sheet tensioning system on inner and outer bays.
- Aluminium grip rail fitted to gutters. No timbers used. No drilling required.
- Independent central gutter posts supporting heavy duty galvanised steel 11" wide gutters.

21'6" (6.55m) Spans

Hoop Diameter - 50mm
Ridge/Diagonals - 50mm
Gutter posts - 50mm

Timber Frame Ends - 3" x 3"
Hoop Spacing - 8ft
Designed Windspeed - 100mph

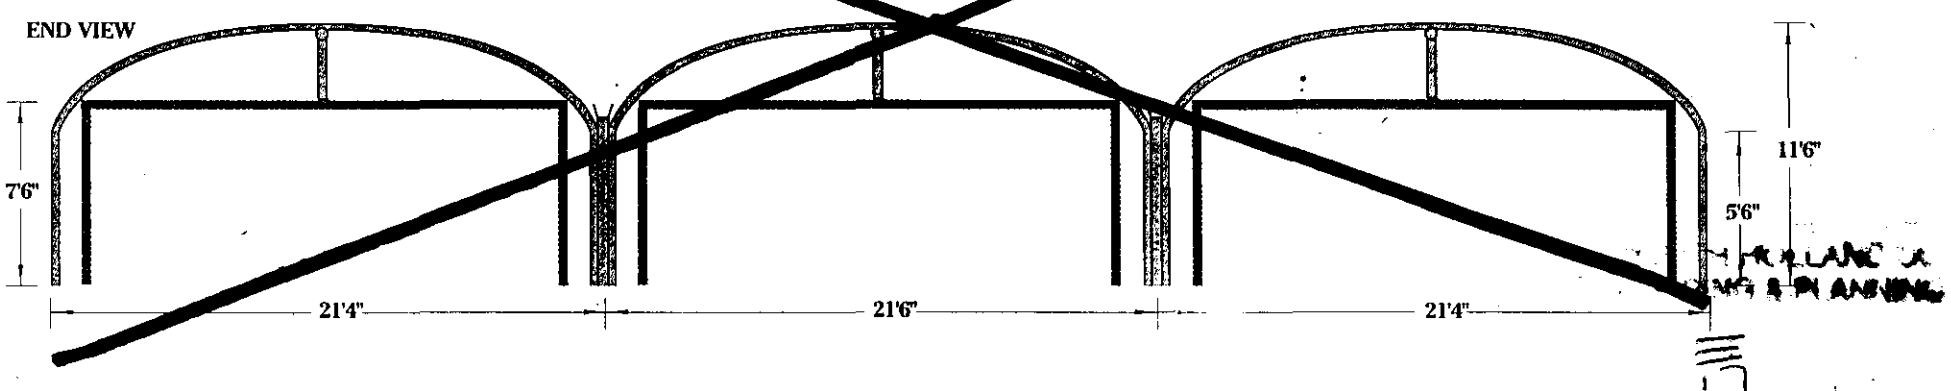


962/01

Twin Span

DETERMINED PLAN


Hoop Diameter - 60mm
Ridge/Diagonals - 50mm
Gutter posts - 60mm

Timber Frame Ends - 7.5cm x 7.5cm
Hoop Spacing - 2.4 M
Designed Windspeed - 100mph

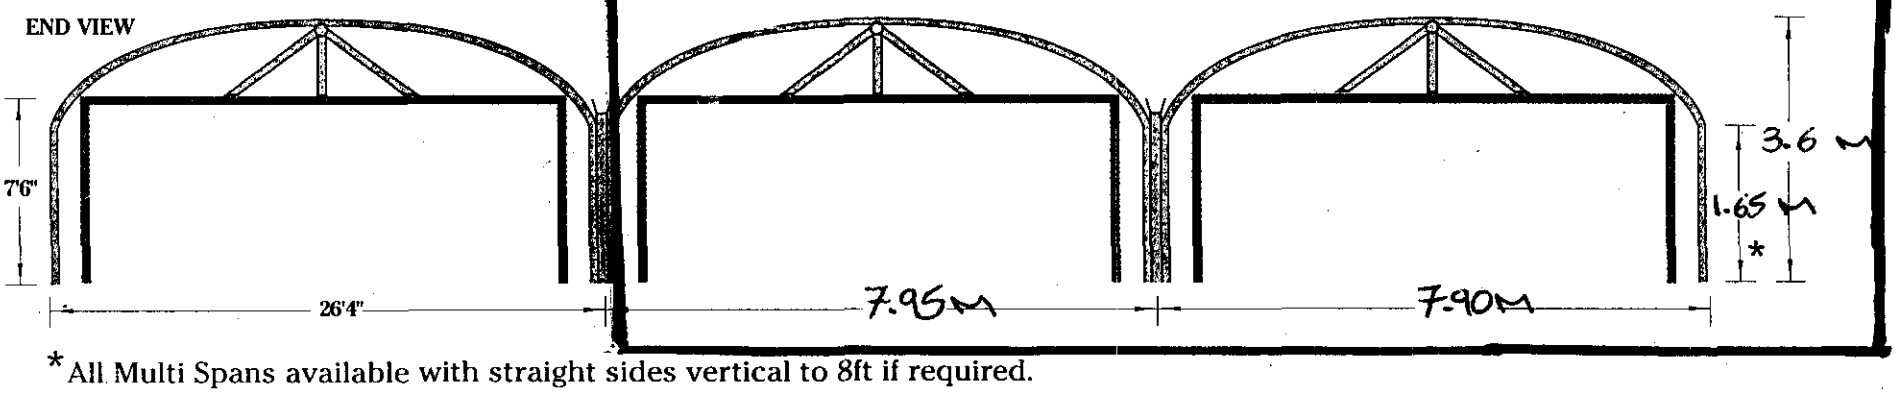

*All Multi Spans available with straight sides vertical to 8ft if required.

☎ 01772 627727

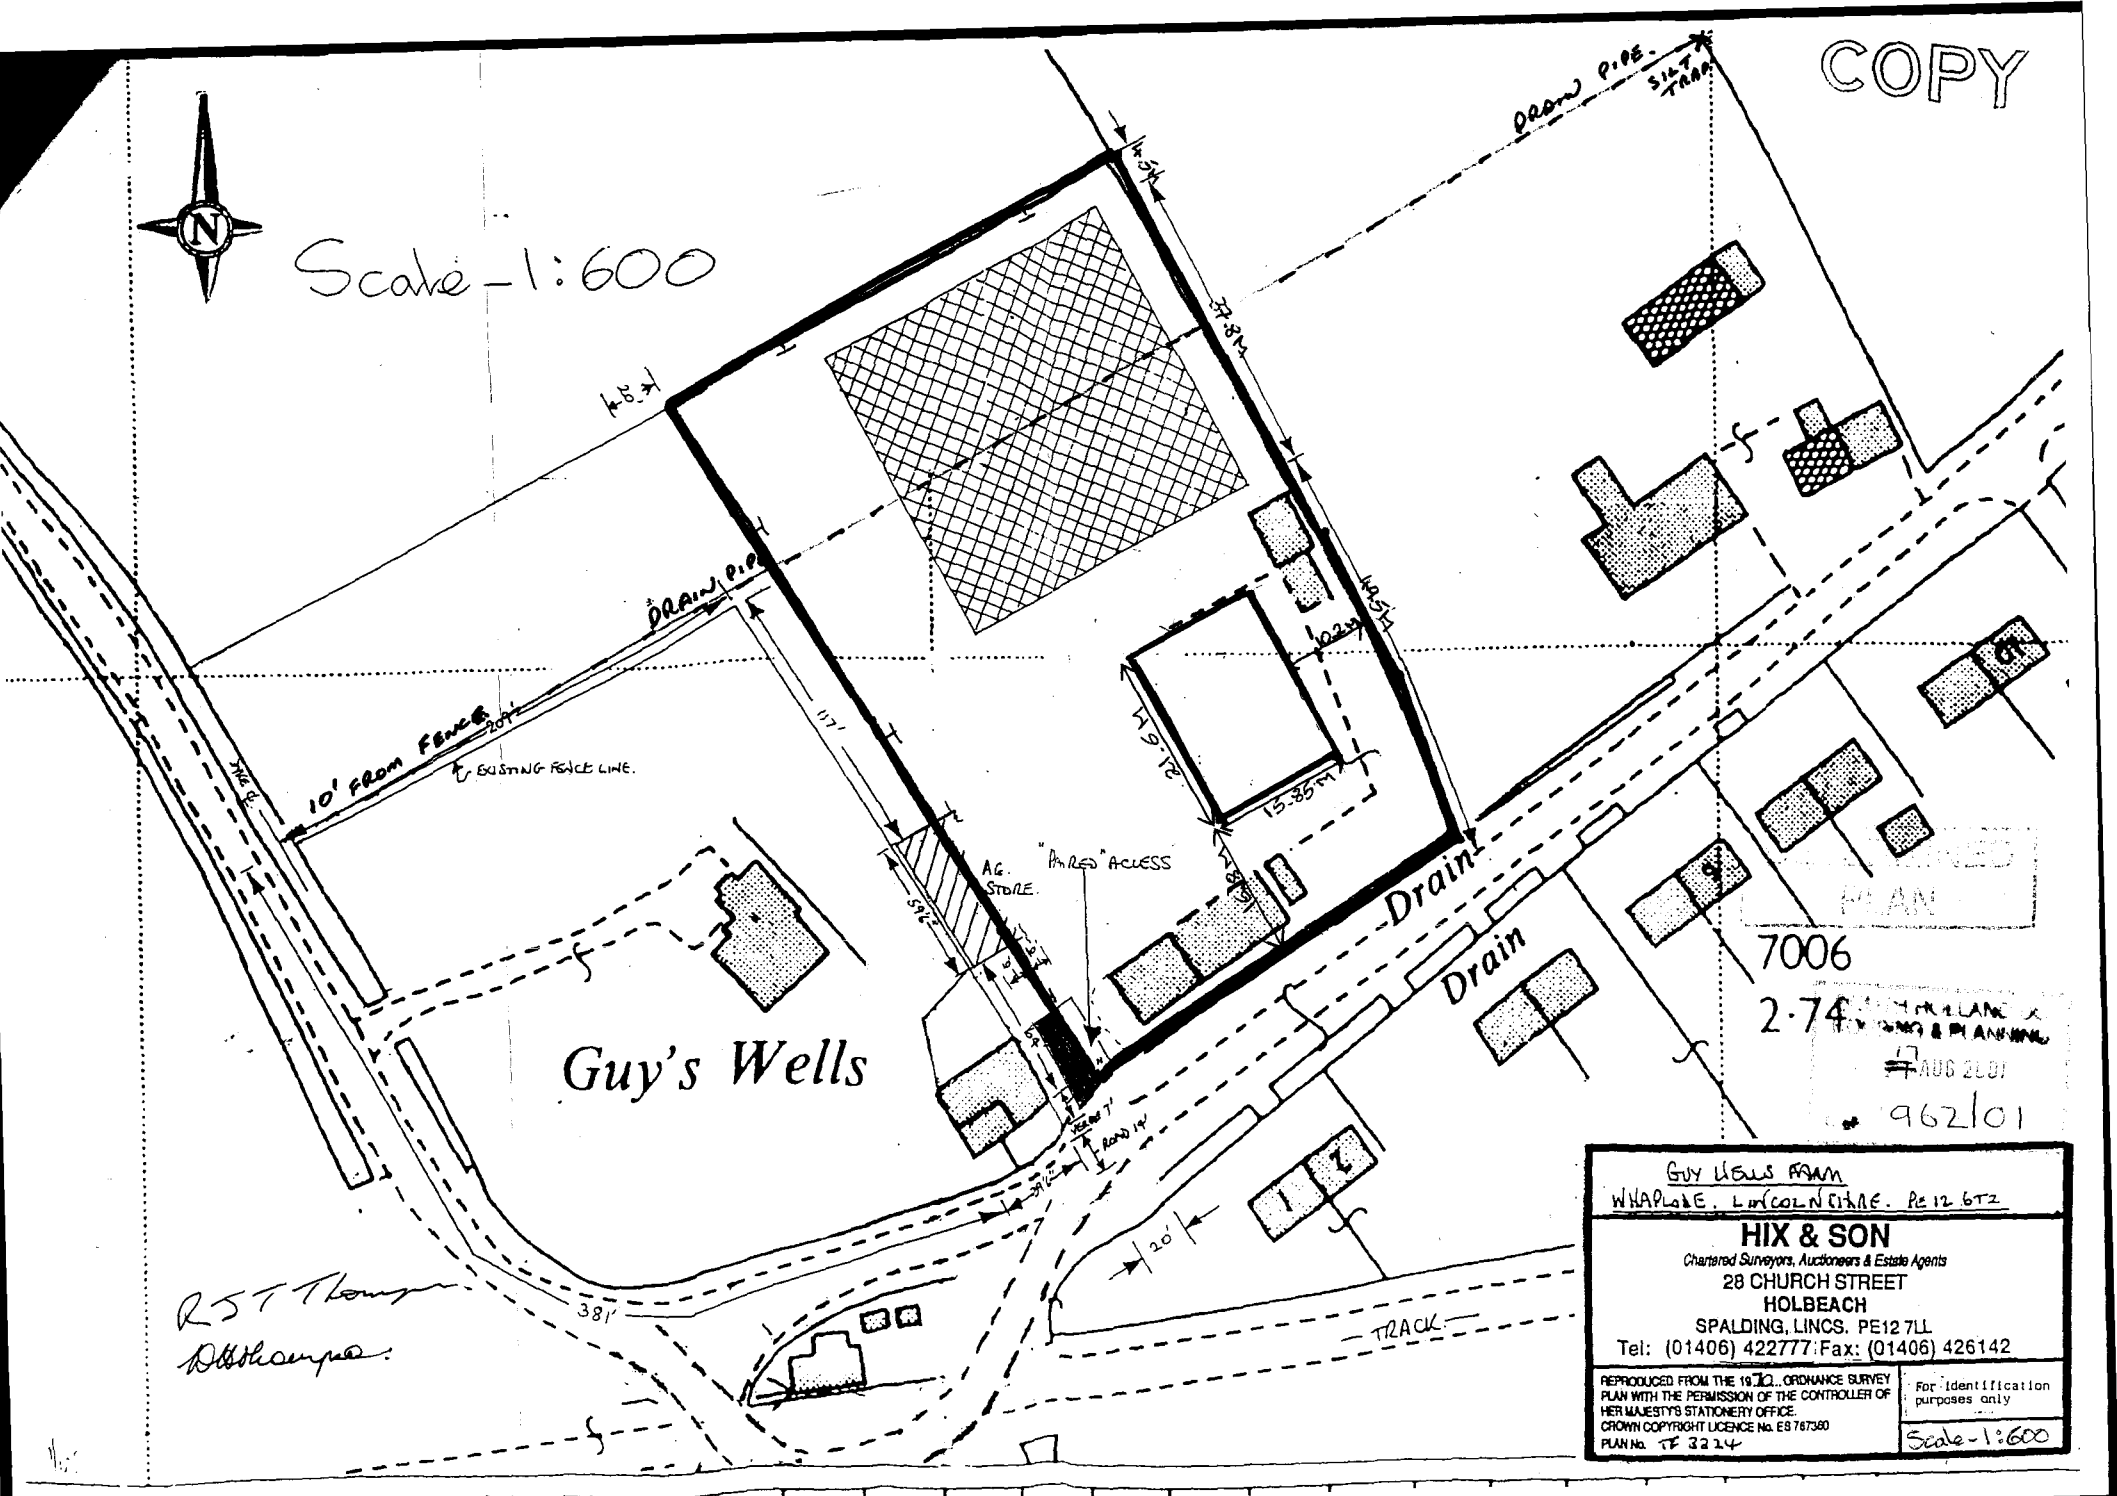
COPY
Scale - 1:600
N
DRAIN PIPE
SILT TRAP
37.8m
40.5m
40.2m
DRAIN PIPE
10' FROM FENCE
200'
EXISTING FENCE LINE.
117'
A.G. STORE
"PAVED" ACCESS
54'
14.9m
15.85m
Drain
Drain
Guy's Wells
7006
2.74
AUG 2001
962/01
38'
20'
TRACK
R S T Thompson
D S Thompson
GUY WELLS FARM
WHAPLODE, LINCOLNSHIRE. PE12 6TZ
HIX & SON
Chartered Surveyors, Auctioneers & Estate Agents
28 CHURCH STREET
HOLBEACH
SPALDING, LINCS. PE12 7LL
Tel: (01406) 422777 Fax: (01406) 426142
REPRODUCED FROM THE 1972 ORDNANCE SURVEY PLAN WITH THE PERMISSION OF THE CONTROLLER OF HER MAJESTY'S STATIONERY OFFICE.
CROWN COPYRIGHT LICENCE No. ES 767360
PLAN No. TF 3224
For identification purposes only
Scale - 1:600