


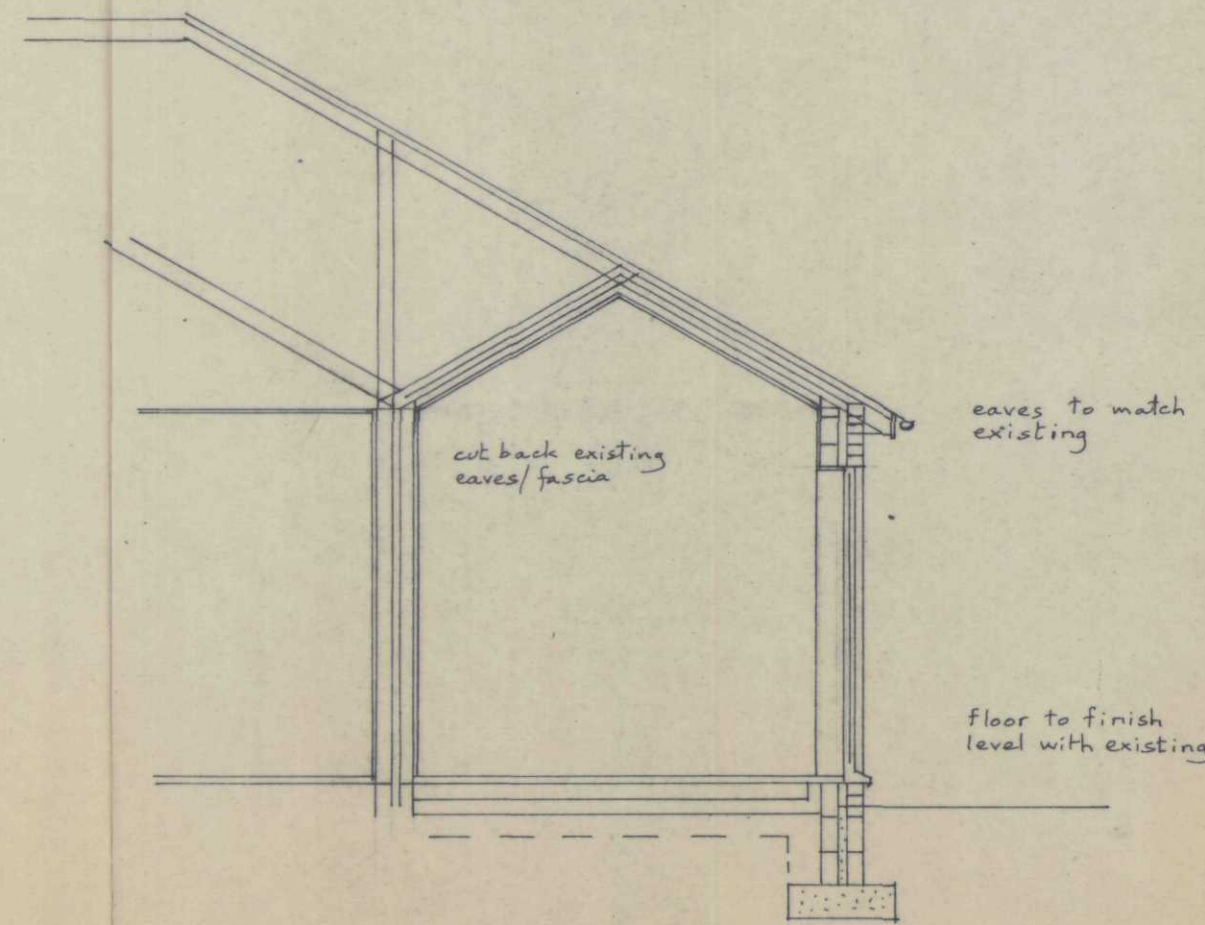
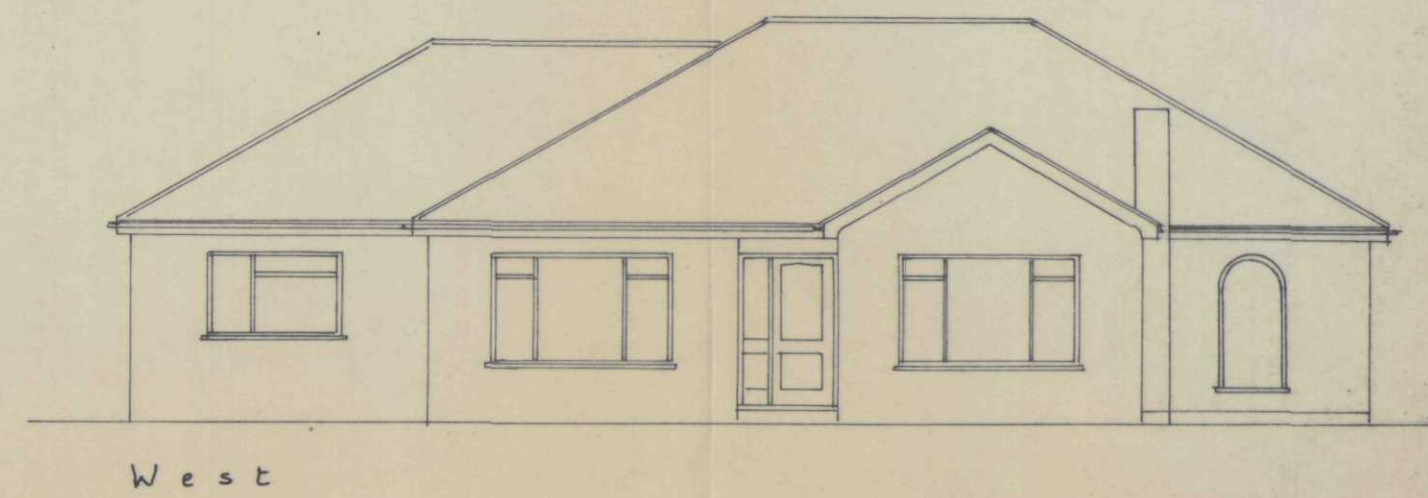
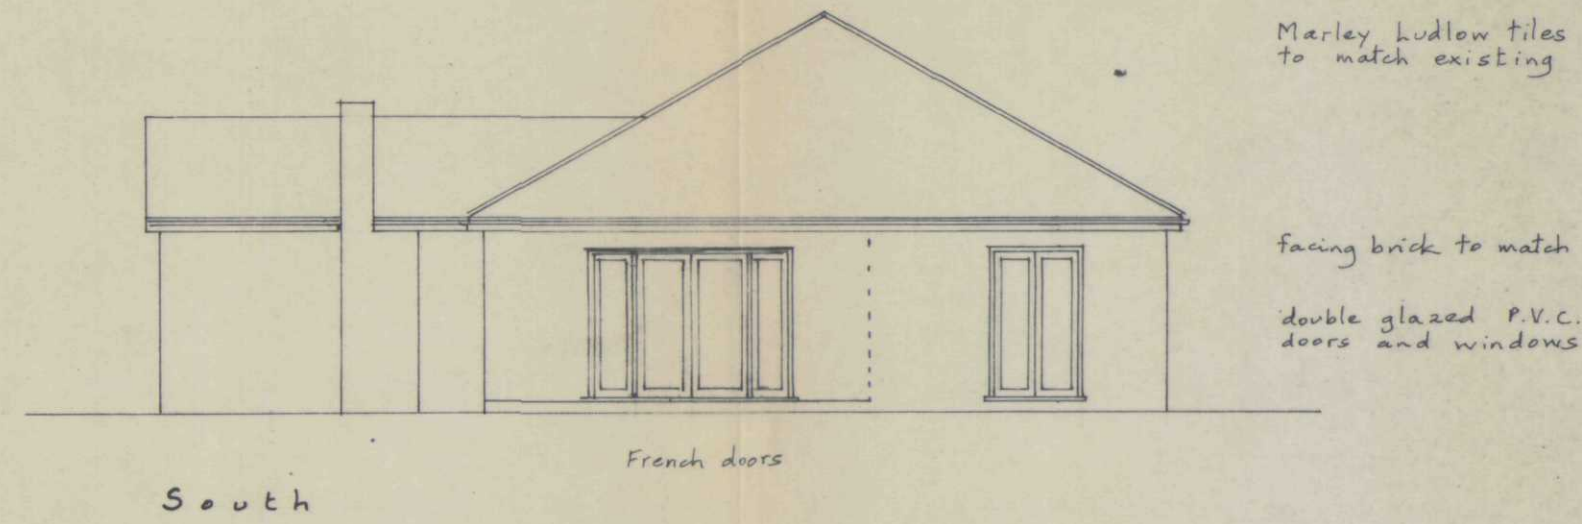
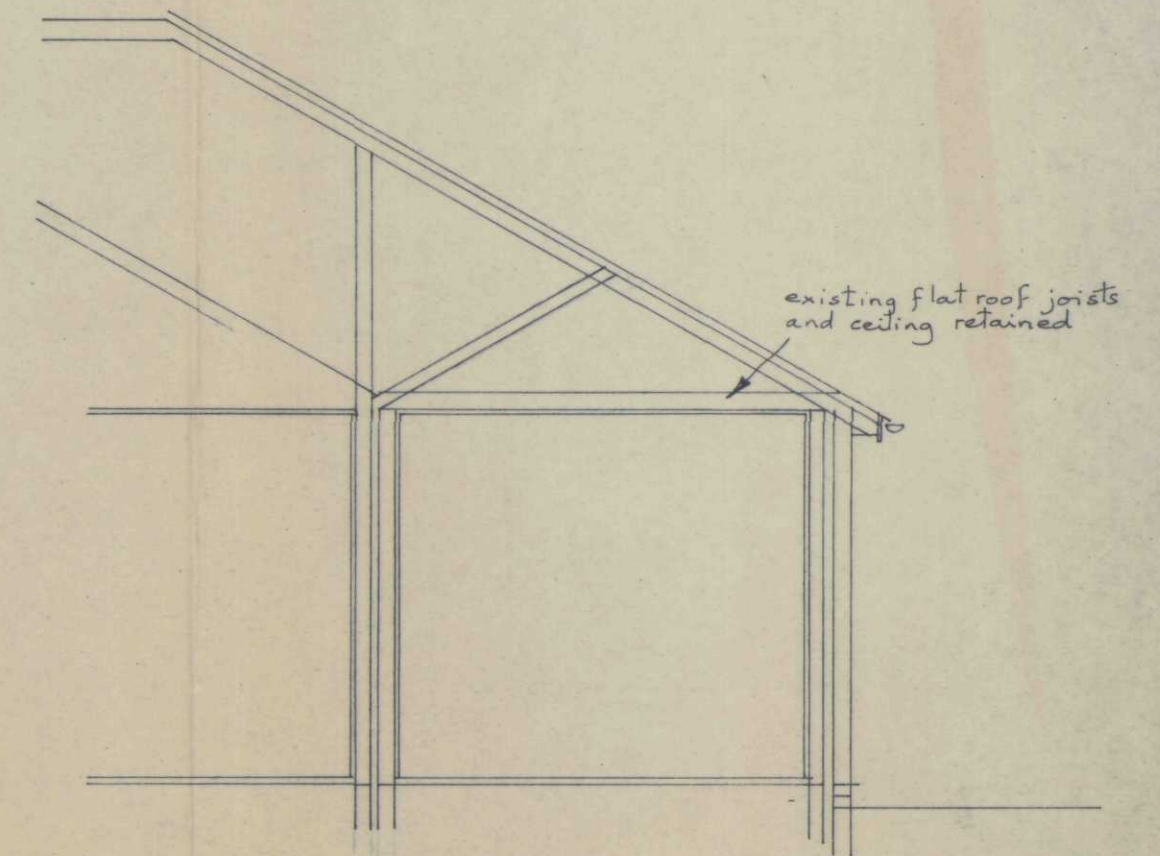
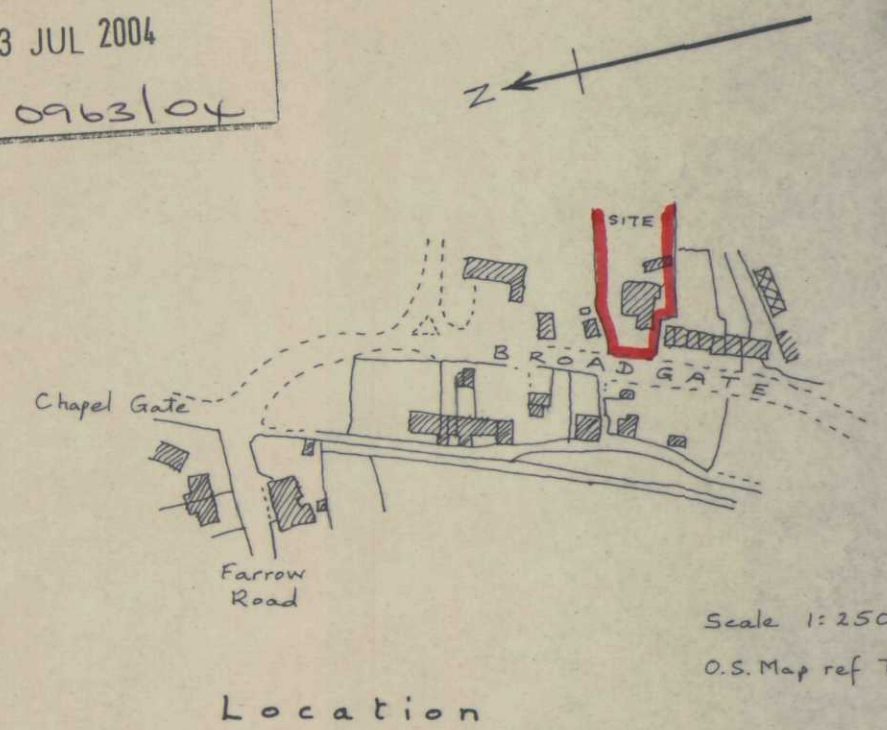
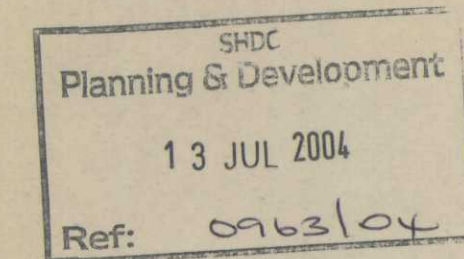


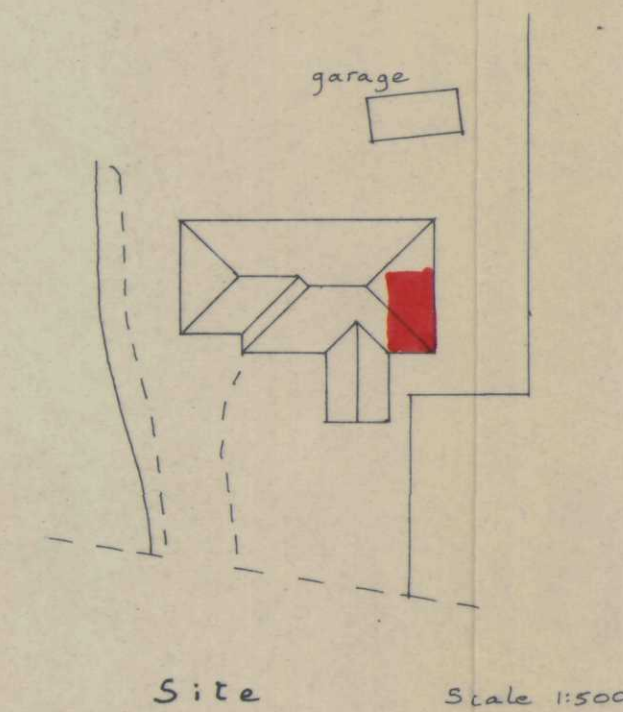

Cross Section - Garden Room

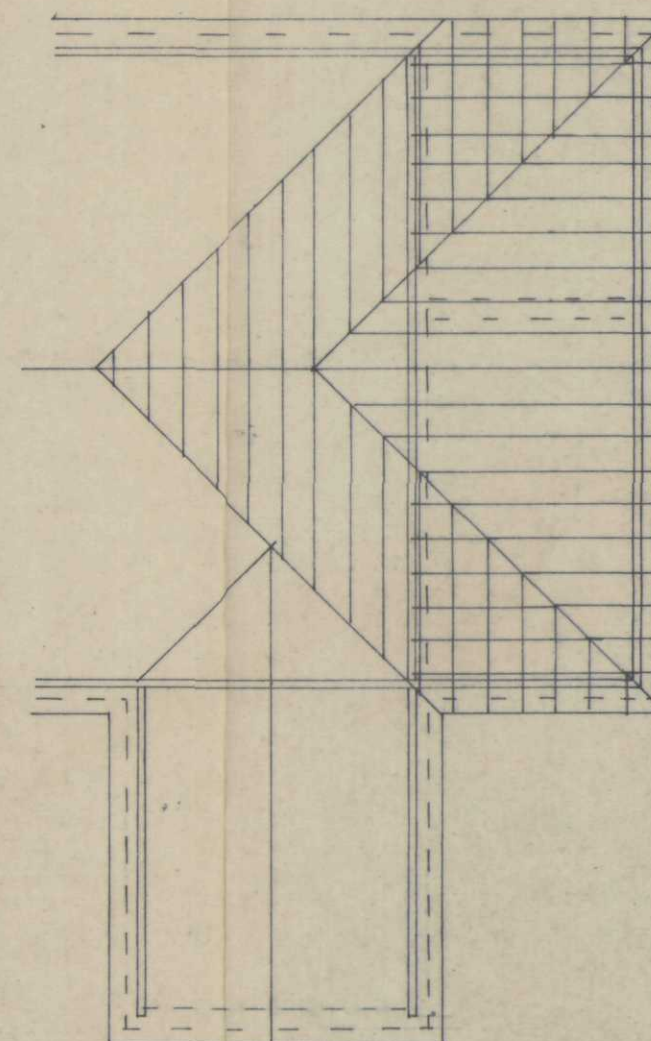

Cross Section - Utility

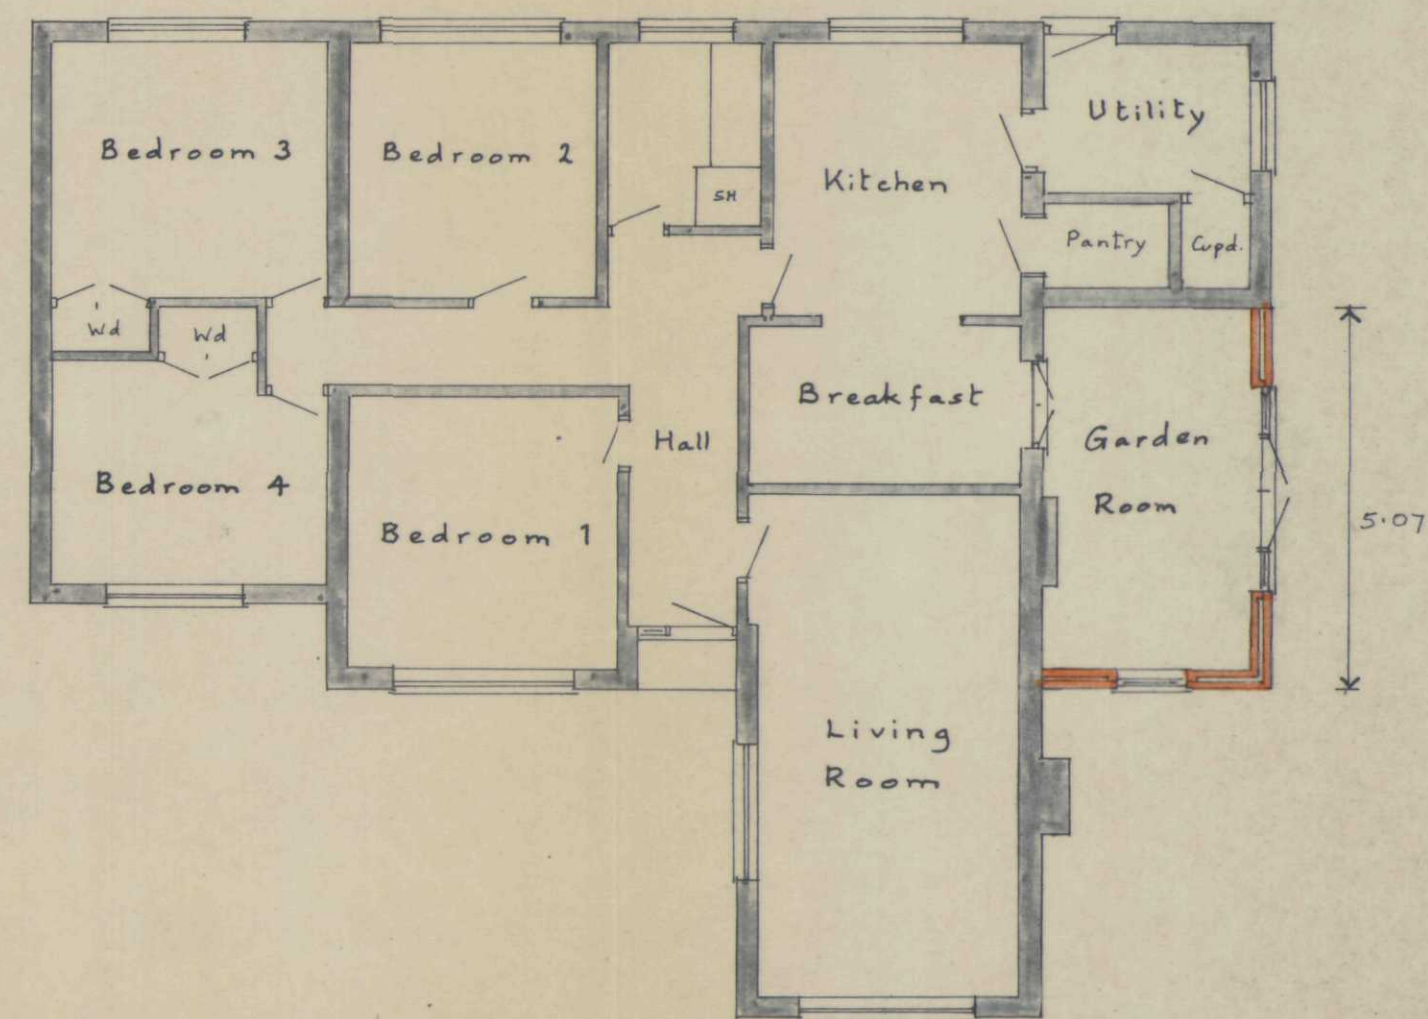

DETERMINED PLAN

Mr. and Mrs. D. Burchnell
11, Broadgate, WHAPLODE DROVE,
Extension to Bungalow

Written dimensions to be used in preference to scaled, and all measurements to be verified by checking on site.

Local Authority Ref. Planning

Building Regulations

Scale
1:100 1:50

Drawing No.
240706

Date
July 2004

A. ROFFE
BUILDING DESIGN & PLANS
1, Green Lane,
SPALDING, Lincs. PE11 2YB
Tel: 01775-723 680 ©