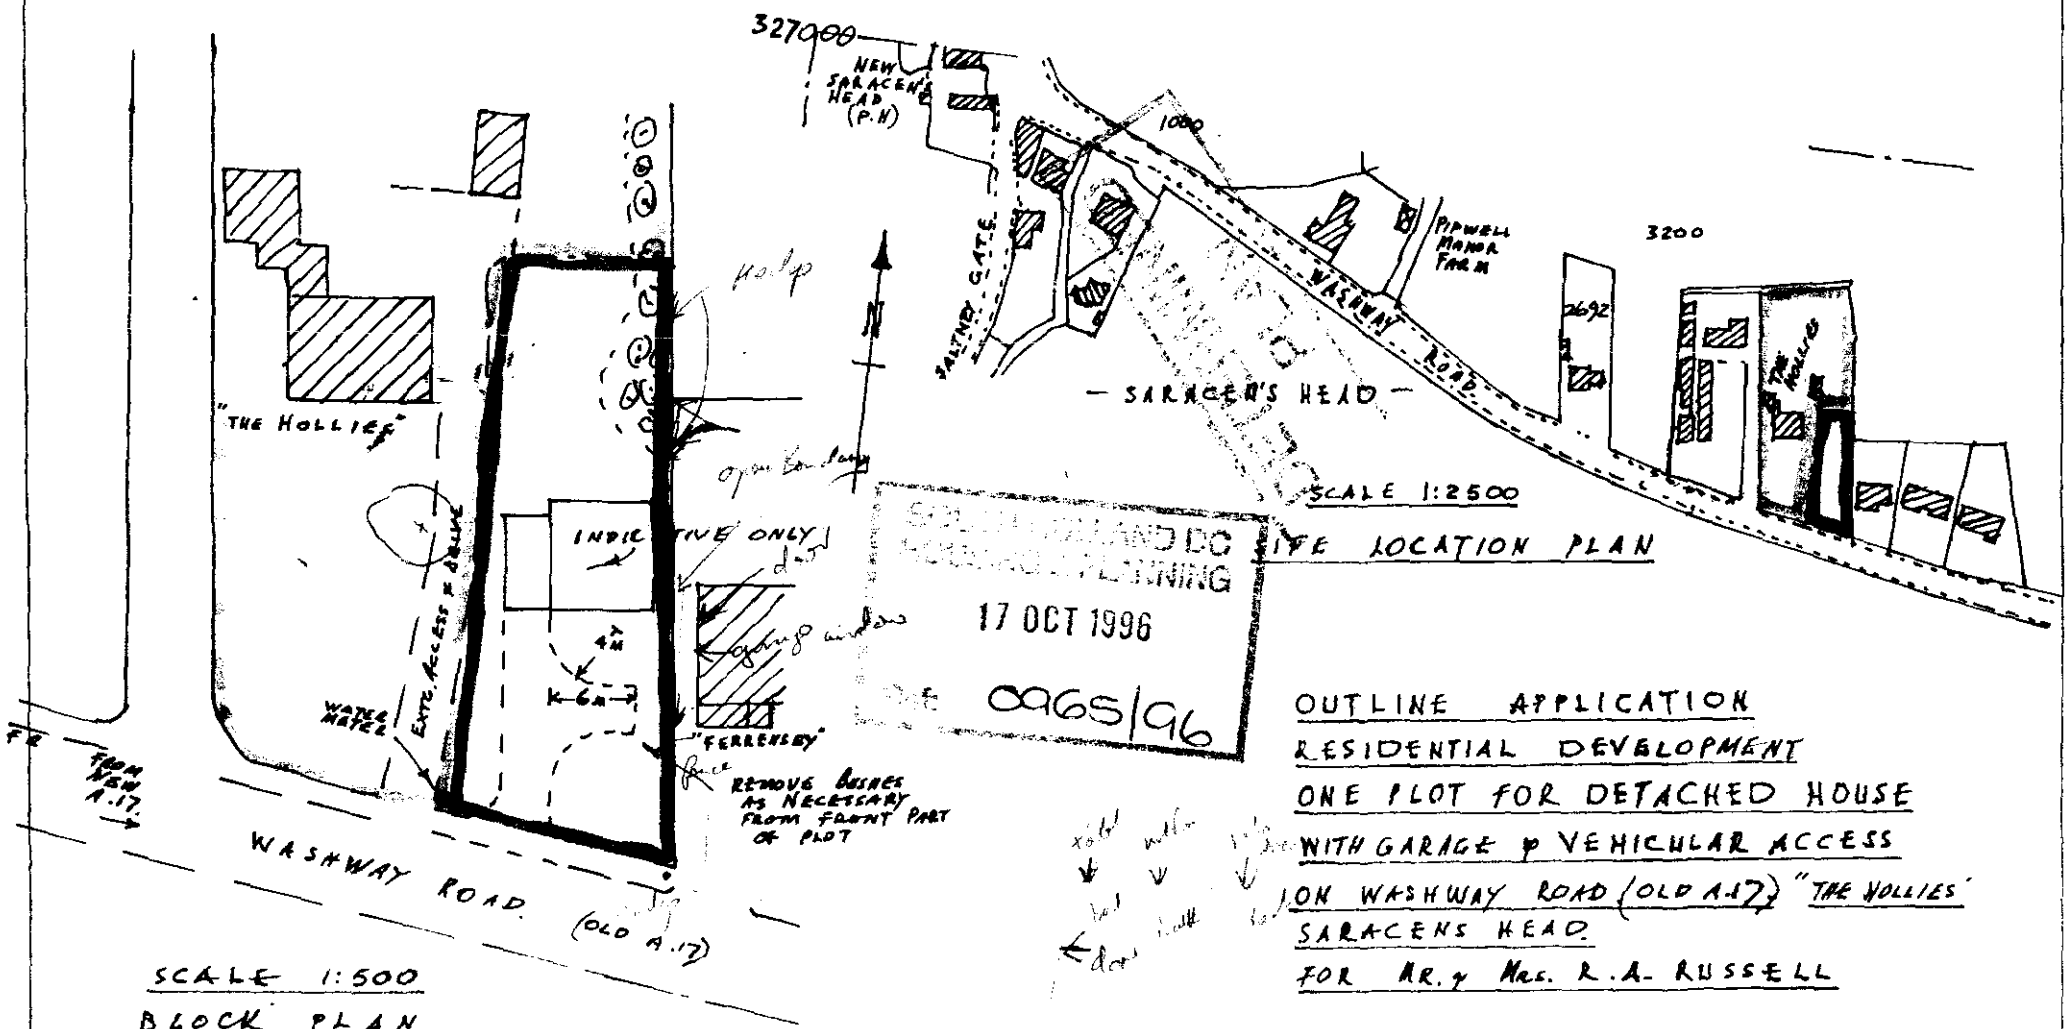


OUTLINE APPLICATION
RESIDENTIAL DEVELOPMENT
ONE PLOT FOR DETACHED HOUSE
WITH GARAGE & VEHICULAR ACCESS
ON WASHWAY ROAD (OLD A.17) "THE HOLLIES"
SARACENS HEAD.
FOR MR. & MRS. R.A. RUSSELL

A.P. SALES. ESTATE AGENTS & AUCTIONEERS, 38c NEW ROAD, SPALDING. PHONE 01775-725300 AUGUST 1996