
DO NOT SCALE DRG OR ASSUME - IF IN DOUBT ASK

SITE AREA = 1658 Sq.Metres approx.

BUSH MEADOW LANE

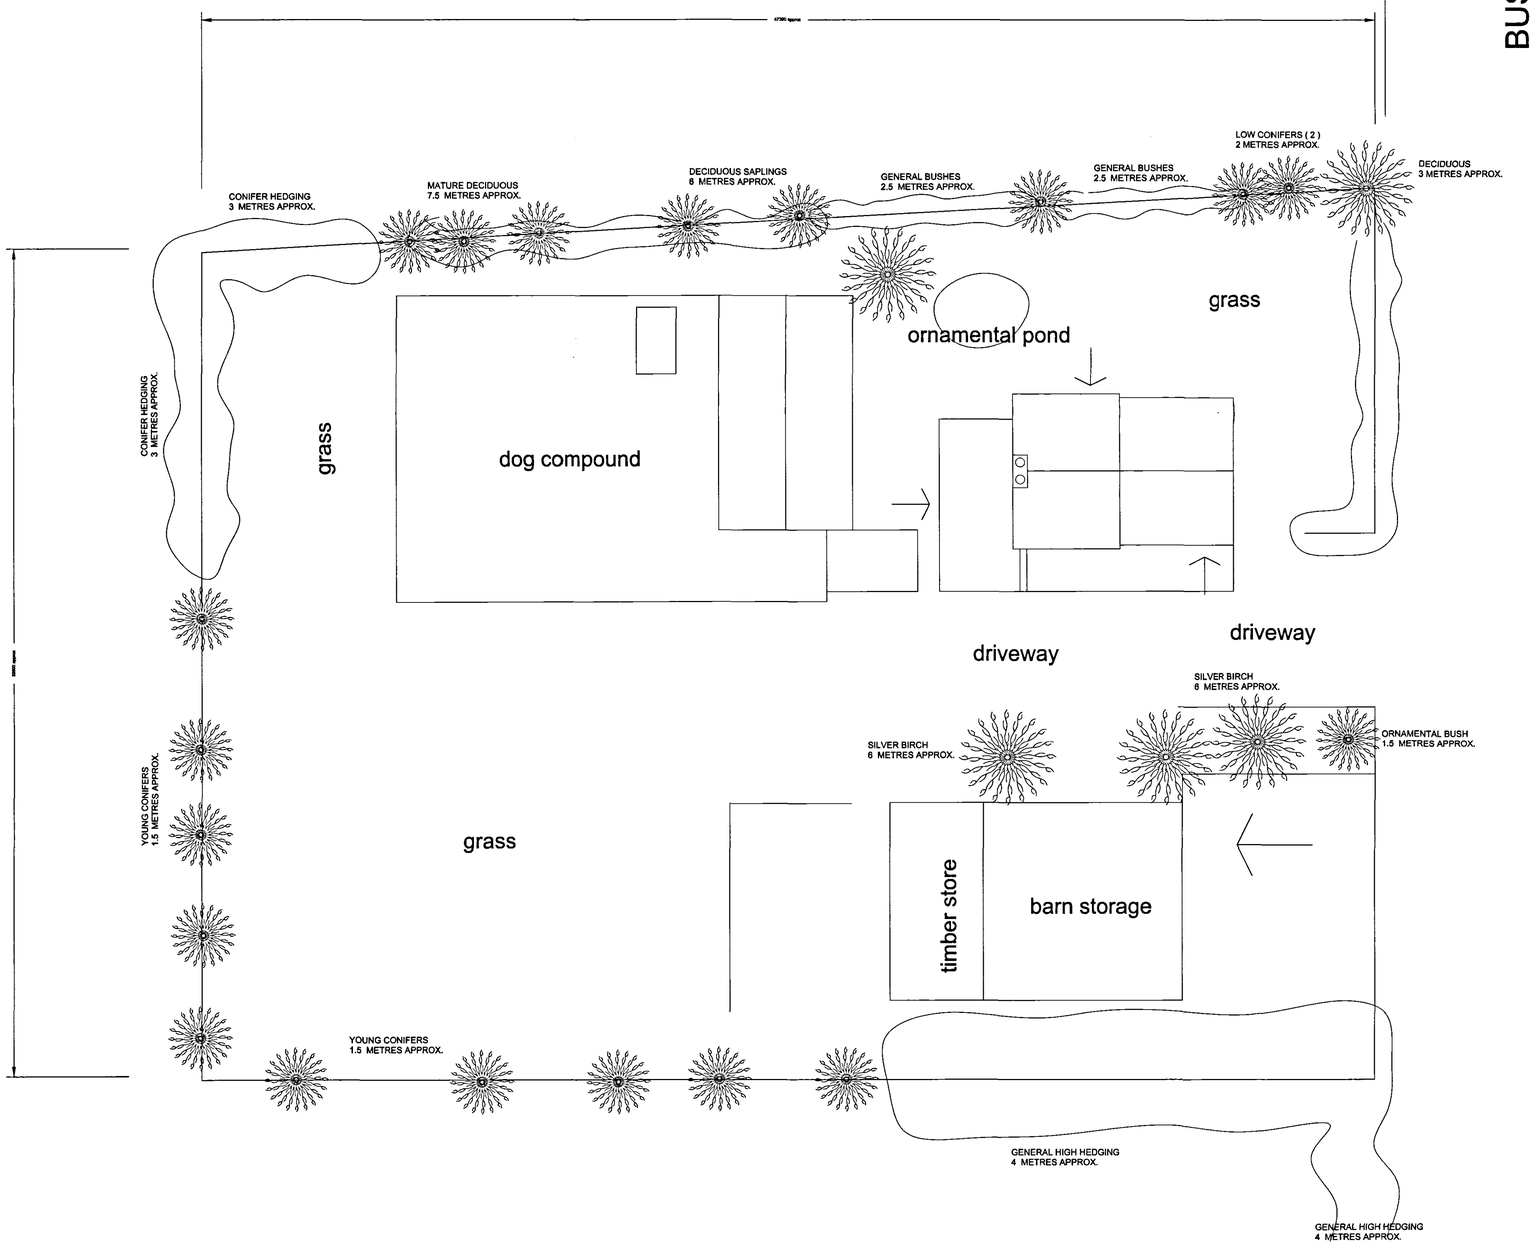

DRG. No. C-521-02 of 2 Sheets

Notes:

Symbol Library :

Revisions:	Date:	Description:
1	08.07.05	Roof line amended.and extens size reduced

18 JUL 2005
09661/01

OUTERMINED PLAN

Finish :	:		
Material :	:		
Drawn By:	Geoff Place	Date:	July 2005
'Checked' Doc'ment No.	.	Date:	
Checked By:	-	Date:	_

Project:
ALTERATIONS and EXTENSIONS to detached house known as Willow Cottage, Whaplode, Spalding.

Drawing No:
C-521-02- AE
(Rev 1)

Date of 1st Issue: -	Callback Code For this Drg:
Scale: 1:100	willowcottagePlotLayout.dwg

Drawing Title:
Plot layout and size
No near neighbours

All dimensions shown on this document are shown in millimetres unless otherwise stated. DO NOT SCALE OR ASSUME FROM THIS DRAWING – IF IN DOUBT CONSULT THE DESIGNER.

The basic design detailed on this document, both visual and structural, has been prepared for the benefit of the Client only. Further circulation and use by others is expressly forbidden without prior written permission from The DESIGN and DETAIL Partnership. Existing dimensions which may be shown on this document are the result of a careful survey but to ensure economy, the builder or his representative should confirm their accuracy before taking a commitment with work or the purchase of materials.

The DESIGN and DETAIL Partnership
'WOODSTOCK', Church Road,
Cnr of Workhouse Lane, Tilney St.Lawrence,
King's Lynn, Norfolk PE34 4QQ.
Office Tel : 01945 881126
Mobile Telephone : 07775 725 515

AP