


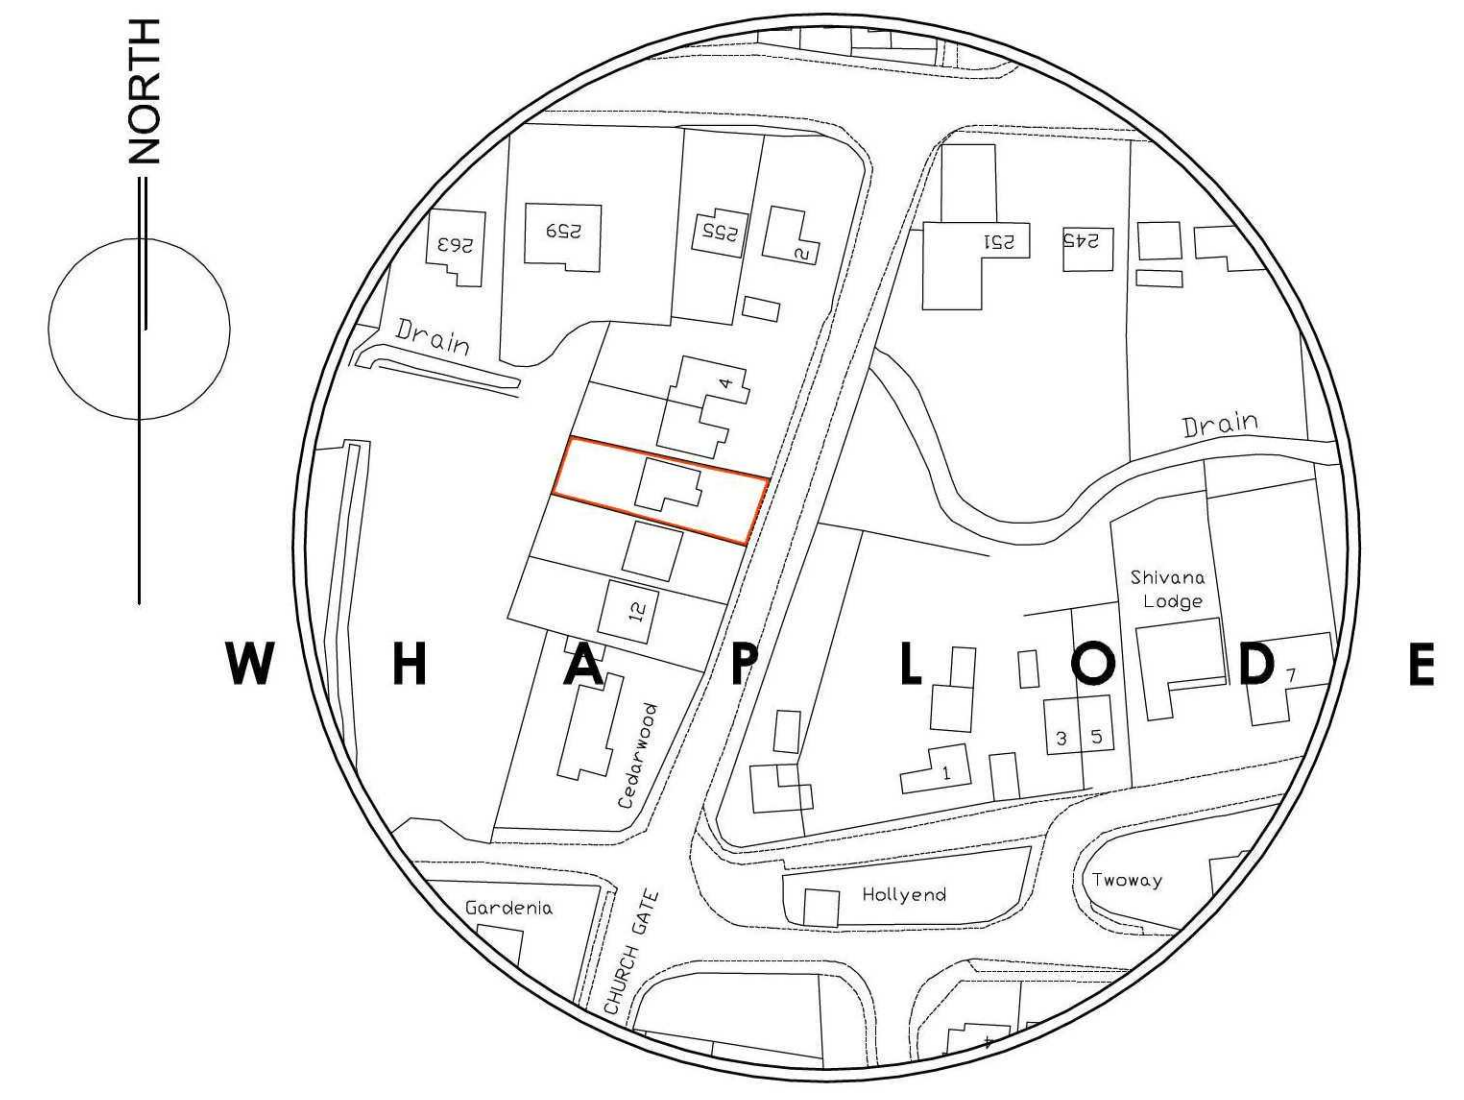


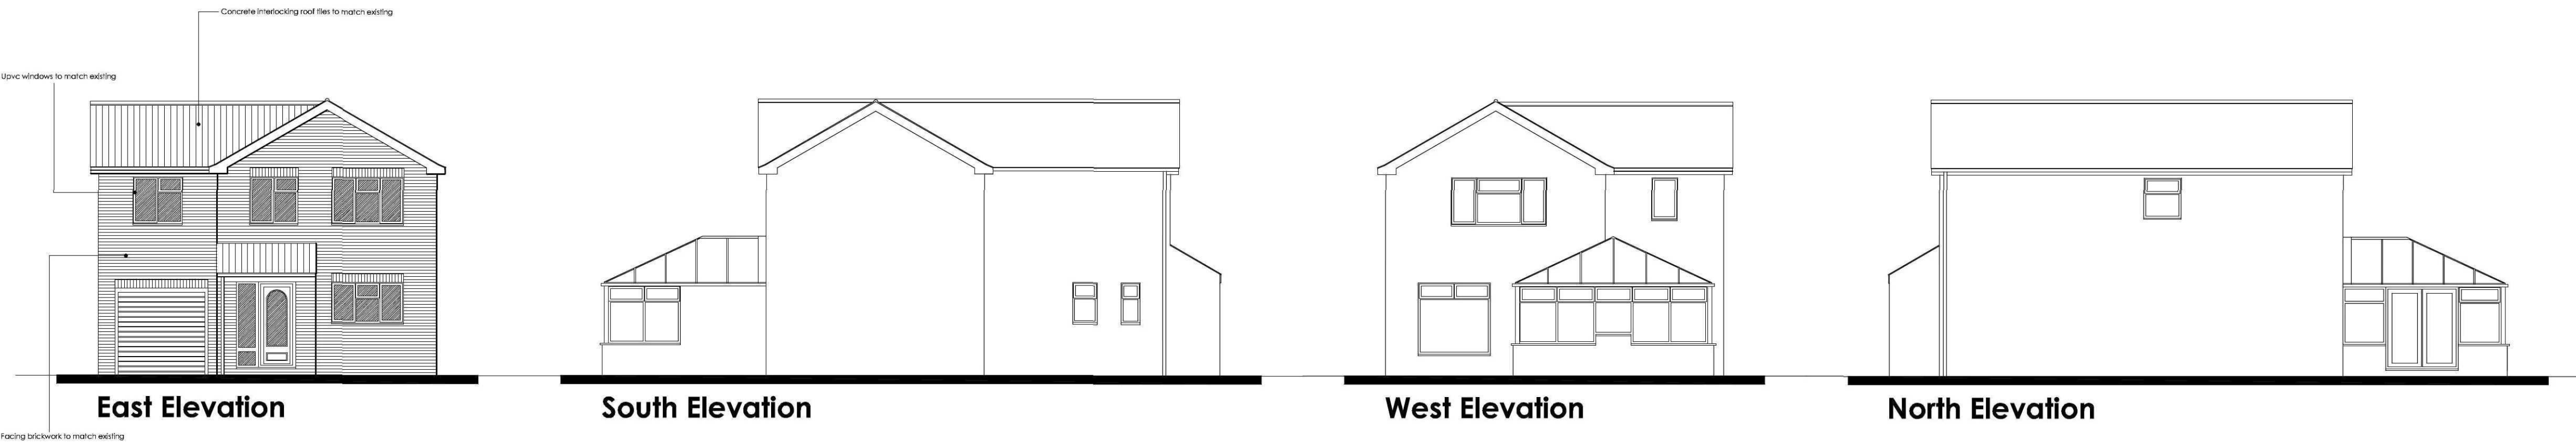


Location Plan 1:1250

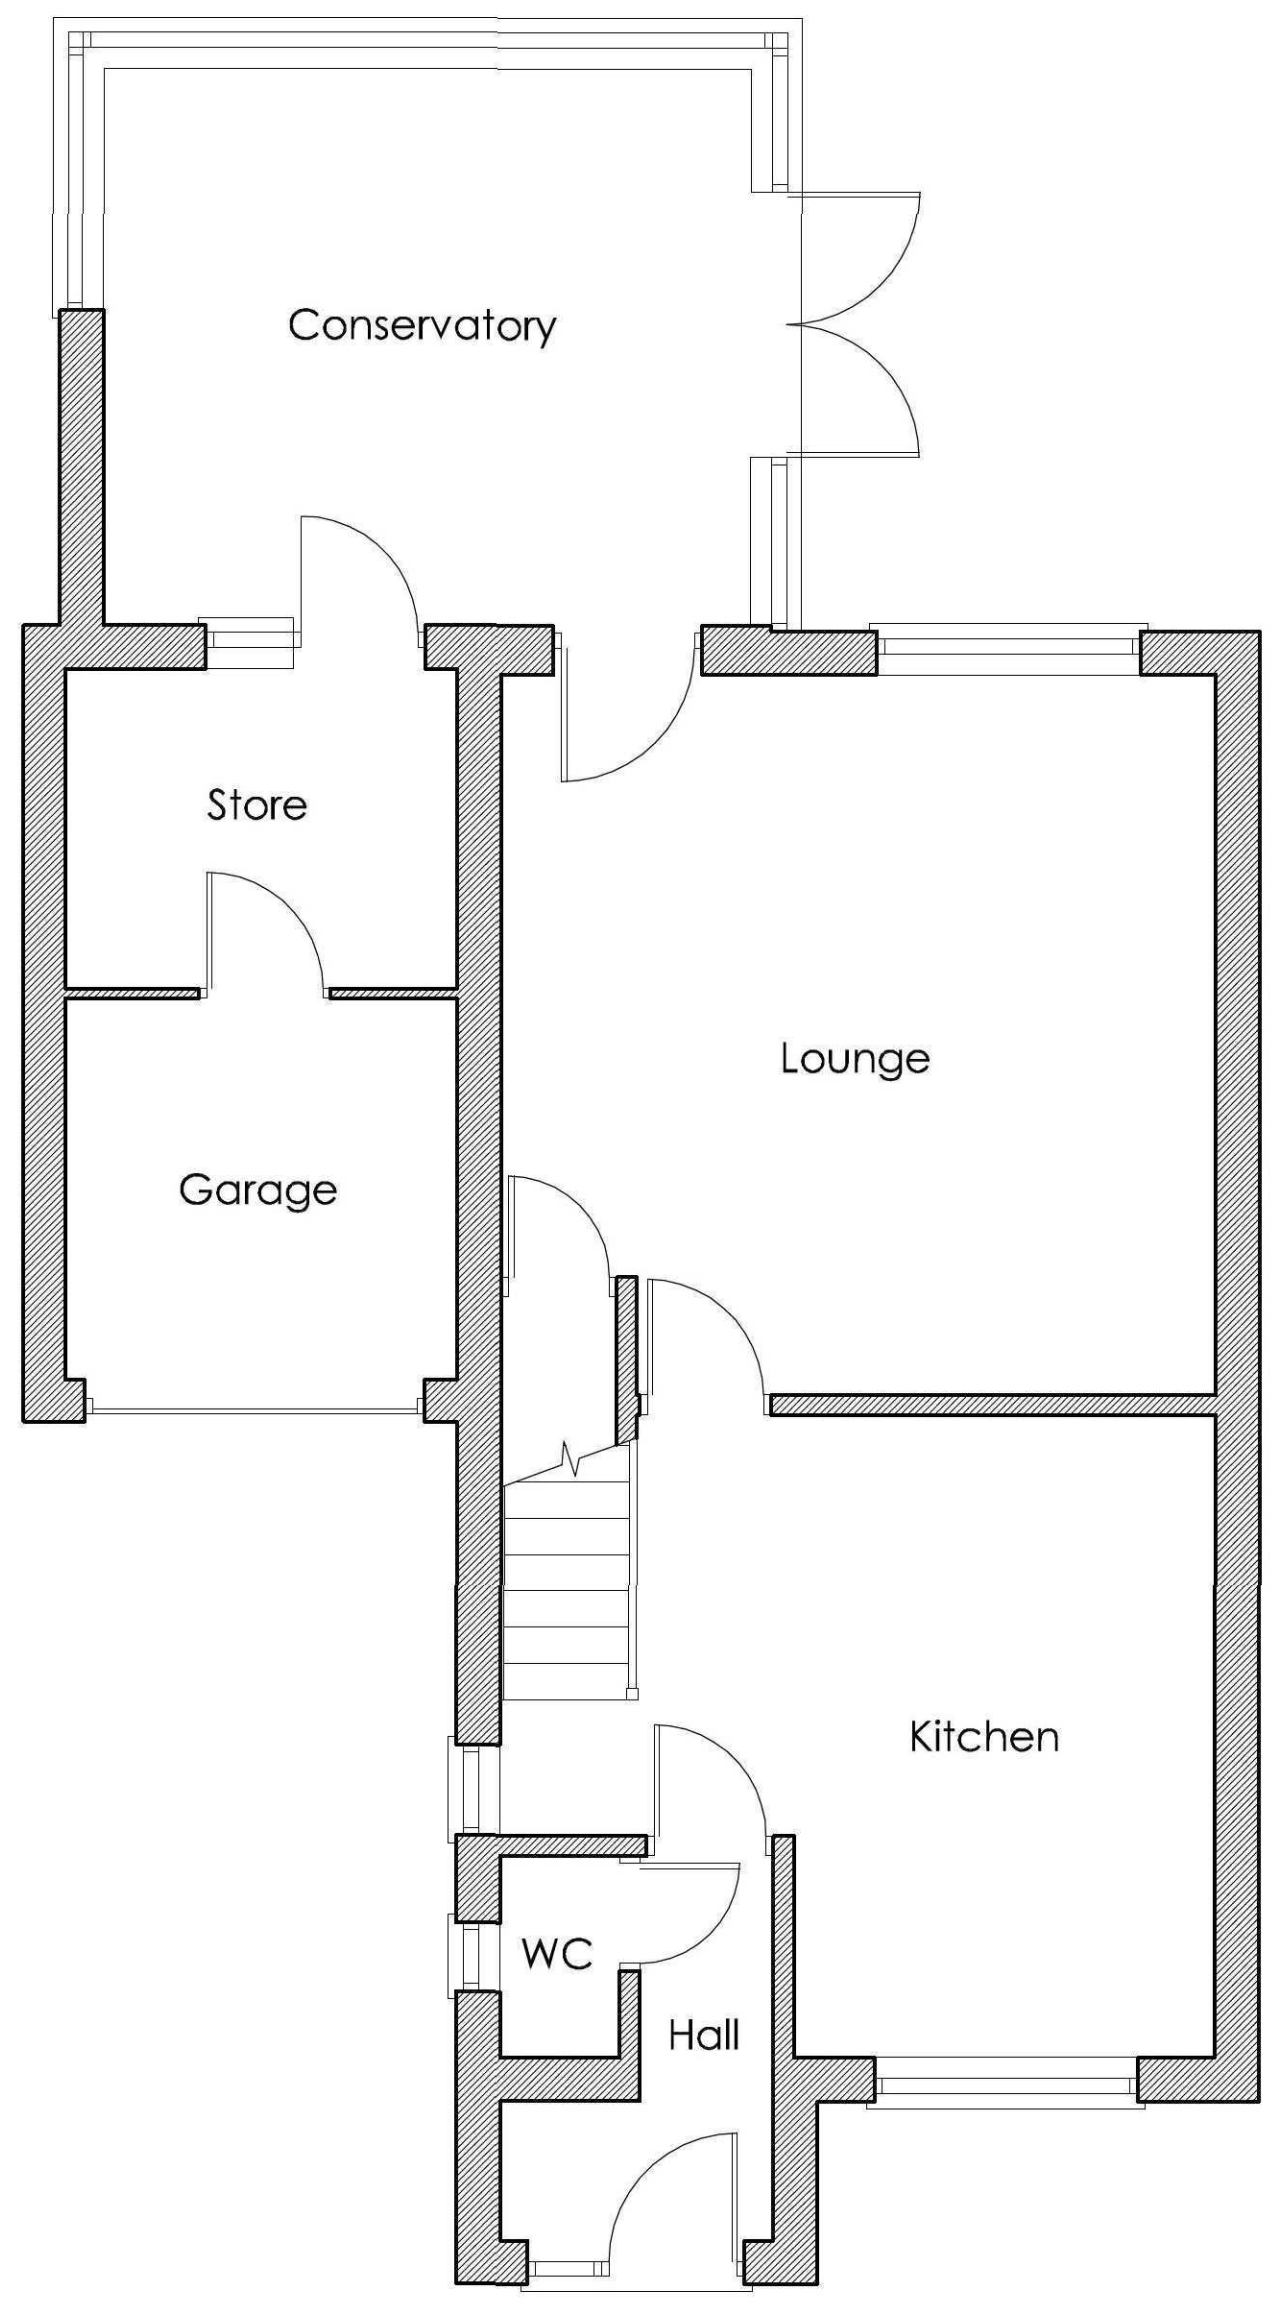

Ground Floor Plan

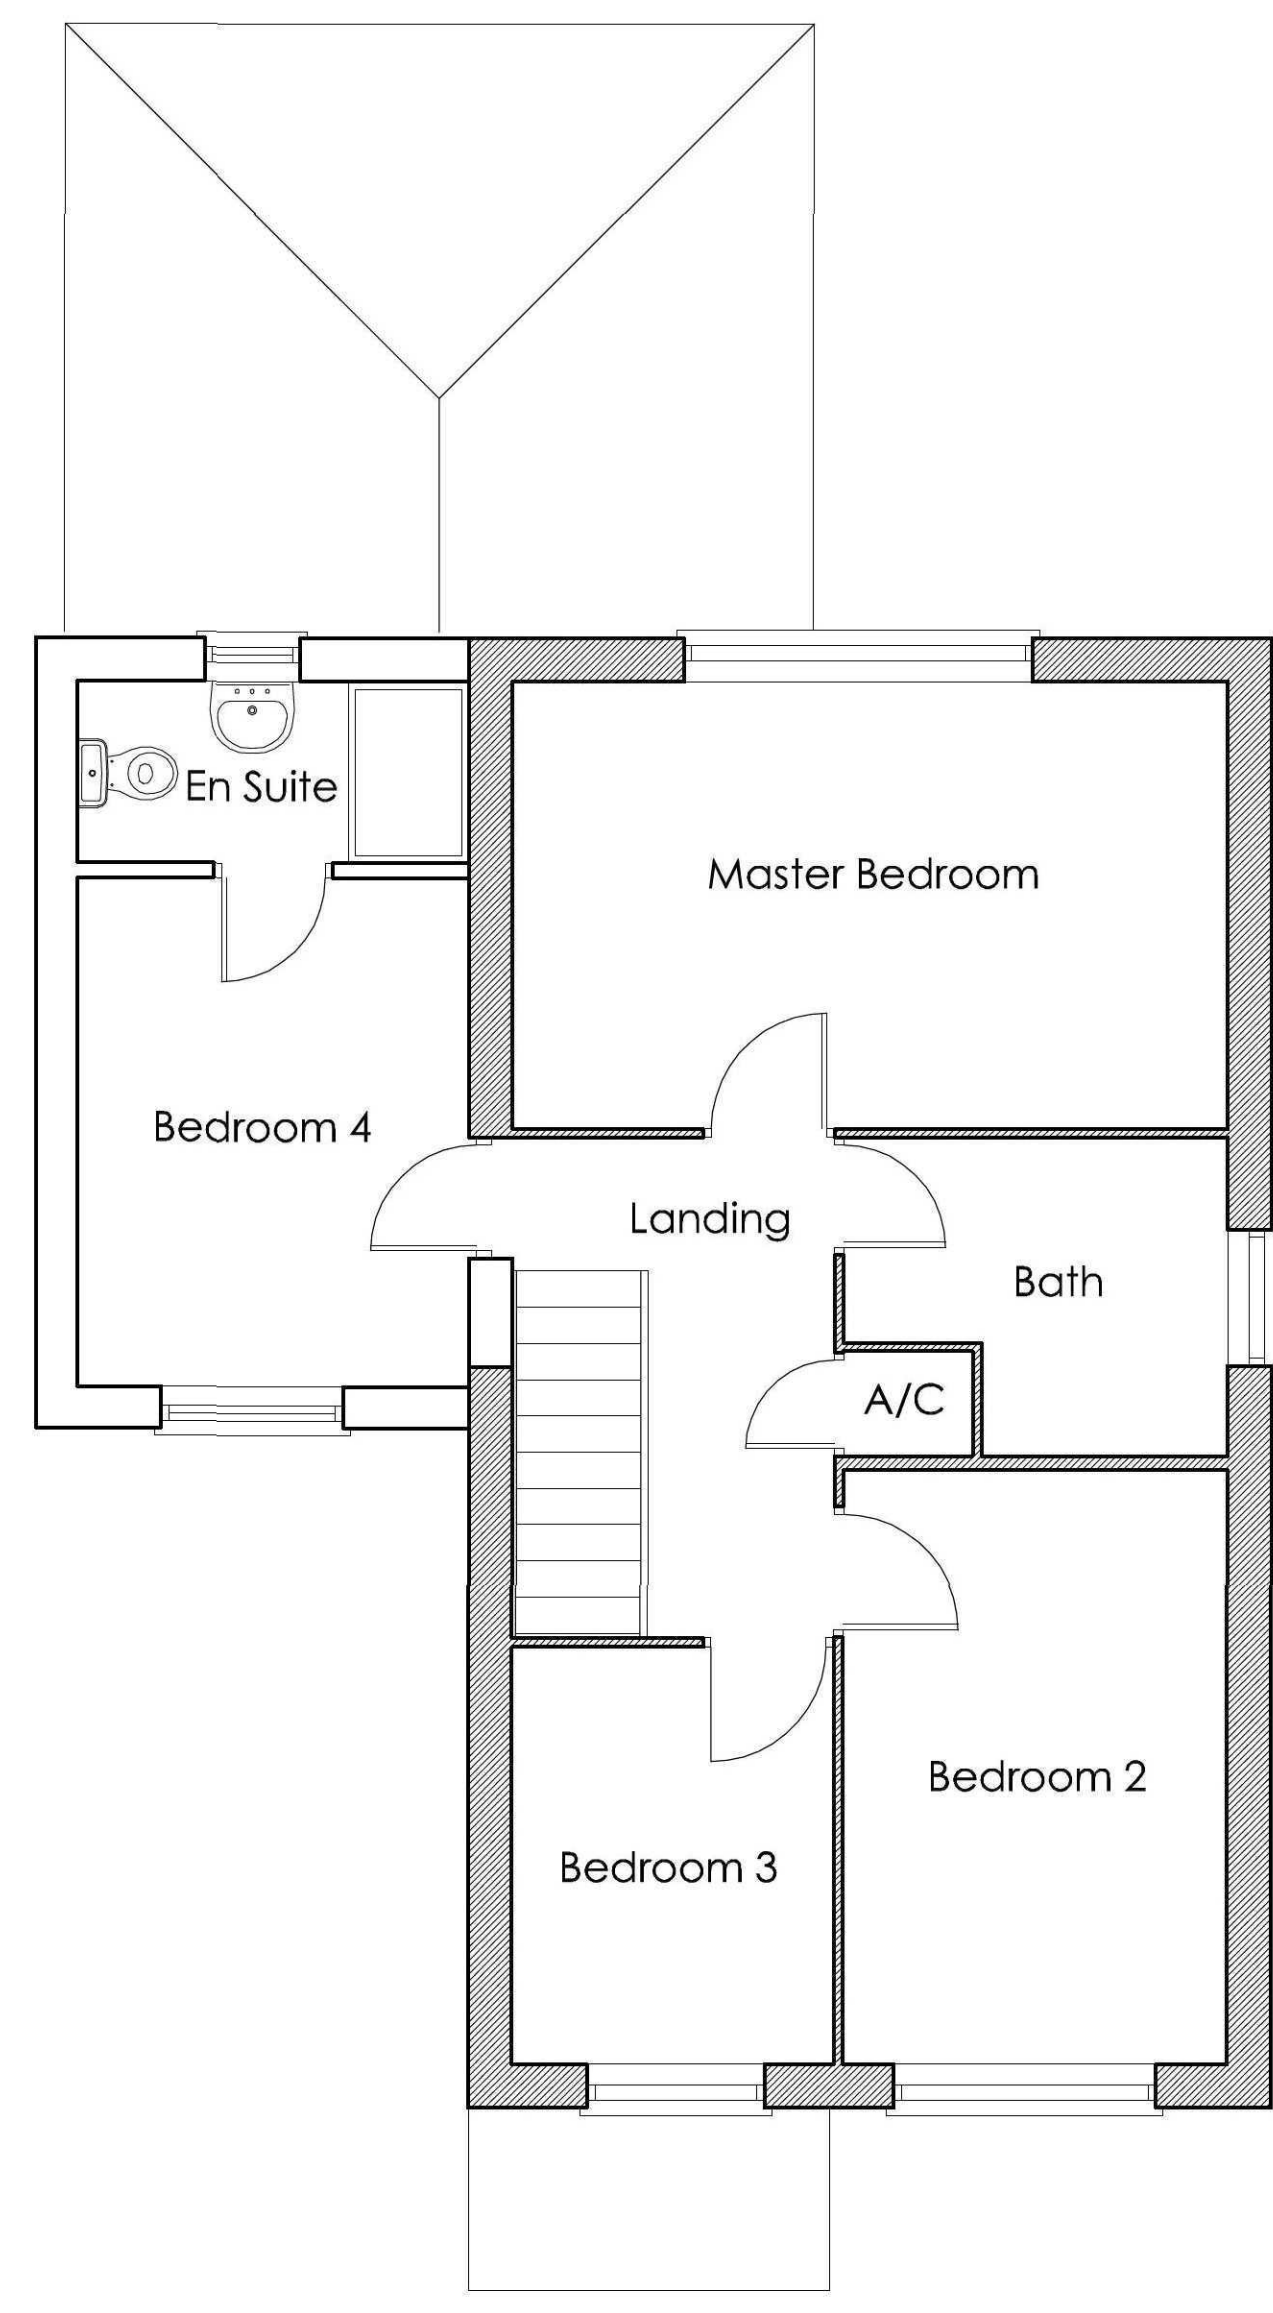

First Floor Plan

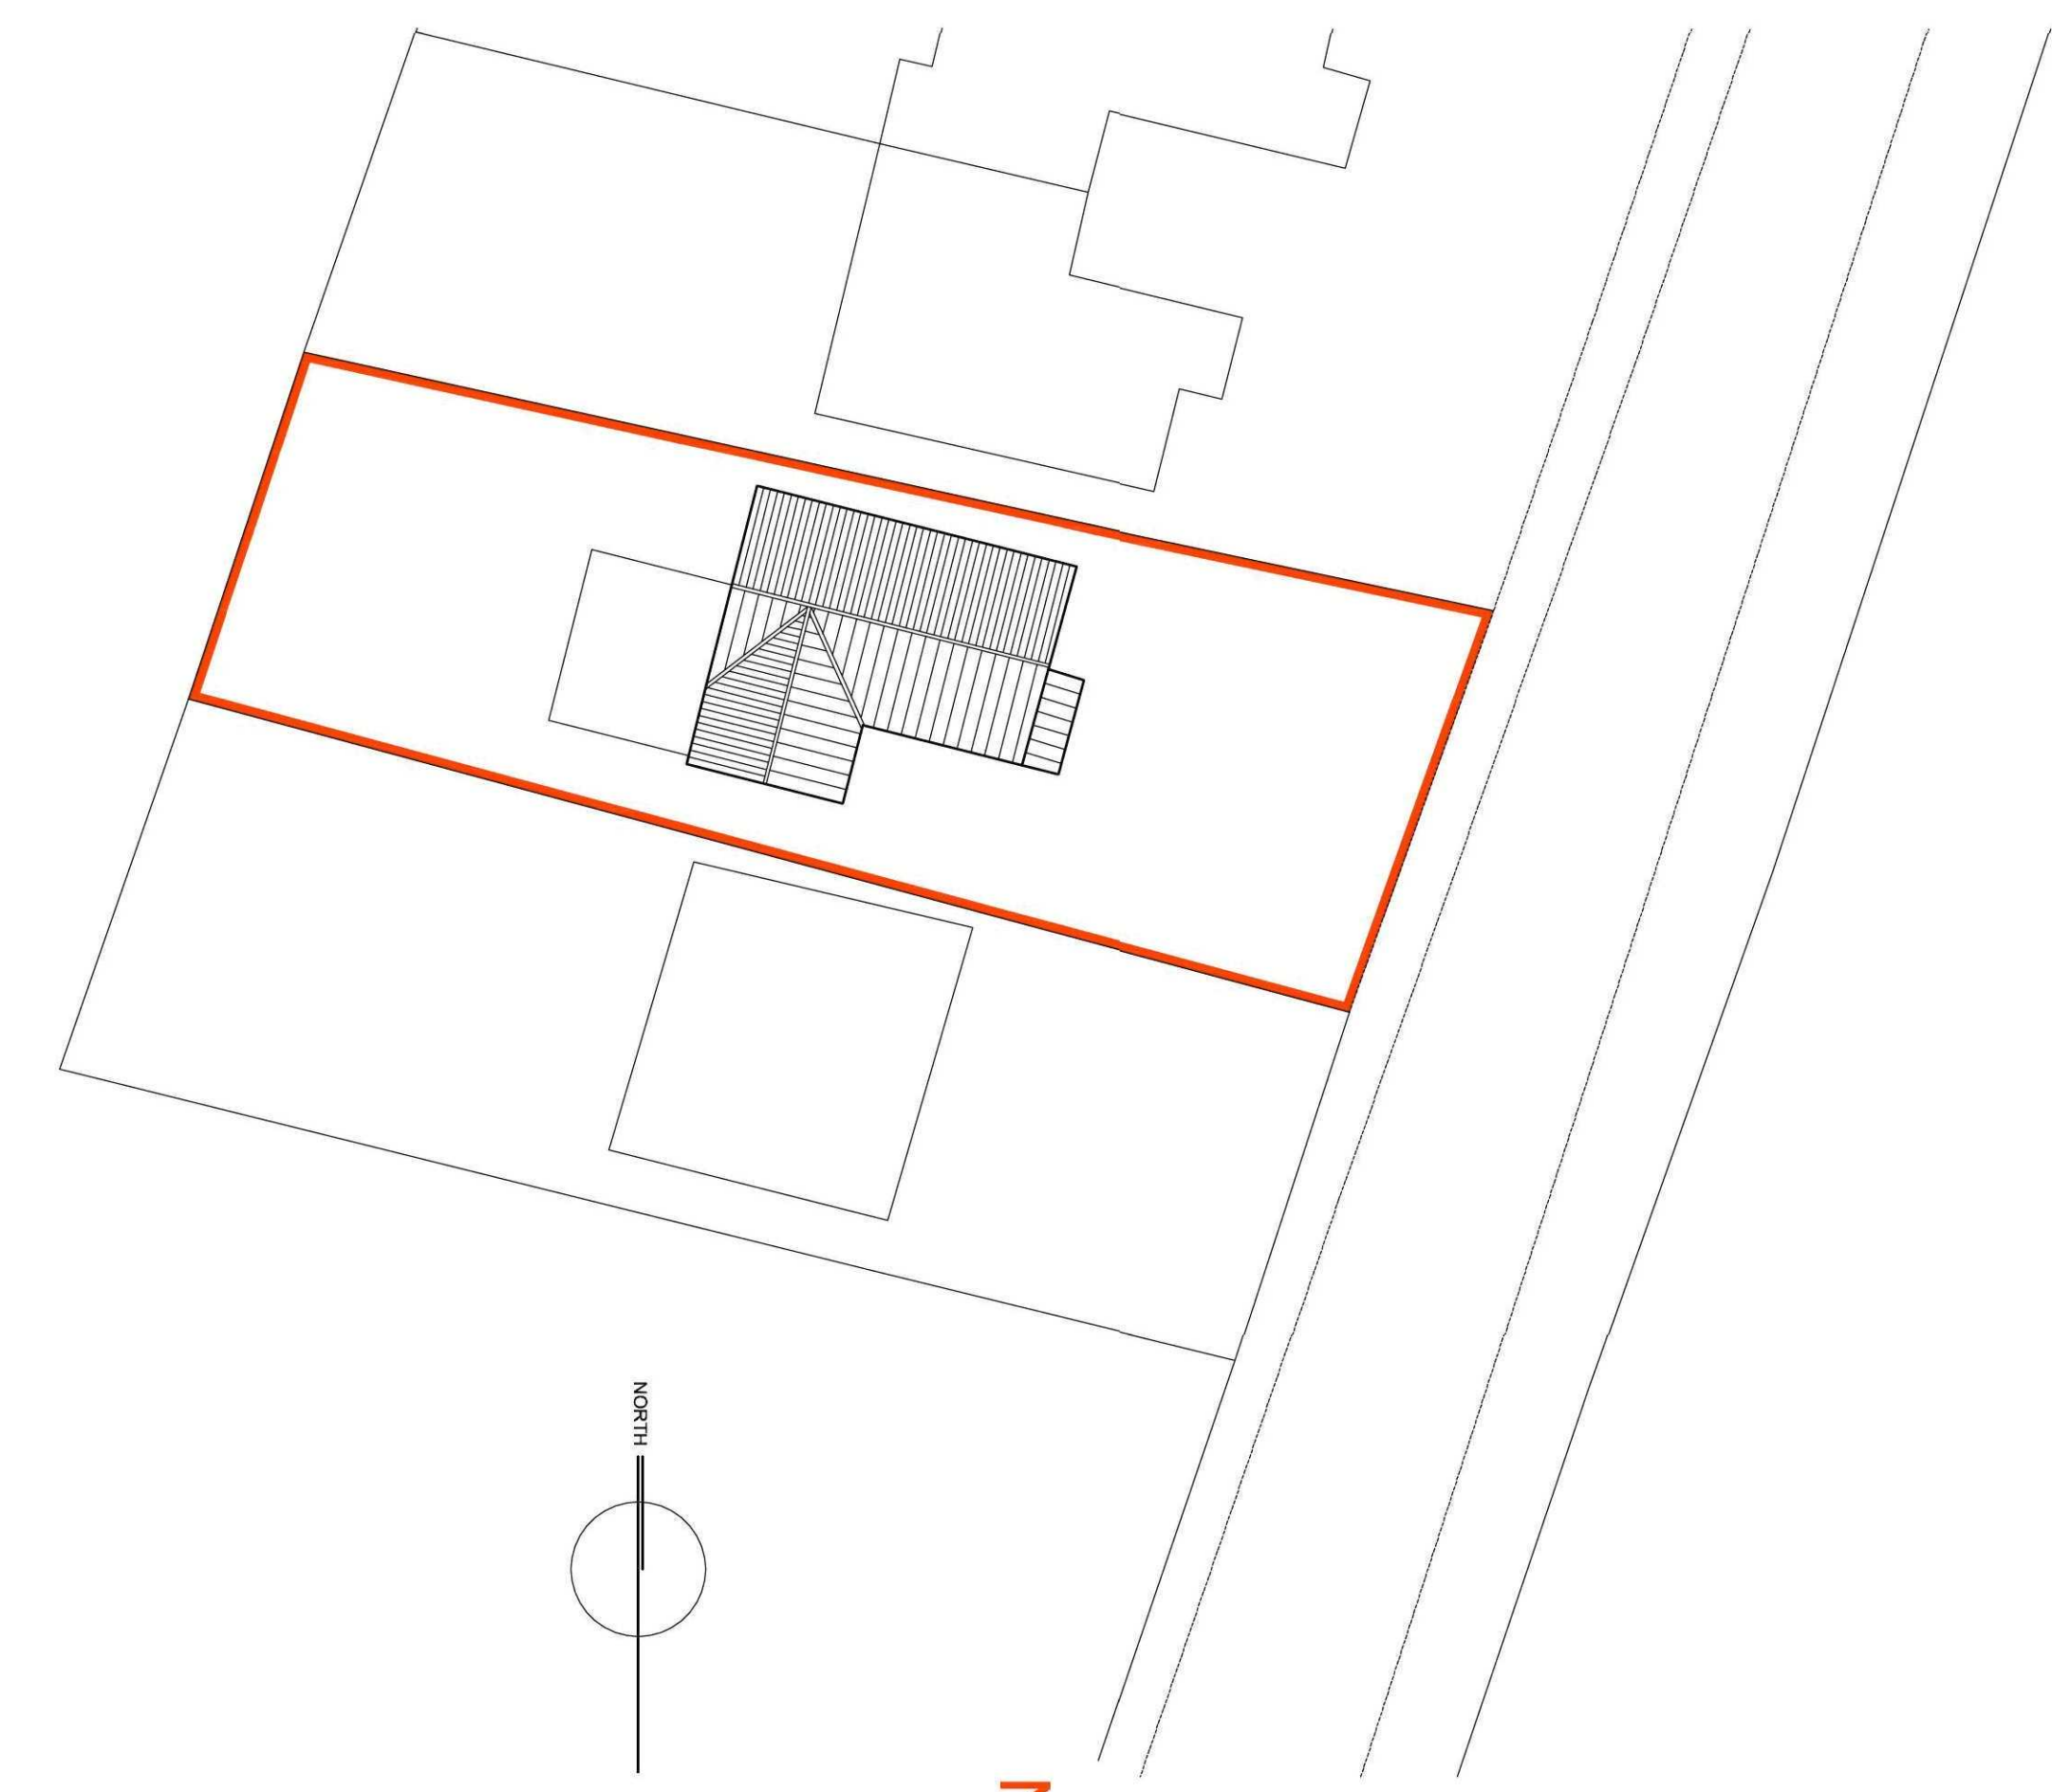

Site Plan 1:200

PLANNING APPLICATION	A	28/10/2011	KB	En Suite added to Bedroom 4 and window revised.
	REVISION	DATE	DRAWN	DESCRIPTION
	CLIENT	Mr S A Twell		
	PROJECT	Alterations & Extensions to 8 Churchgate, Whaplode, Lincolnshire		
	DRAWING	Floor Plans & Elevations		
SCALE	1:100 & 1:50 @ A1	DRAWN	KB	DATE 08.12.2011
STUDIO 11 ARCHITECTURE LTD, 11 HUNTINGDON CLOSE, HOLBEACH, LINCOLNSHIRE, PE12 7QZ T: 07920 02386 E: design@studio11architecture.co.uk W: www.studio11architecture.co.uk				

