




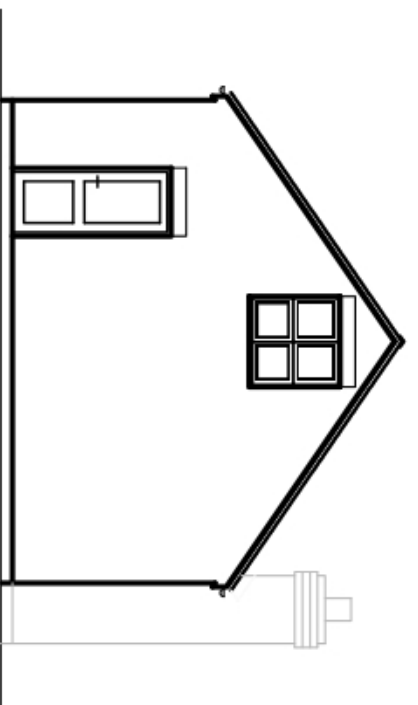


SIDE ELEVATION.

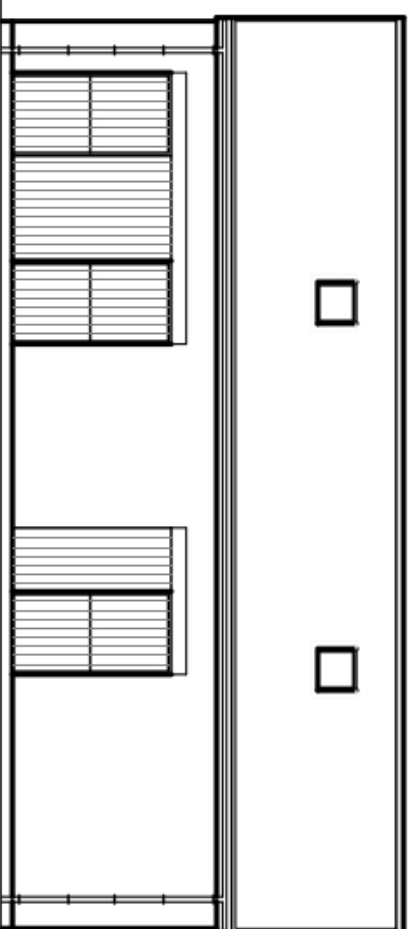


FRONT ELEVATION:

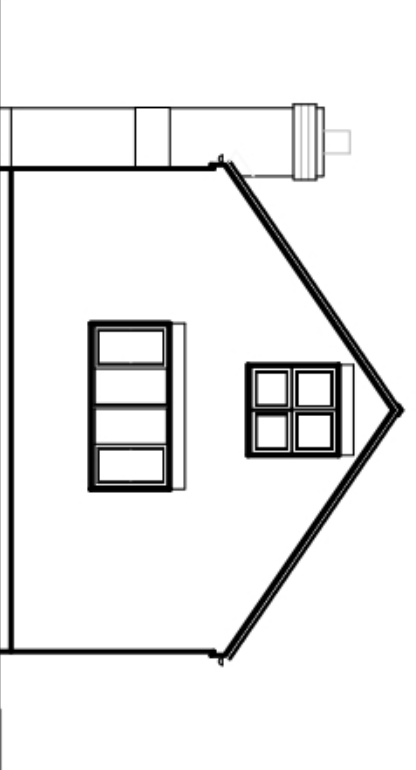




SIDE ELEVATION.

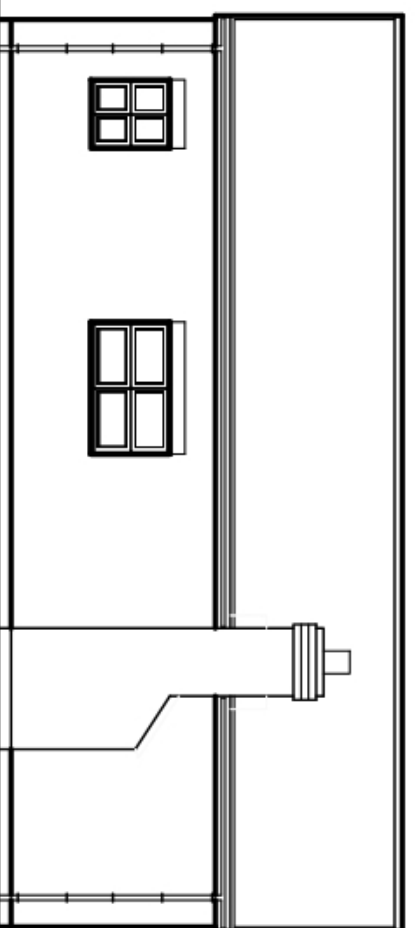

REAR ELEVATION

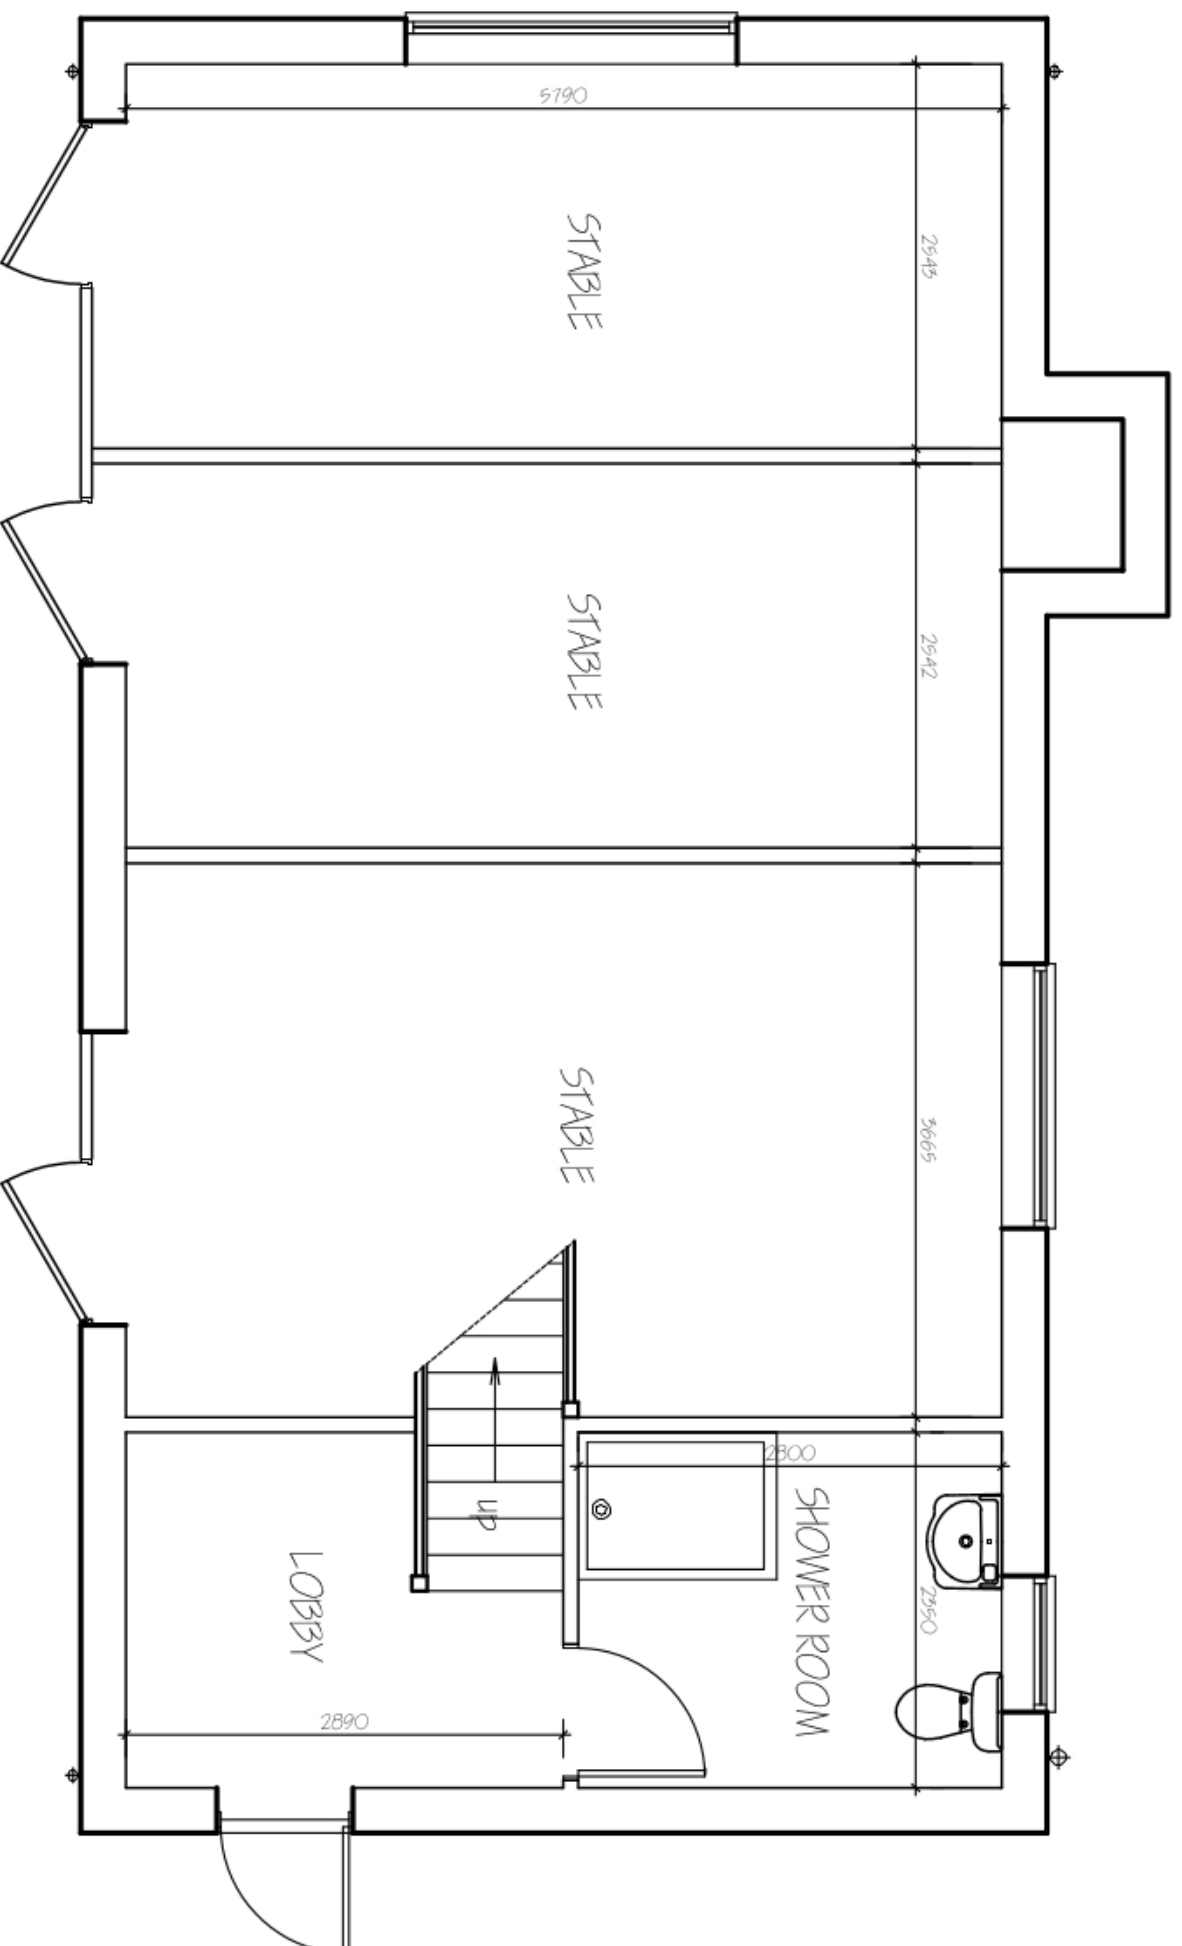

GROUND FLOOR PLAN.

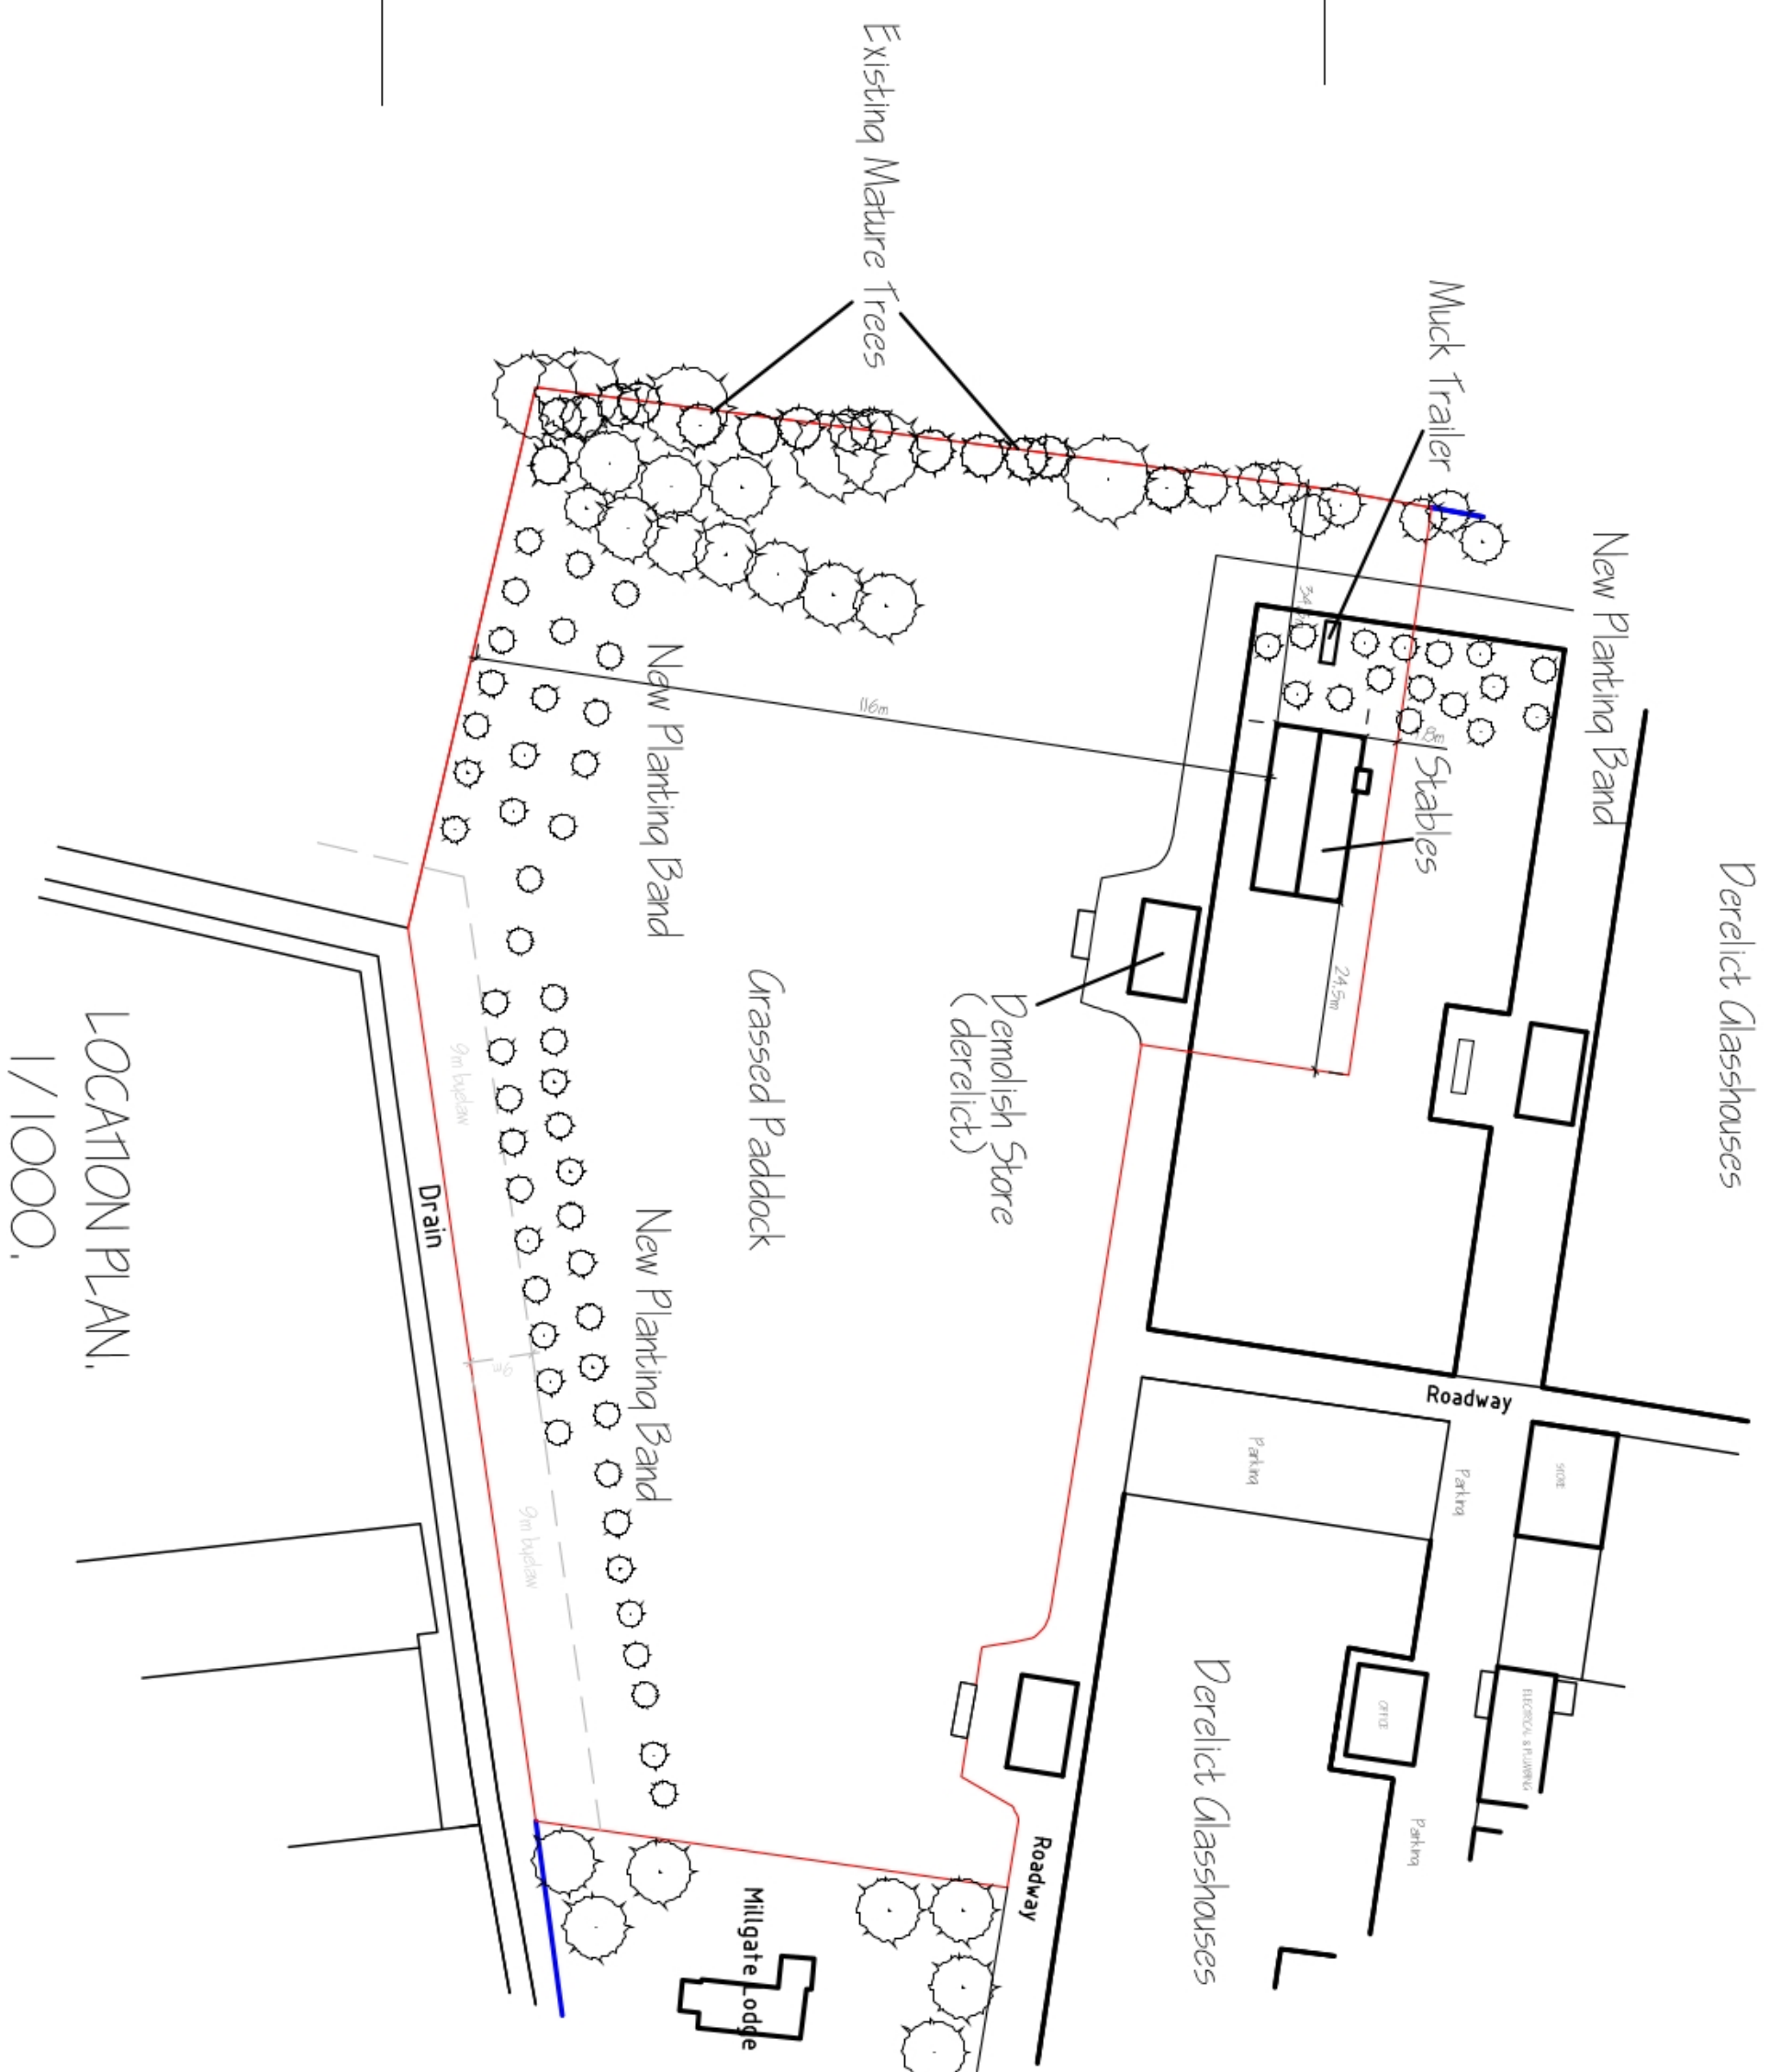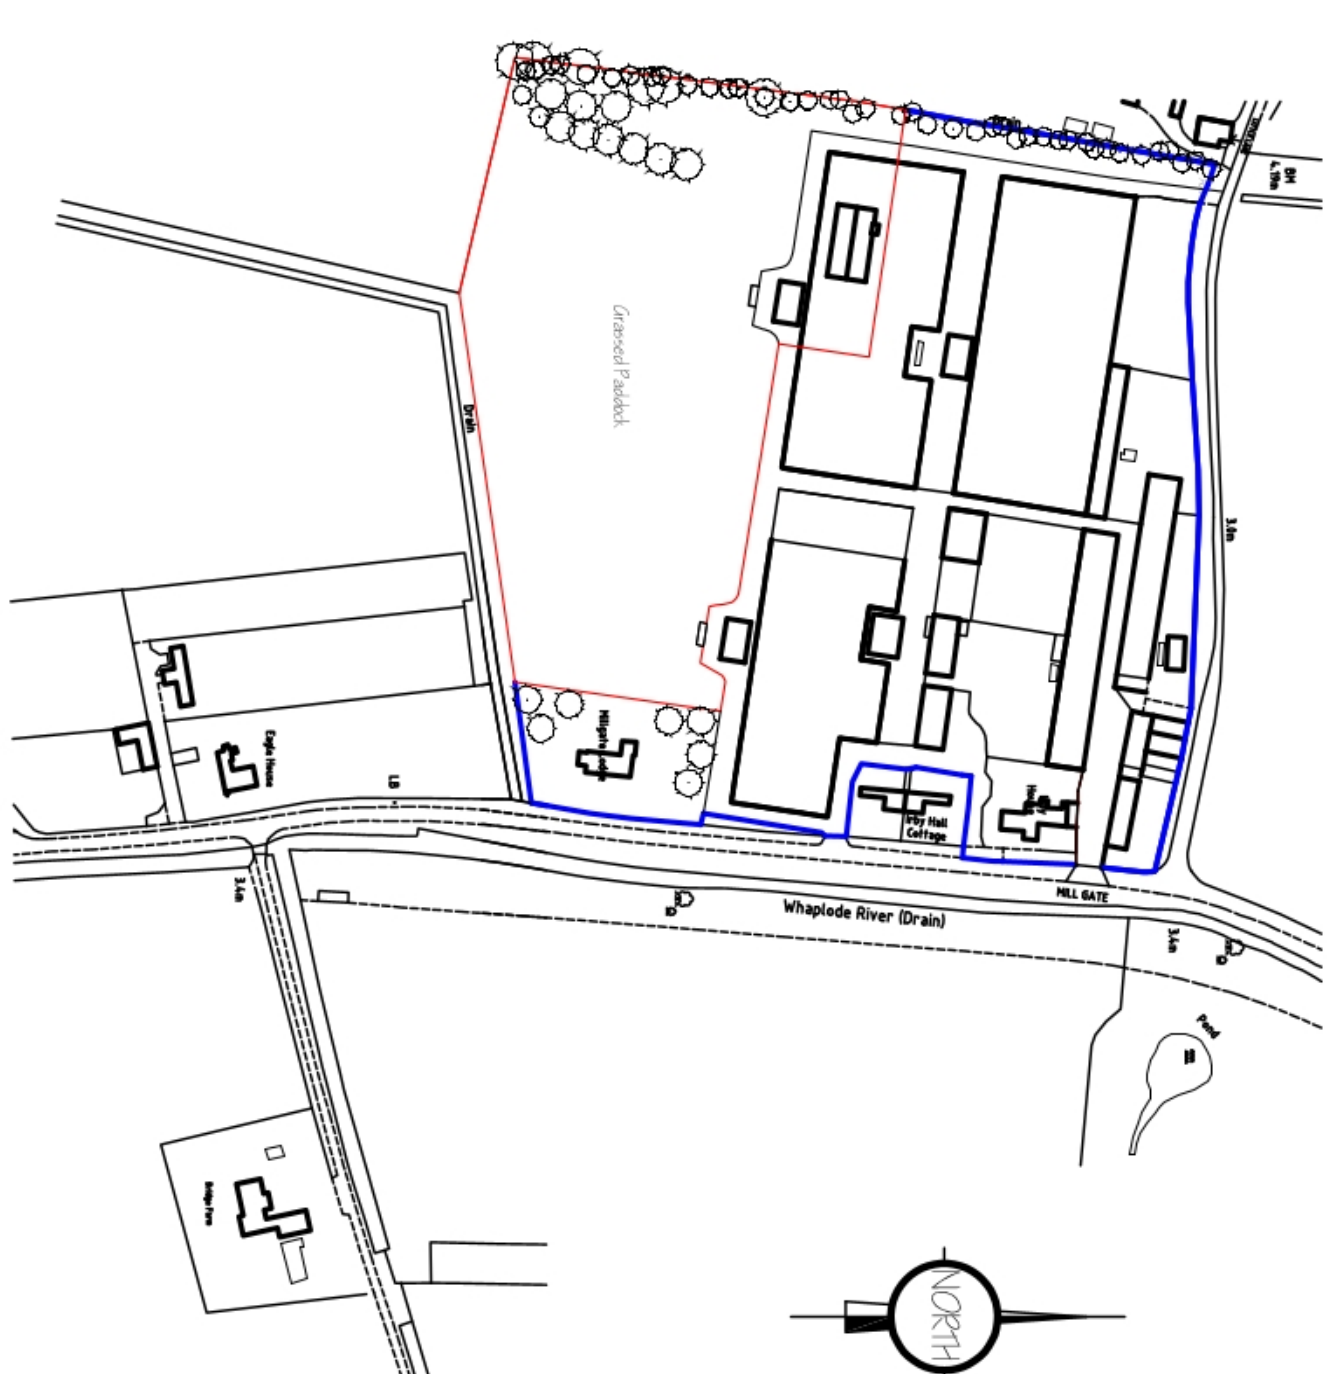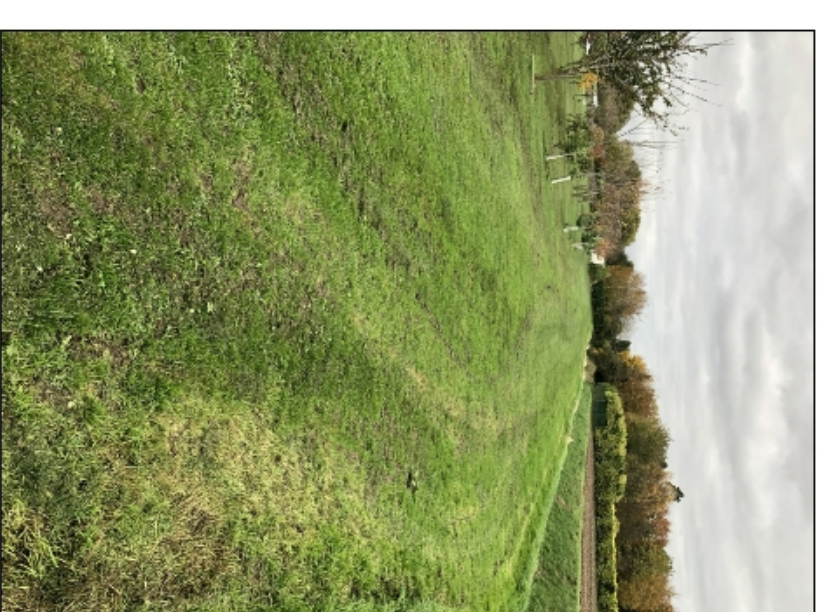LOCATION PLAN
1/1000.LOCATION PLAN
1/2500.

9m BYELAW STRIP
NTS.

[illegible]

G. R. MERCHANT LTD.
1, LENG AMICE FIVE
ARCHITECTURAL, STRUCTURAL
AND LAND DRAINAGE
CONSULTANTS

4 Wrights Mews
12A Park Road, Holbeach,
Spalding, Lincs. PE12 7EE
Tel: 01406 490800
Fax: 01406 425744
E-Mail: gr.merchant@btconnect.com

E-Mail: gr.merchant@btconnect.com

ERECTOR OF STABLES (PART RETRO)

SPALDING, LINC'S, PEIZ 6RT.

--	--

MR. D. S. KOLLS

FLOOR PLANS & ELEVATIONS
SITE & LOCATION PLANS

Job Ref.	D
4015-19,	

Date JULY 2022.

1/50, 1/100. [Unless otherwise stated]

DO NOT SCALE FROM THIS DRAWING

[illegible]