



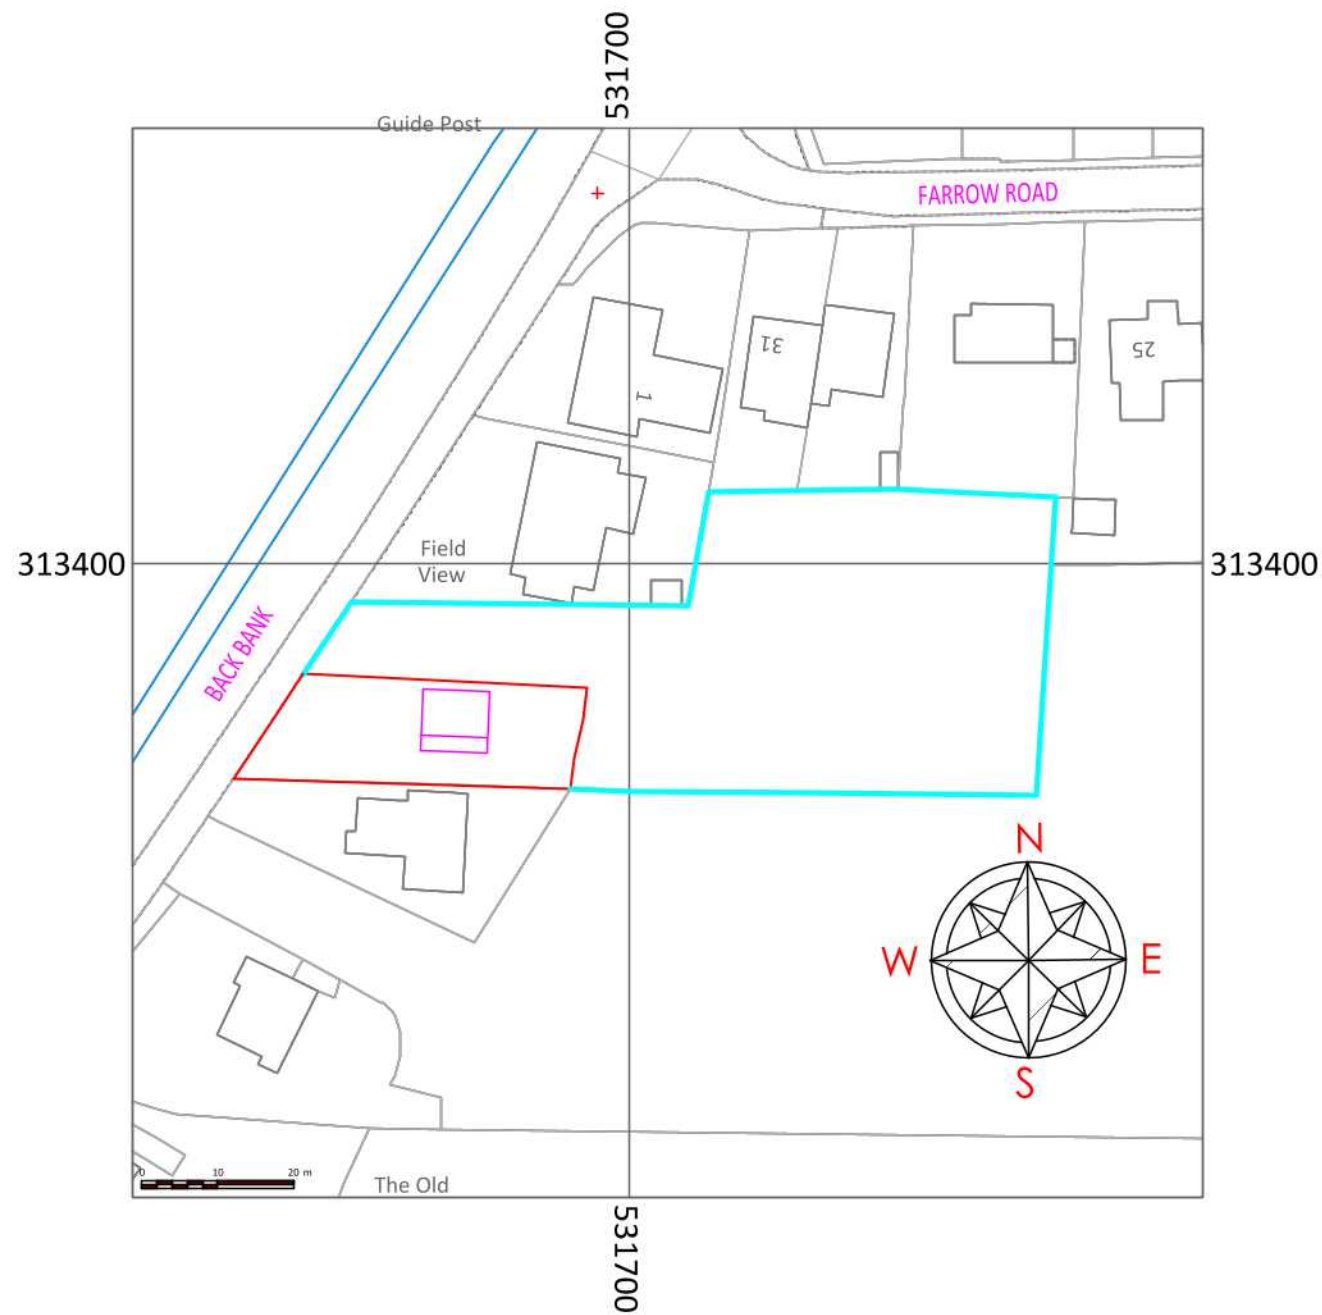

SITE LOCATION (1:1000)

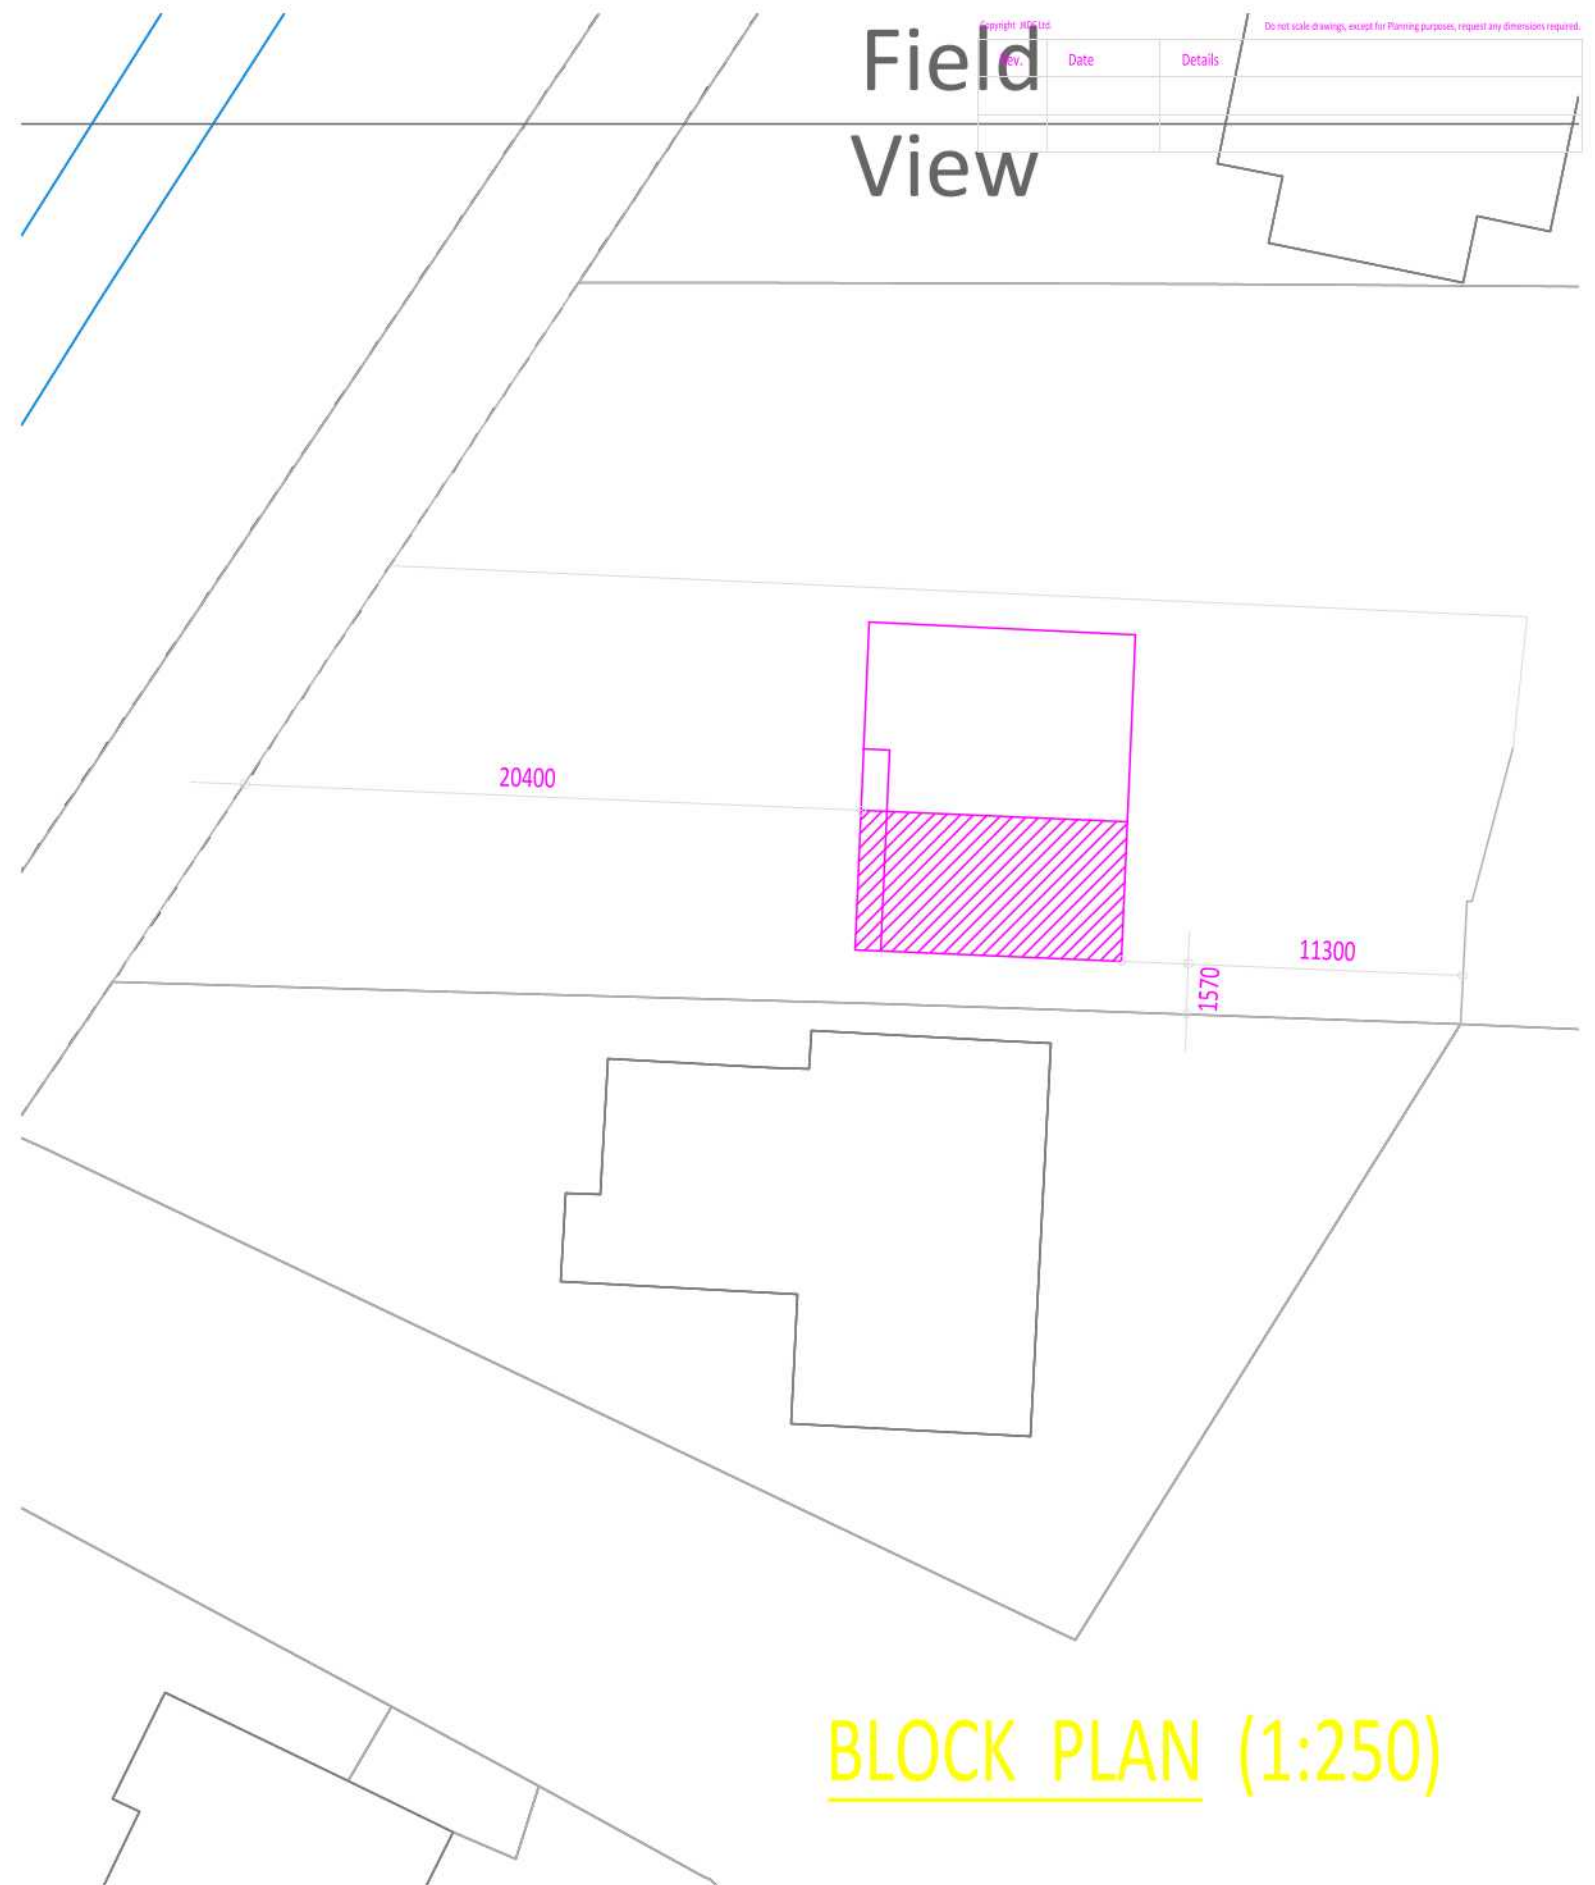

BLOCK PLAN (1:250)



Client: L.G. DESIGN & BUILD LTD.	Proposal: EXTENSION AND ALTERATIONS AT WESTERLEY, BACK BANK, WHAPLODE DROVE	Scale @ A3 As Indicated	Title SITE LOCATION AND BLOCK PLANS
JANICE KENDRICK DESIGN SERVICES	e-mail- jkds@talk21.com tel : 07711 007209	Dwg No. 23. 3516.04	