




DETACHED SINGLE GARAGE - ELEVATIONS 1:100 scale

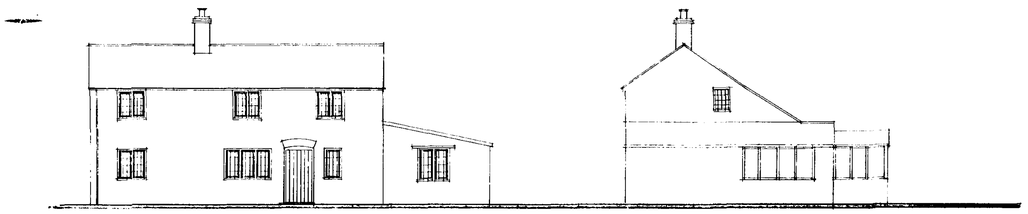


ELEVATIONS AS EXISTING

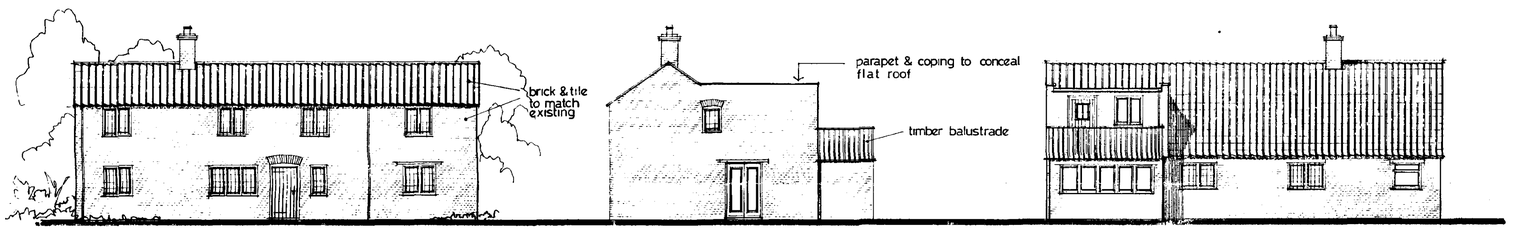


ELEVATIONS AS PROPOSED 1:100 scale

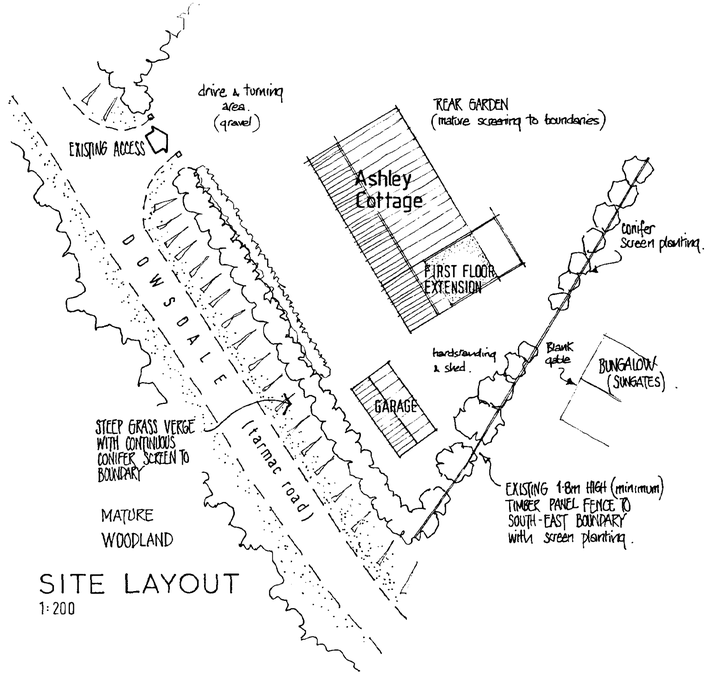


SITE LAYOUT
1:200

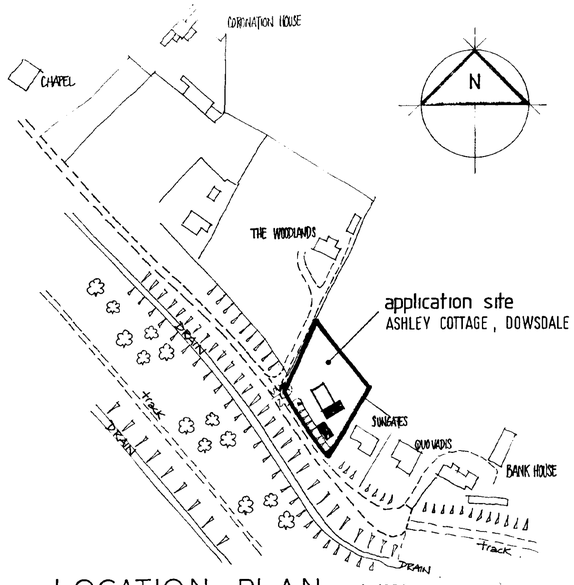

LOCATION PLAN 1:1250

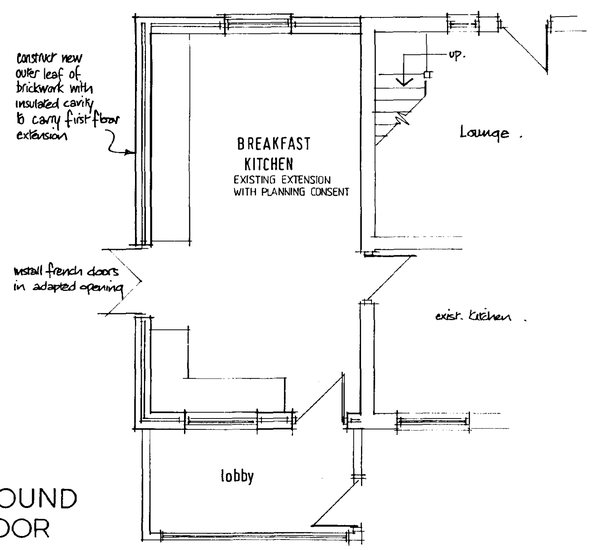

GROUND FLOOR
1:50

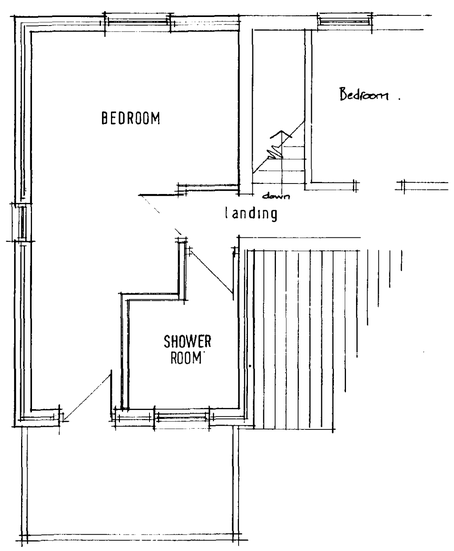

FIRST FLOOR
1:50

SOUTH HOLLAND DC
HOUSING & PLANNING
- 7 OCT 1998
Ref: 0994/98

Moulton Design
Planning & Architecture
63 East Cob Gate, Moulton, Lincolnshire PE12 6QJ
Tel / Fax 01406 370081 Principal : Alan J. Finch

PROPOSED FIRST FLOOR EXTENSION
& DETACHED SINGLE GARAGE
ASHLEY COTTAGE
DOWSDALE CROWLAND PETERBOROUGH
FOR MRS. C. J. FOX

LOCATION PLAN
SITE LAYOUT
GARAGE ELEVATIONS
DWELLING LAYOUT & ELEVATIONS

scales as indicated — alan j finch.
10/98 — 980802/01

DETERMINED PLAN