

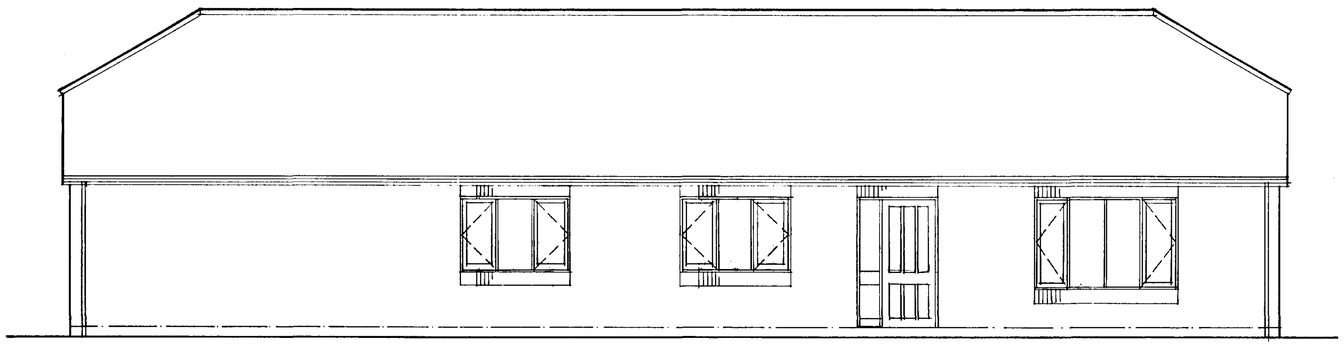


NORTH WEST ELEVATION

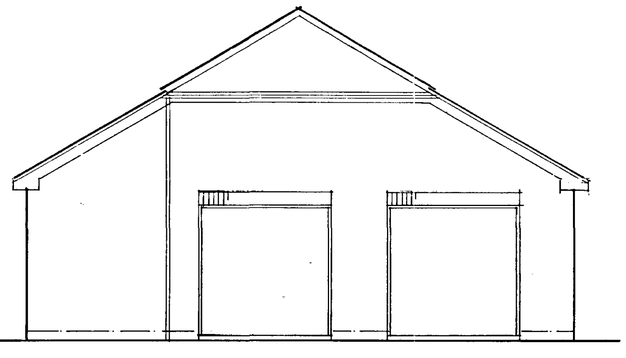


NORTH EAST ELEVATION

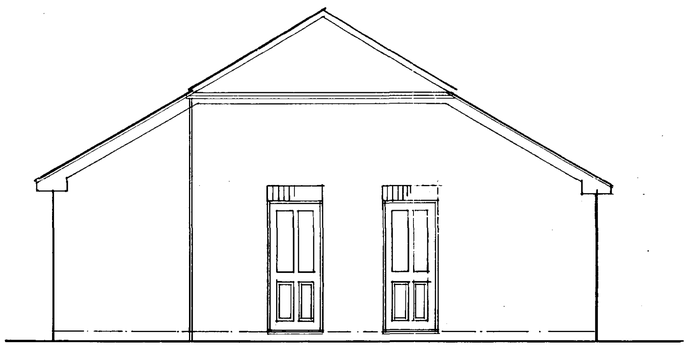

SOUTH WEST ELEVATION




SOUTH EAST ELEVATION

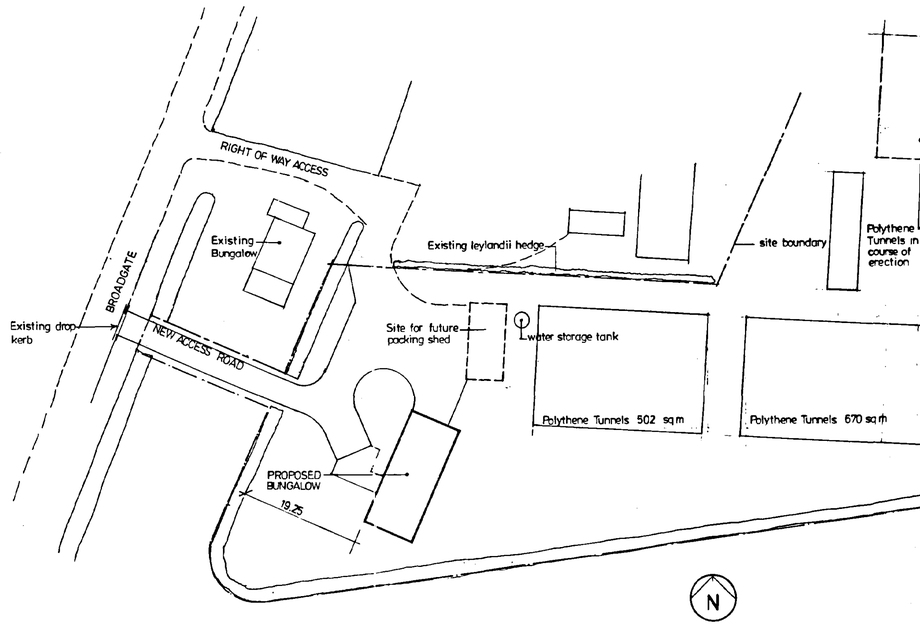

SITE PLAN

SCALE 1:500

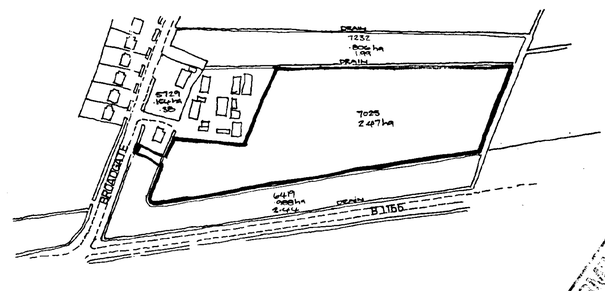

LOCATION PLAN

SCALE 1:2500

DETERMINED PLAN

MATERIALS


Roof - Farmhouse red smooth pantiles
Walls - London fletton/moreteyne russett
Windows / Doors - White UPVC

SOUTH HOLLAND DC
HOUSING & PLANNING
29 OCT 1996
Ref: 0995/96


BUNGALOW AT WHAPLODE DROVE
For Mr + Mrs B Holmes
ELEVATIONS SITE + LOCATION PLAN

PETERBOROUGH DESIGN GROUP
Toll Bar House
Shrewsbury
Peterborough
Tel: 0733 3
Fax: 0733


Scale: 1:50 | Date: OCT 96 | Drawn: DW | Drawing Number: 96084/0

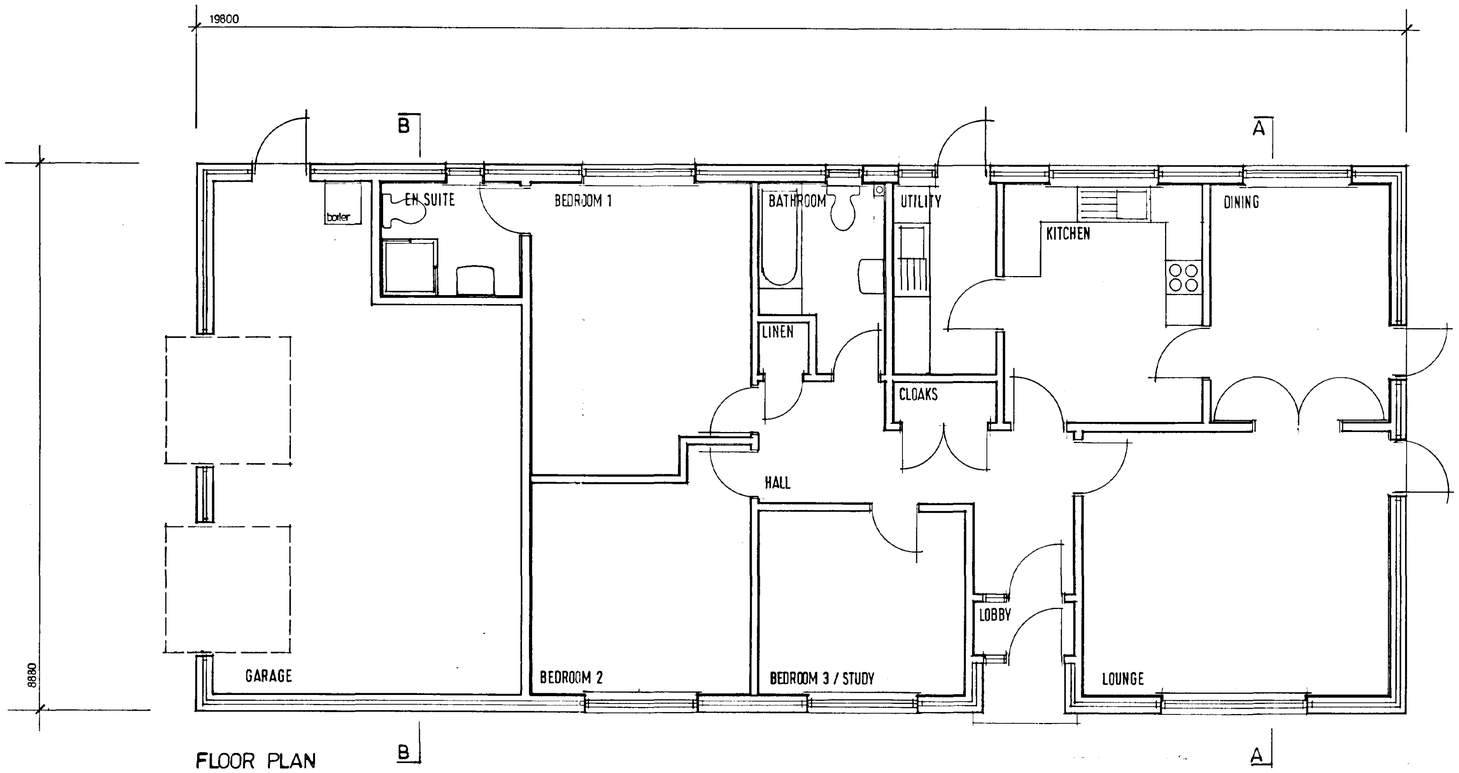

FLOOR PLAN

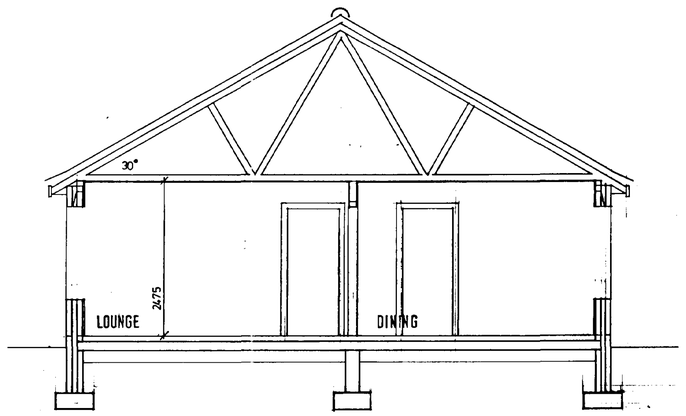

SECTION A A

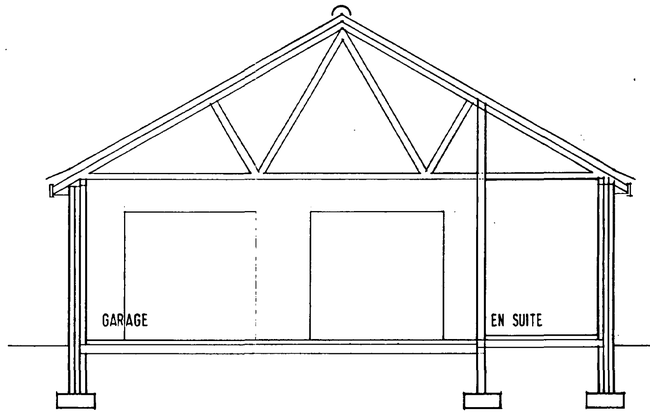

SECTION B B

DETERMINED PLAN

SOUTH HOLLAND DC
HOUSING & PLANNING
29 OCT 1996
Ref: 0995/96

BUNGALOW AT WHAPLODE DROVE

For Mr + Mrs B Holmes

PLAN + SECTIONS

PETERBOROUGH DESIGN GROUP
Toll Bar House
Shrewsbury Avenue
Peterborough PE2 7EX
Tel: 0733 371000
Fax: 0733 370666

Scale: 1:50 Date: OCT 96 Drawn: DW Drawing Number: 96084 / 01