



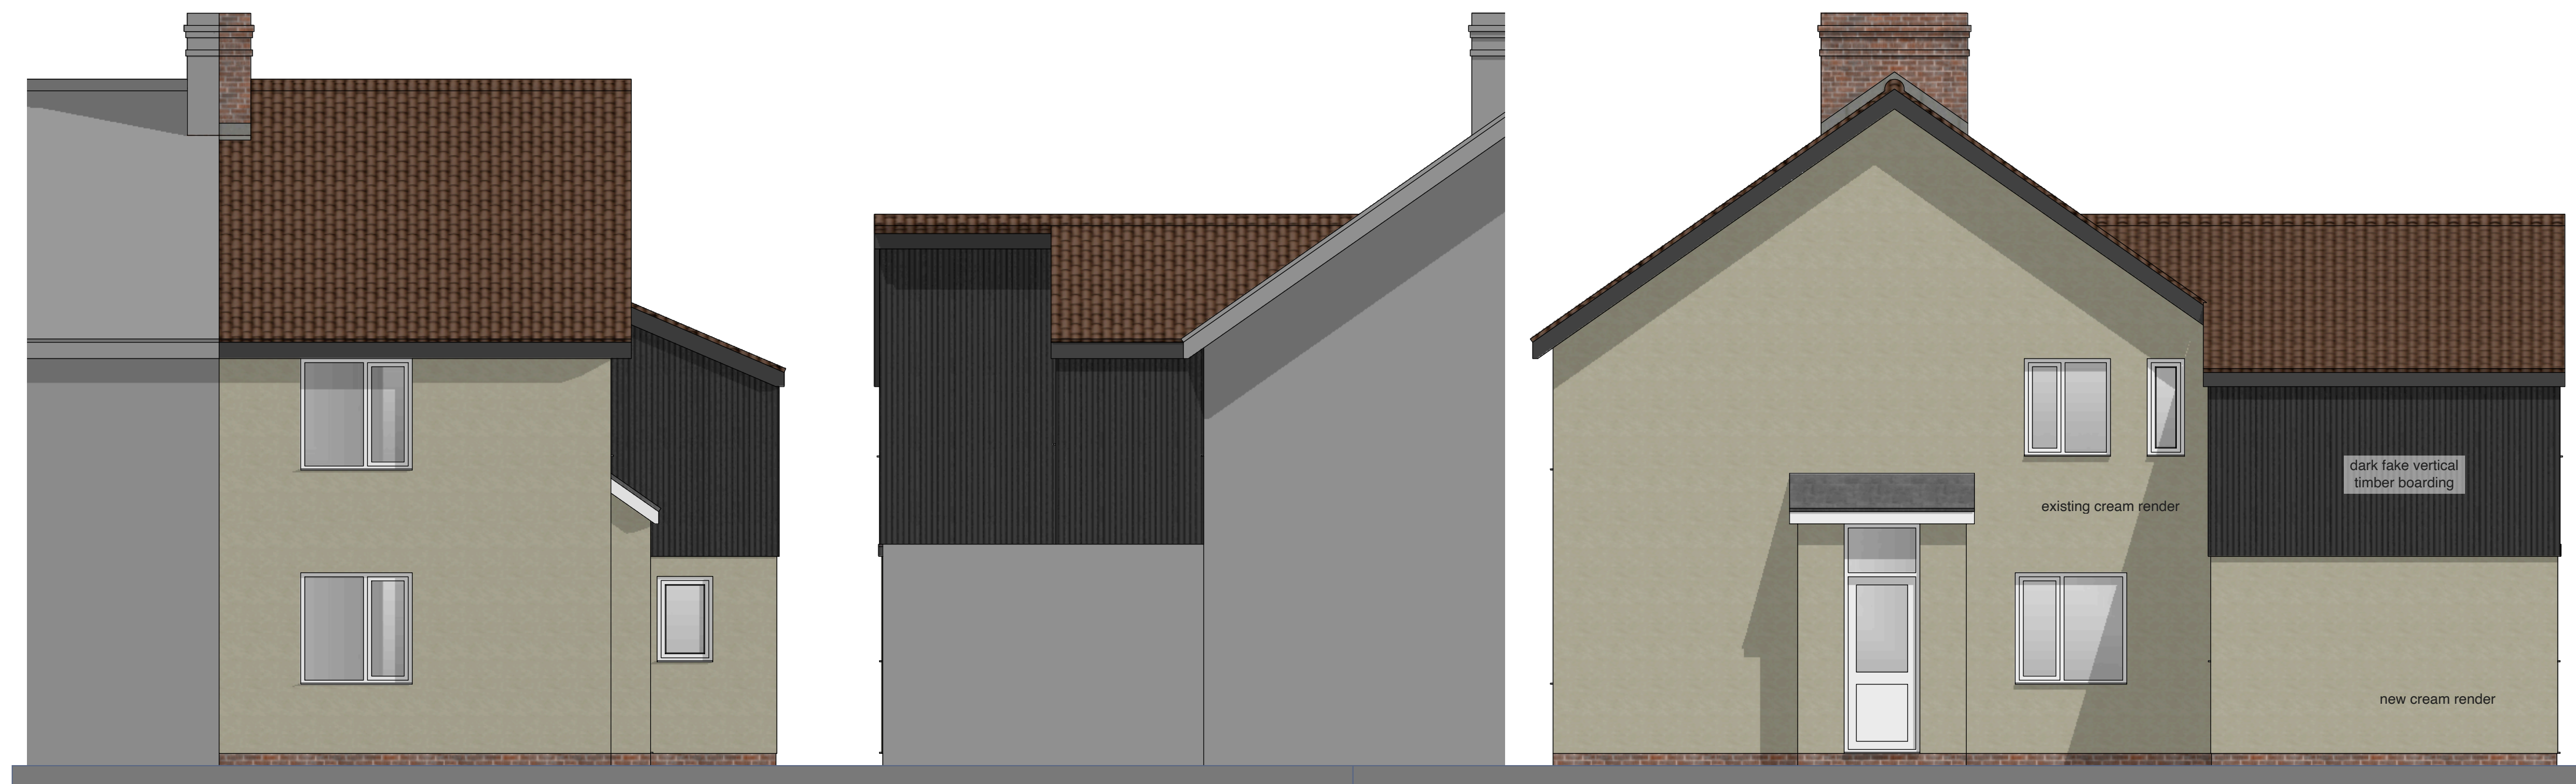


FRONT

LEFT

RIGHT

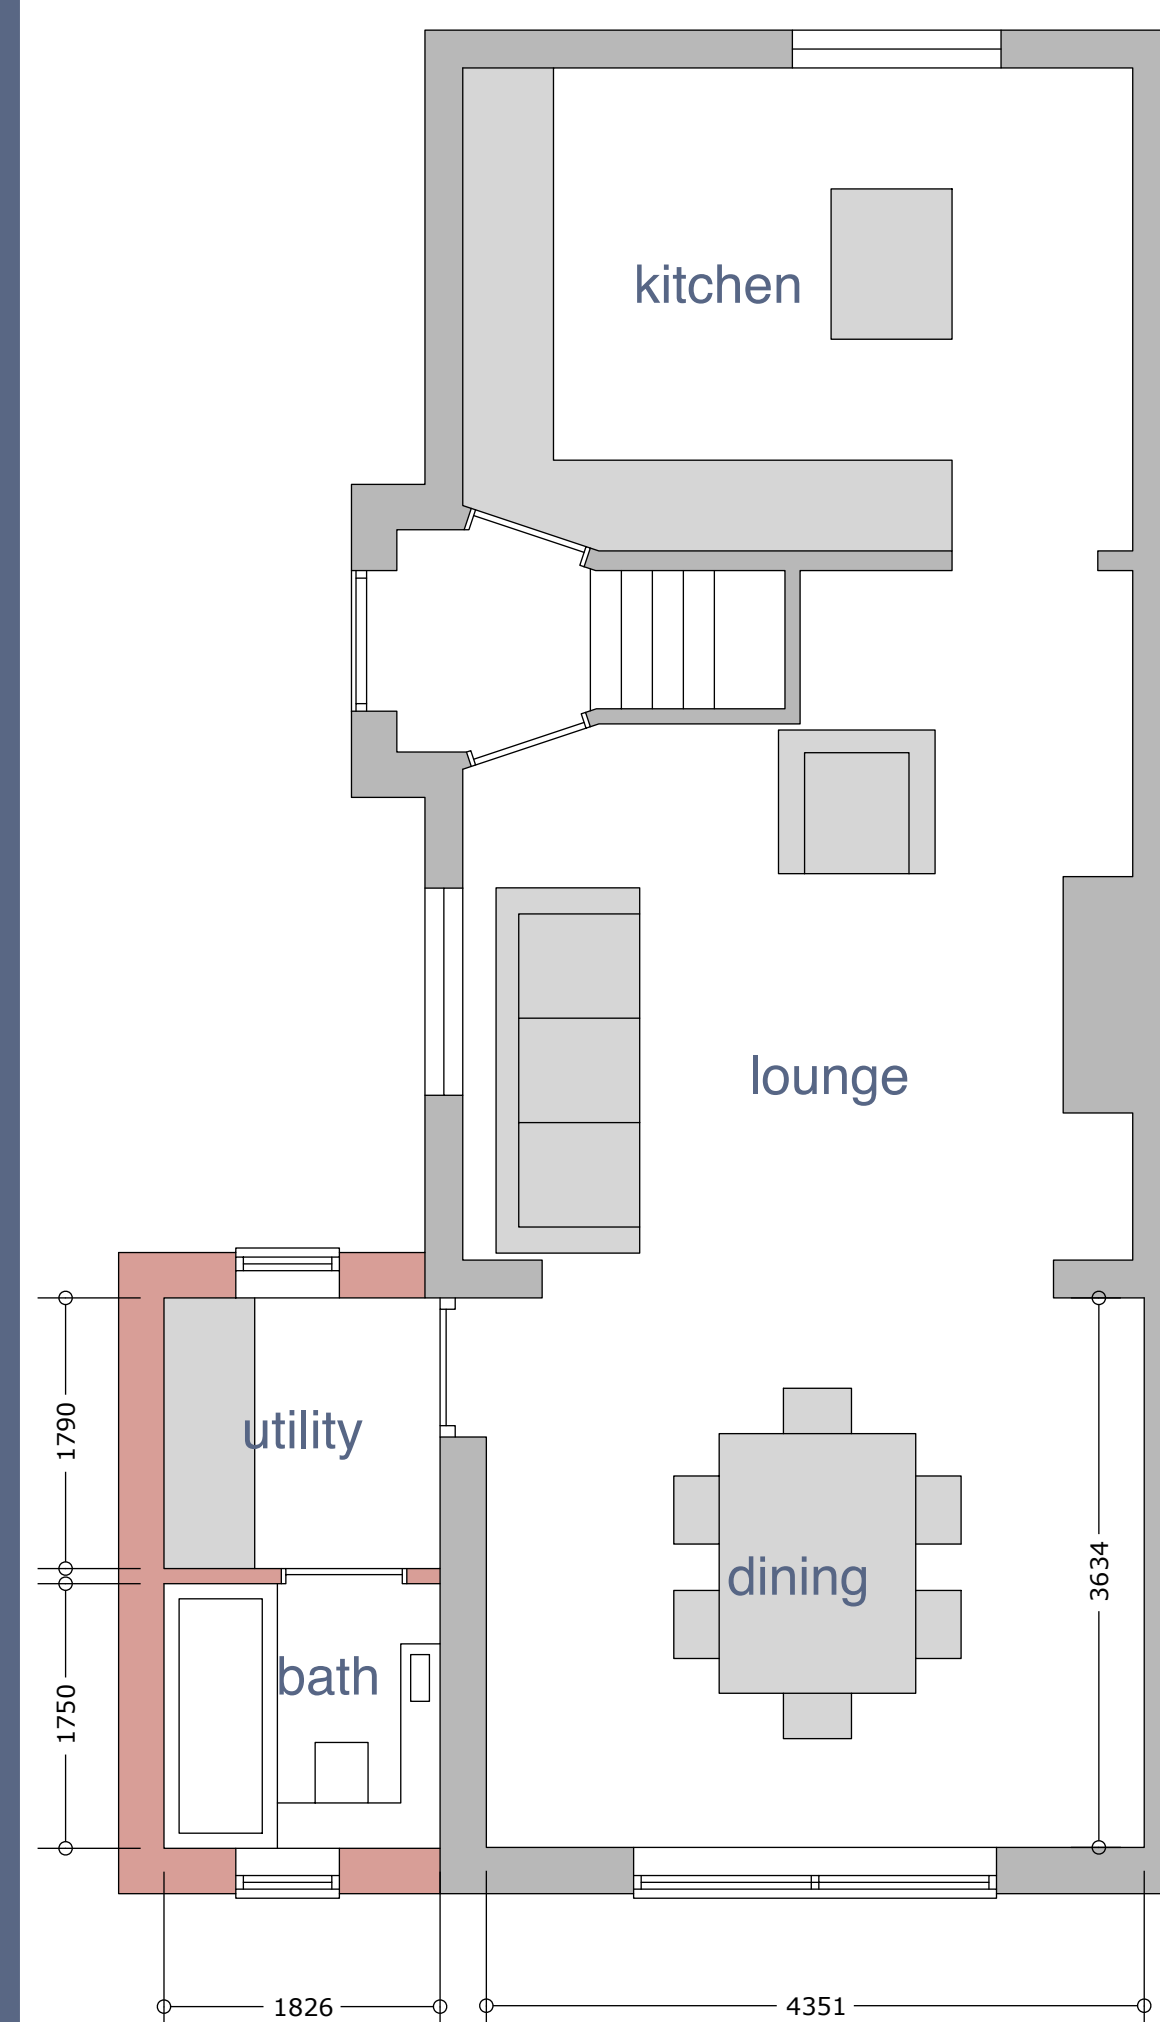

GROUND FLOOR PLAN

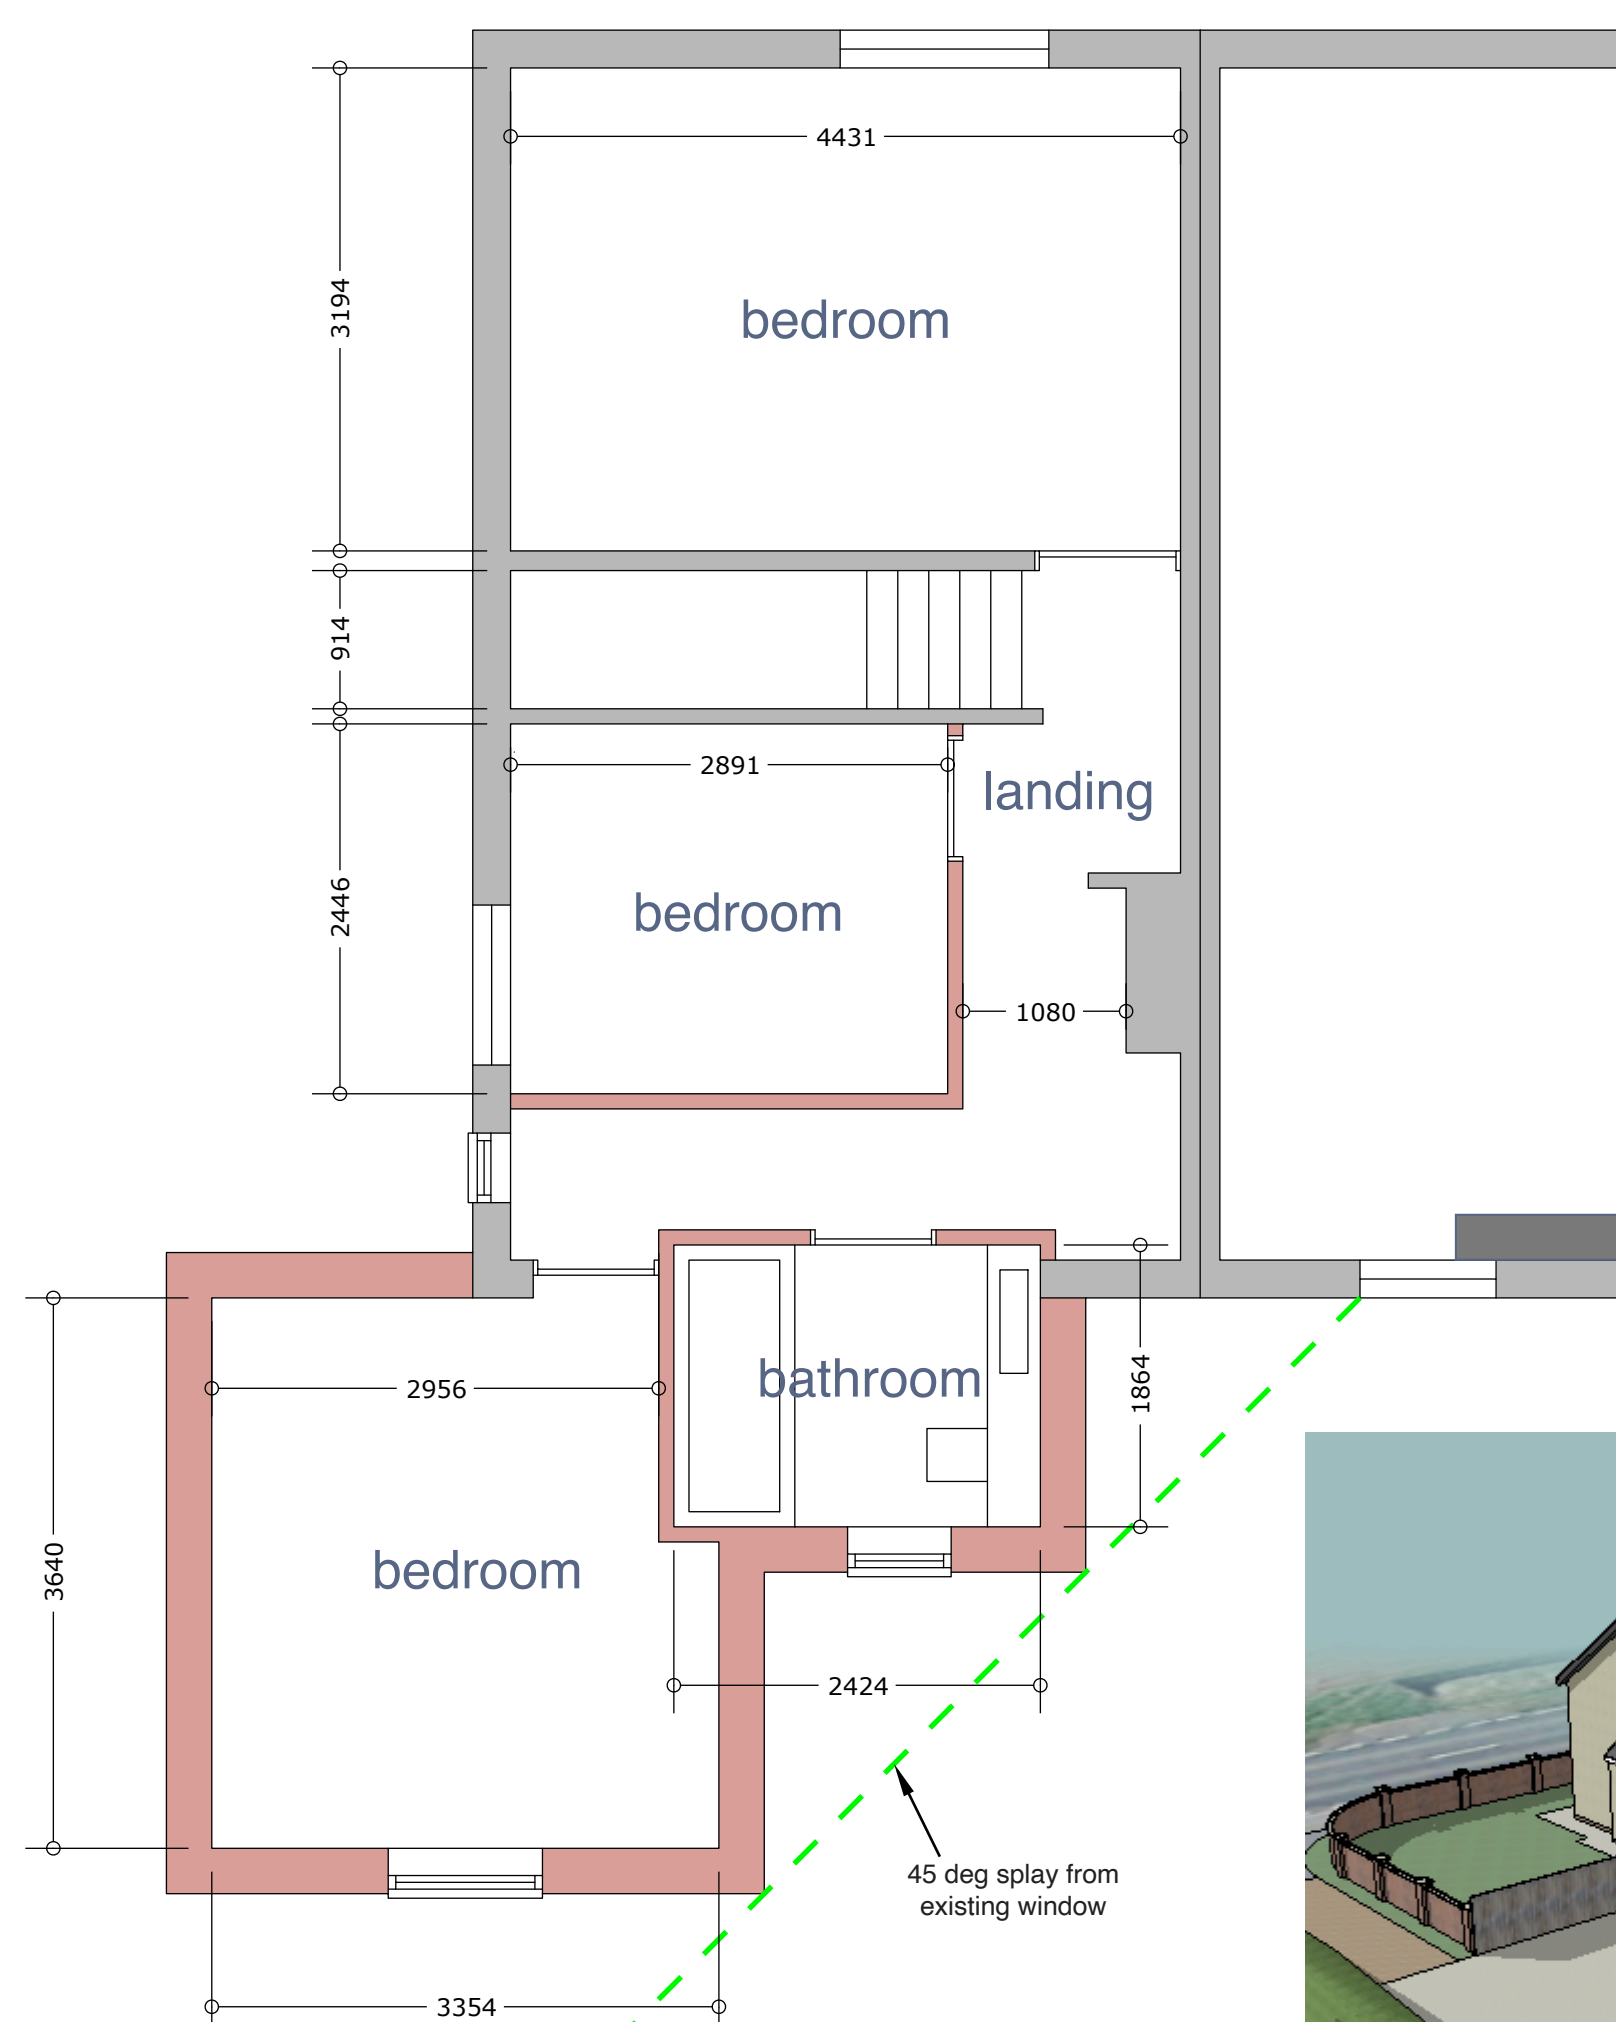

FIRST FLOOR PLAN



REAR



EXTENSION & ALTERATIONS AT
5 THE COUNCIL HOUSE
WASHWAY ROAD SARACENS HEAD FOR
MR & MRS RUSSELL

A	LAYOUT ALTERED	SEP 21

DO NOT TAKE THIS DRAWING

PLANS & ELEVATIONS

1/50

JUNE 21

J152-PL 2A

Julian Warrick

Architectural Design Consultant



Email: julian@jwarrick-design-cons.com
Tel: 01775 820123
Mob: 07849 652067
JulianWarrick.co.uk
Houzz.co.uk

8 Beech Grove
Donington
Spalding
Lincs
PE11 4XQ