
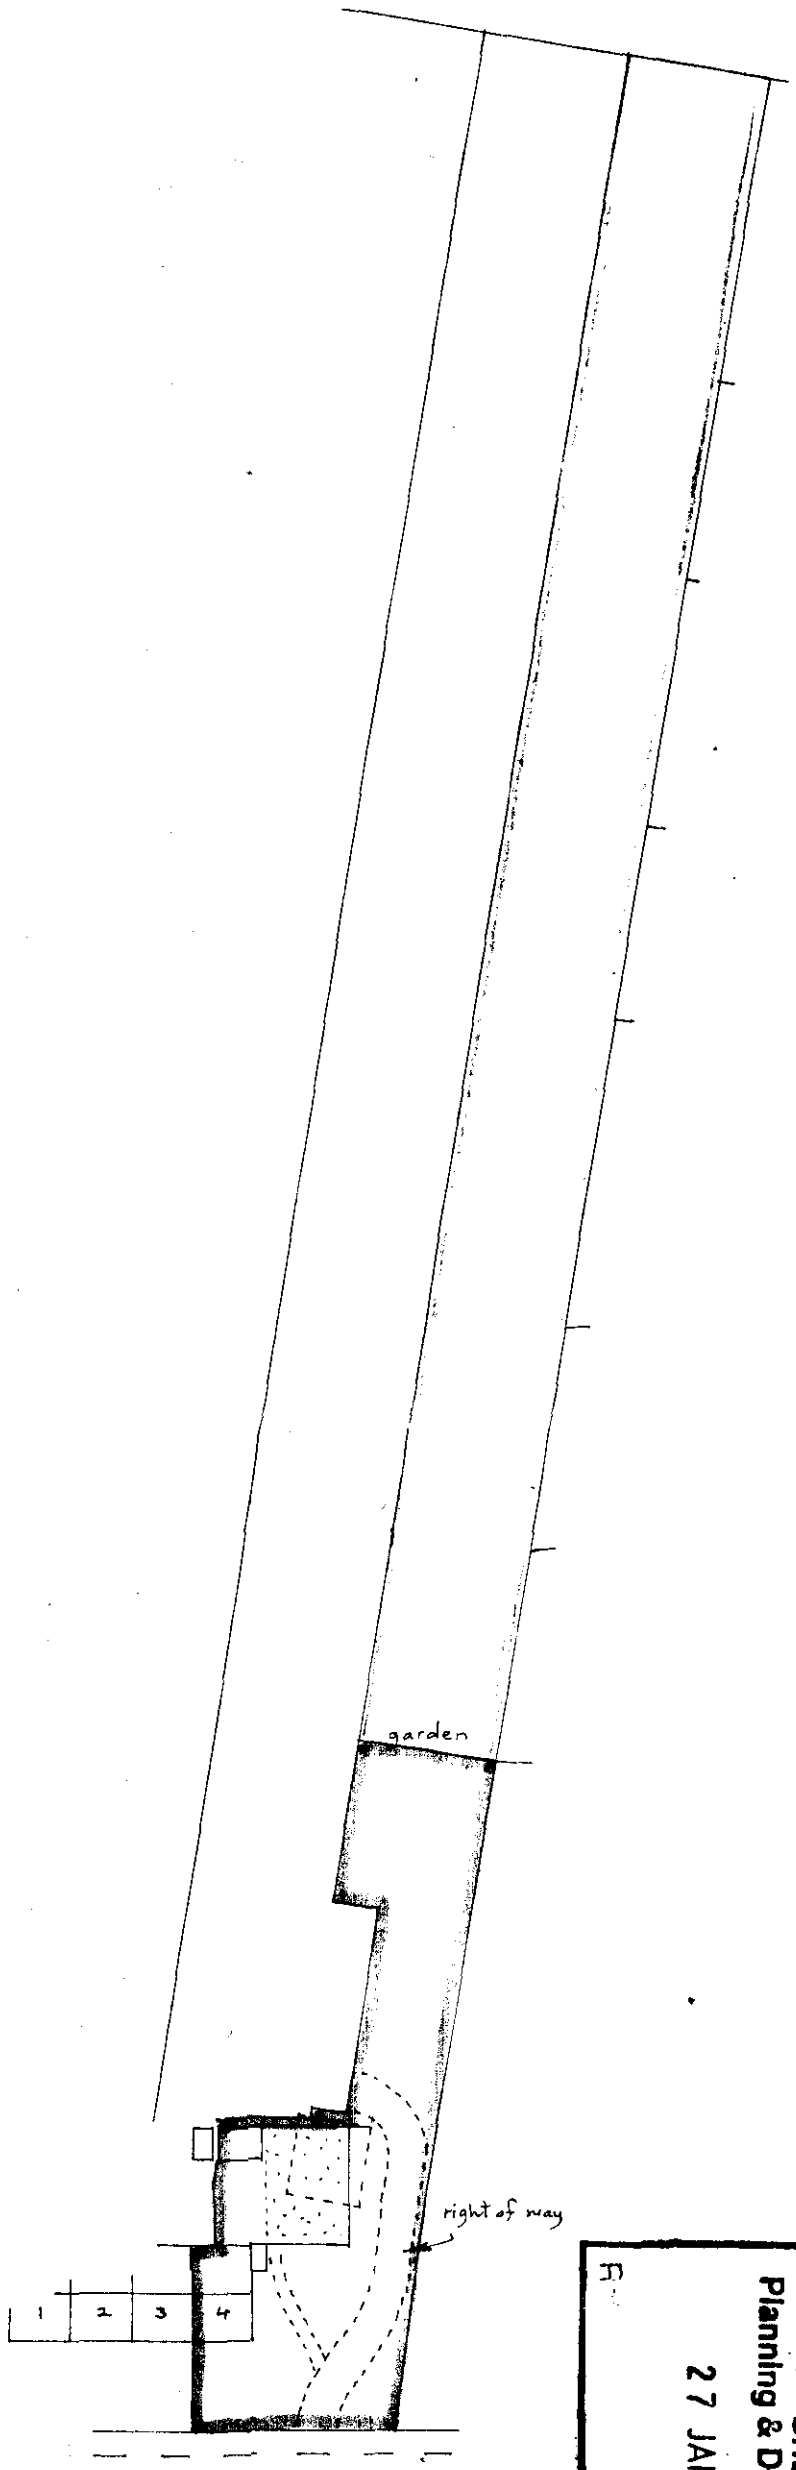


Site

Scale 1:500

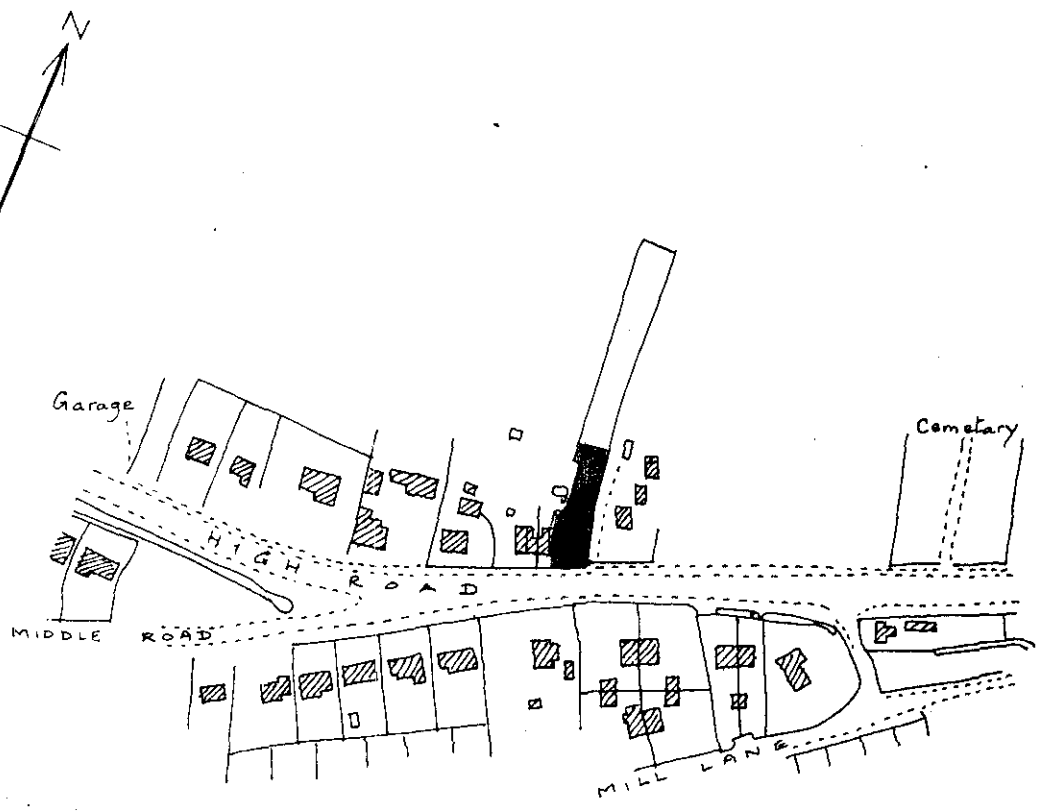

Location


O.S. Map ref. TF 3224/3324

Scale 1:2500


SHDC
Planning & Development
27 JAN 2003

Mr. and Mrs. P. Burton
"Field Cottage," High Road,
WHAPLODE
Extension to House

BUILDING DESIGN and PLANS
ALWYN ROFFE,
1, Green Lane,
SPALDING, Lincs. PE11 2YB
tel : 01775 - 723 680

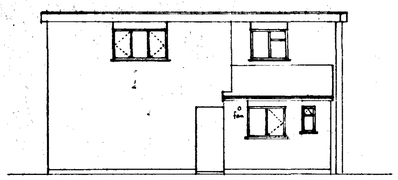


North

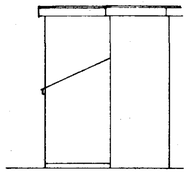


West

SUPERSEDED

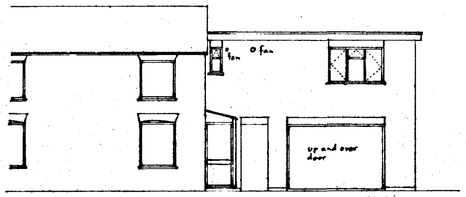


South


SUPERSEDED

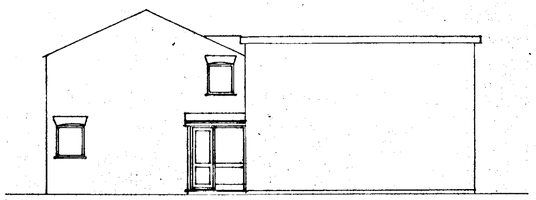

East

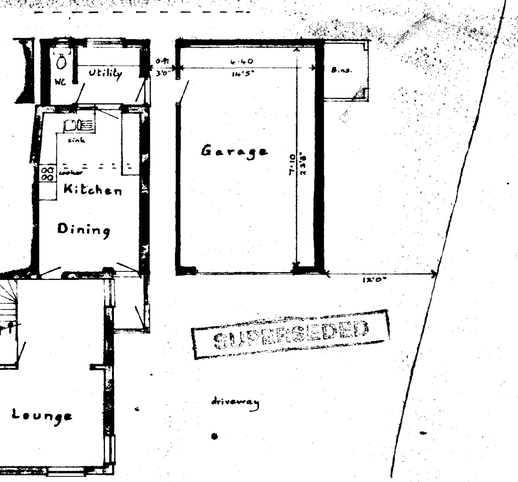

Ground Floor

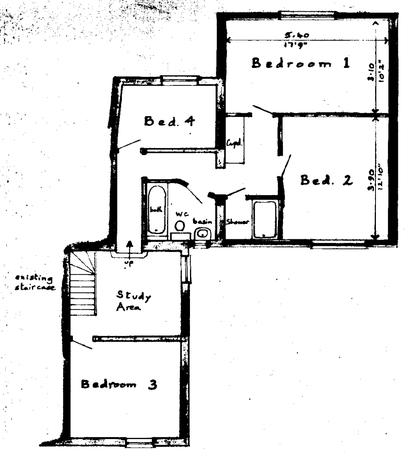

First Floor



Site

Scale 1:500



Location

O.S. Map ref. TF 3228/3328

Scale 1:2500

Mr. and Mrs. P. Burton
"Field Cottage," High Road,
WHAPLODE

Extension to House

Written dimensions to be used in preference to scaled, and all measurements to be verified by checking on site.

Scale 1:100


Local Authority Ref.
Planning

Drawing No. 221118


Building Regulations

Date Nov. 2002


A. ROFFE
BUILDING DESIGN & PLANS
1, Green Lane,
SPALDING, Lincs. PE11 2YB
Tel: 01775-723 680

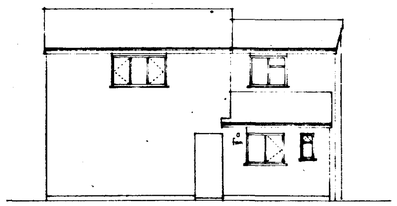


North

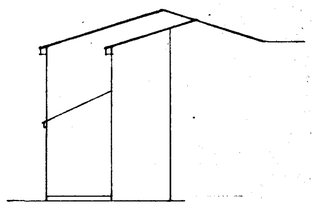


West

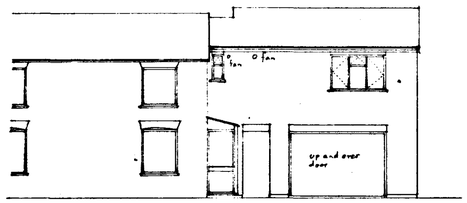


South

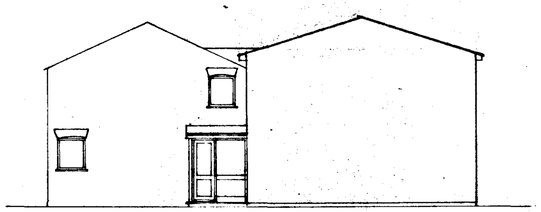


East

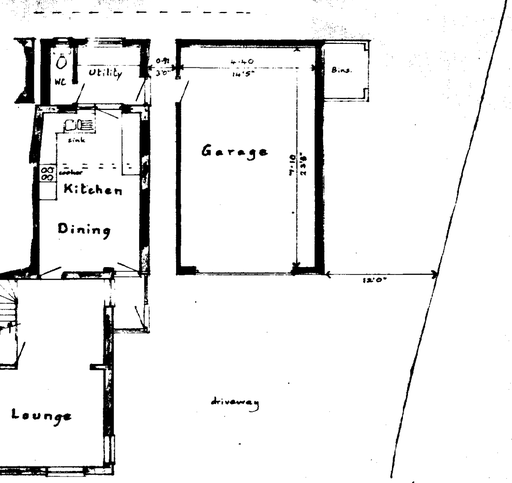


Ground Floor

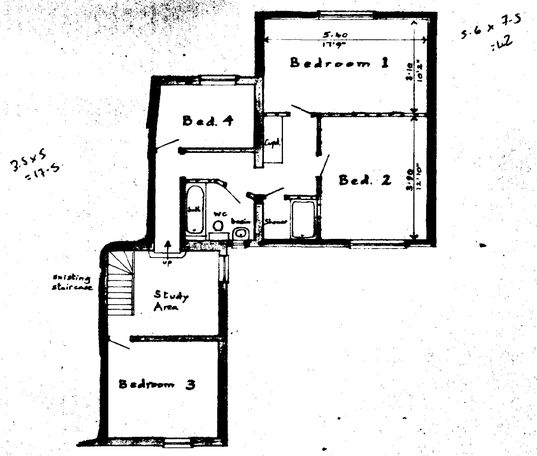

First Floor

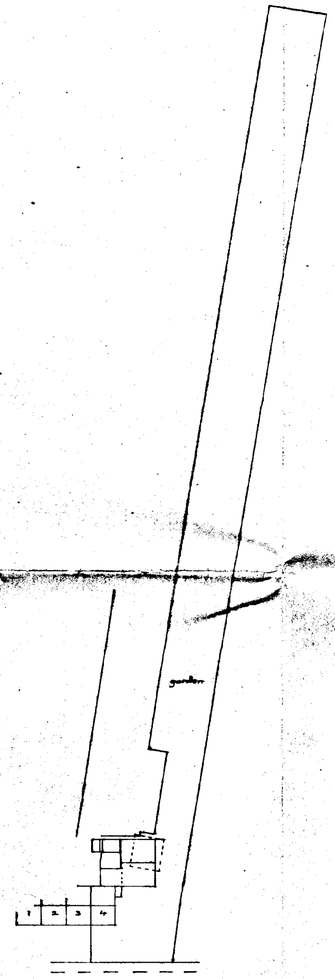

Site Scale 1:500

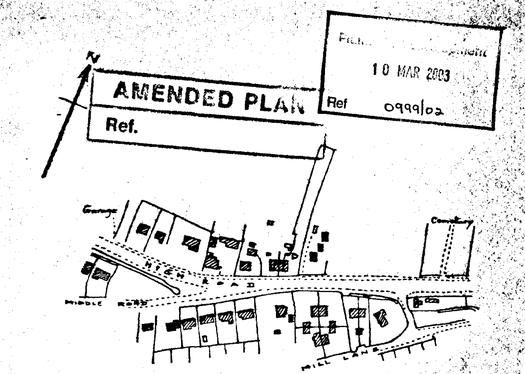

Location

O.S. Map ref. TF 3230/3330
Scale 1:2500

DETERMINED PLAN

Mr. and Mrs. P. Burton
"Field Cottage," High Road,
WHAPLODE

Extension to House

Written dimensions to be used in preference to scaled, and all measurements to be verified by checking on site	Scale 1:100
Local Authority Ref. Planning	Drawing No. 2211/SB A
Building Regulations	Date Nov. 2002

A. ROFFE
BUILDING DESIGN & PLANS
1, Green Lane,
SPALDING, Lincs. PE11 2YB
Tel: 01775-723 680