
EXISTING SITE PLAN

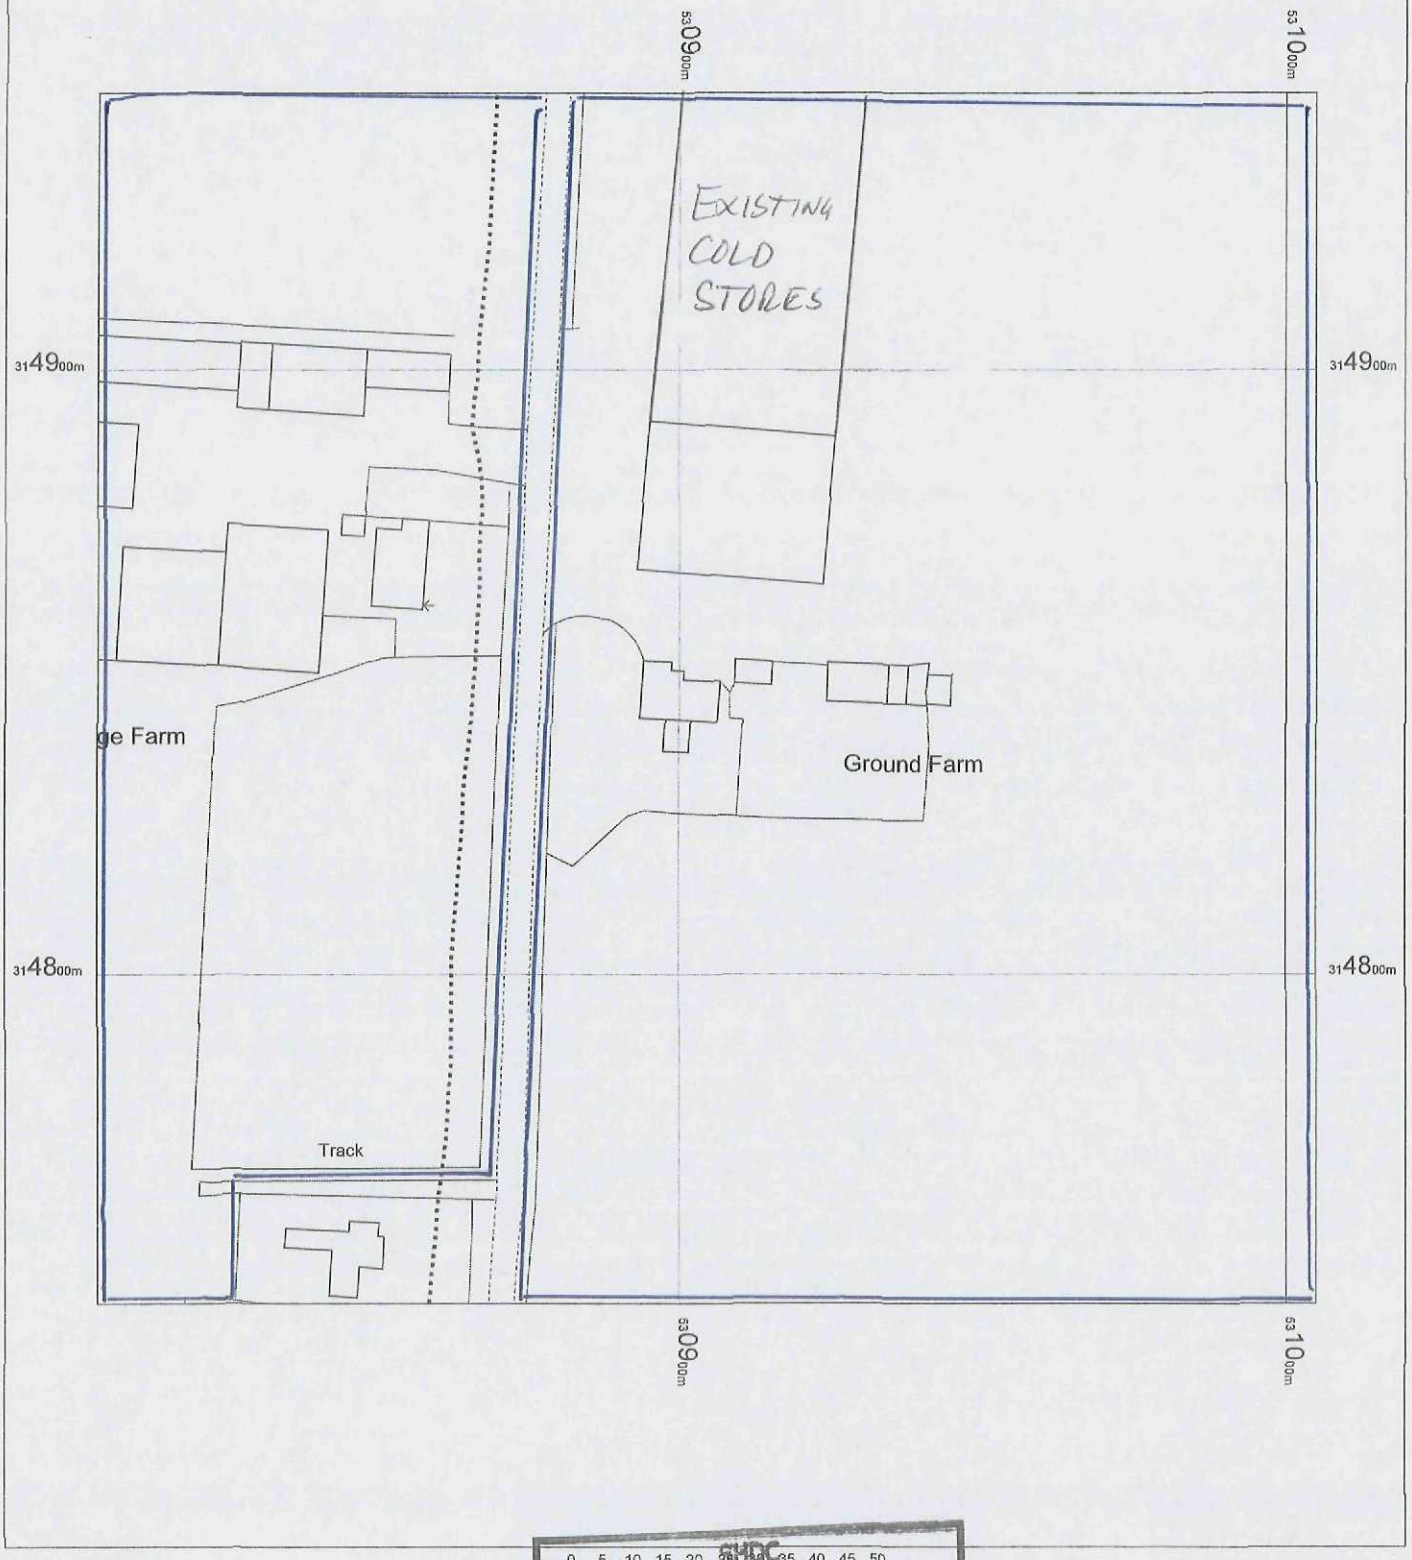

0 5 10 15 20 25 30 35 40 45 50
Planning & Development
16 DEC 2011
Ref: 0999-11

N

OS Mastermap
12 December 2011, ID: BW1-00115303
maps.blackwell.co.uk

1:1250 scale print at A4, Centre: 530905 E, 314846 N

©Crown Copyright. Licence no. 100041040

Mapping sourced from Ordnance Survey

Walter's
Tel: 01522 696 496
maps@walters-property.com