


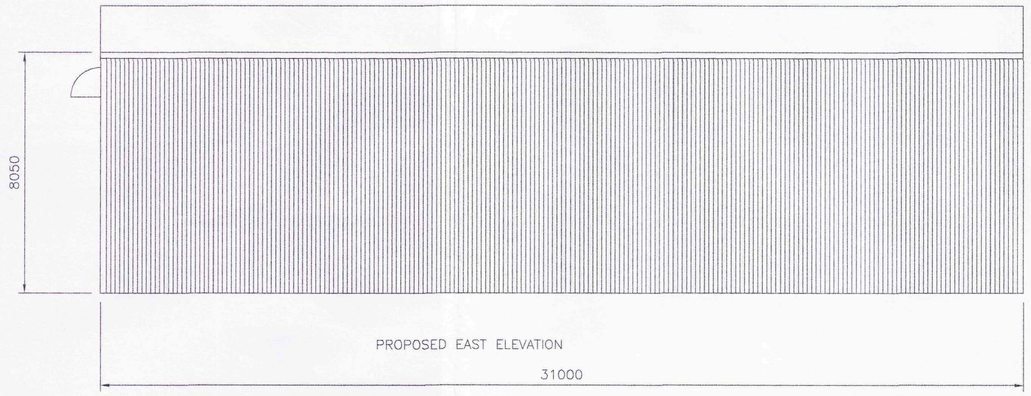


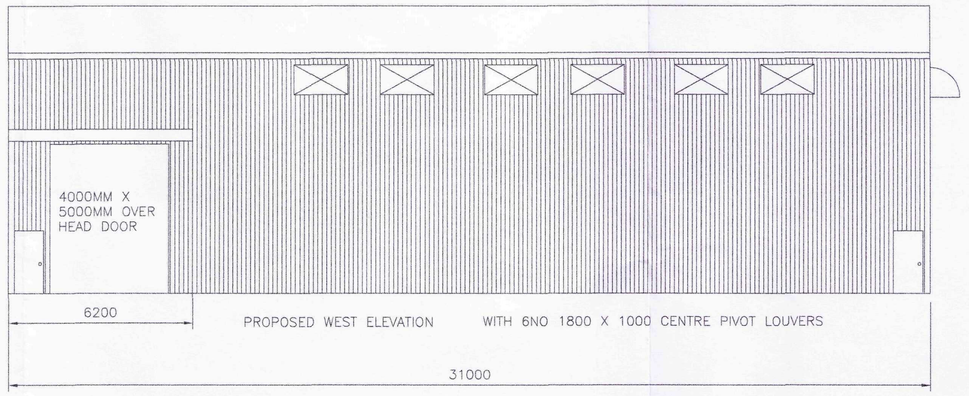

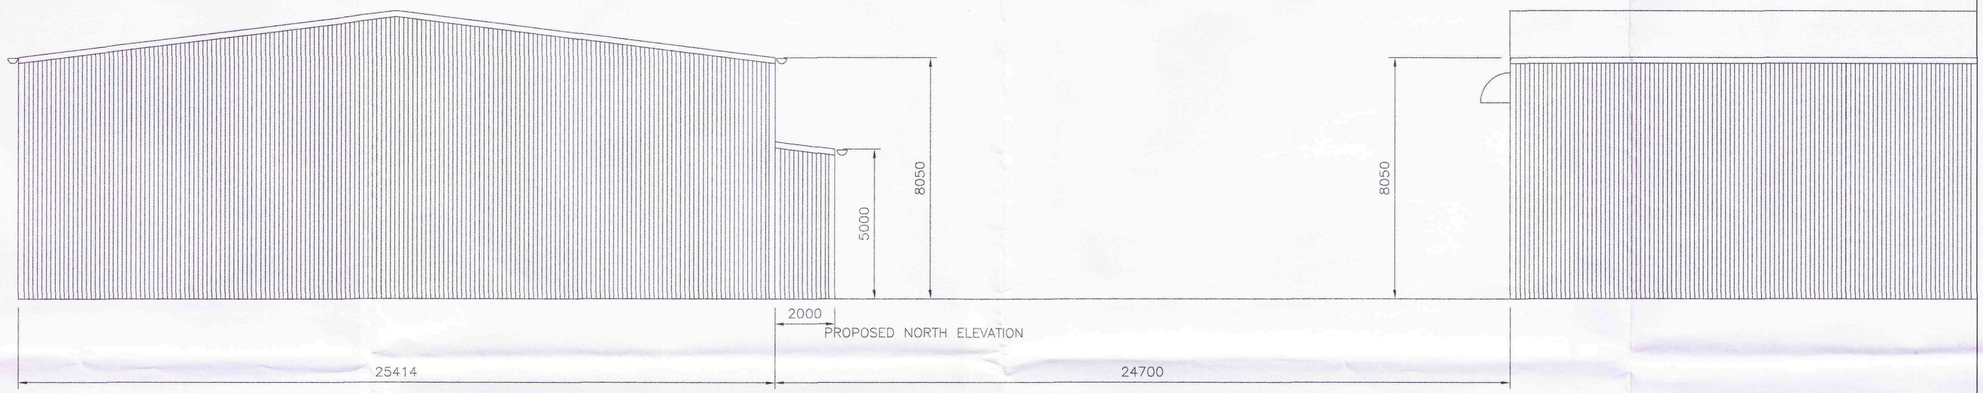

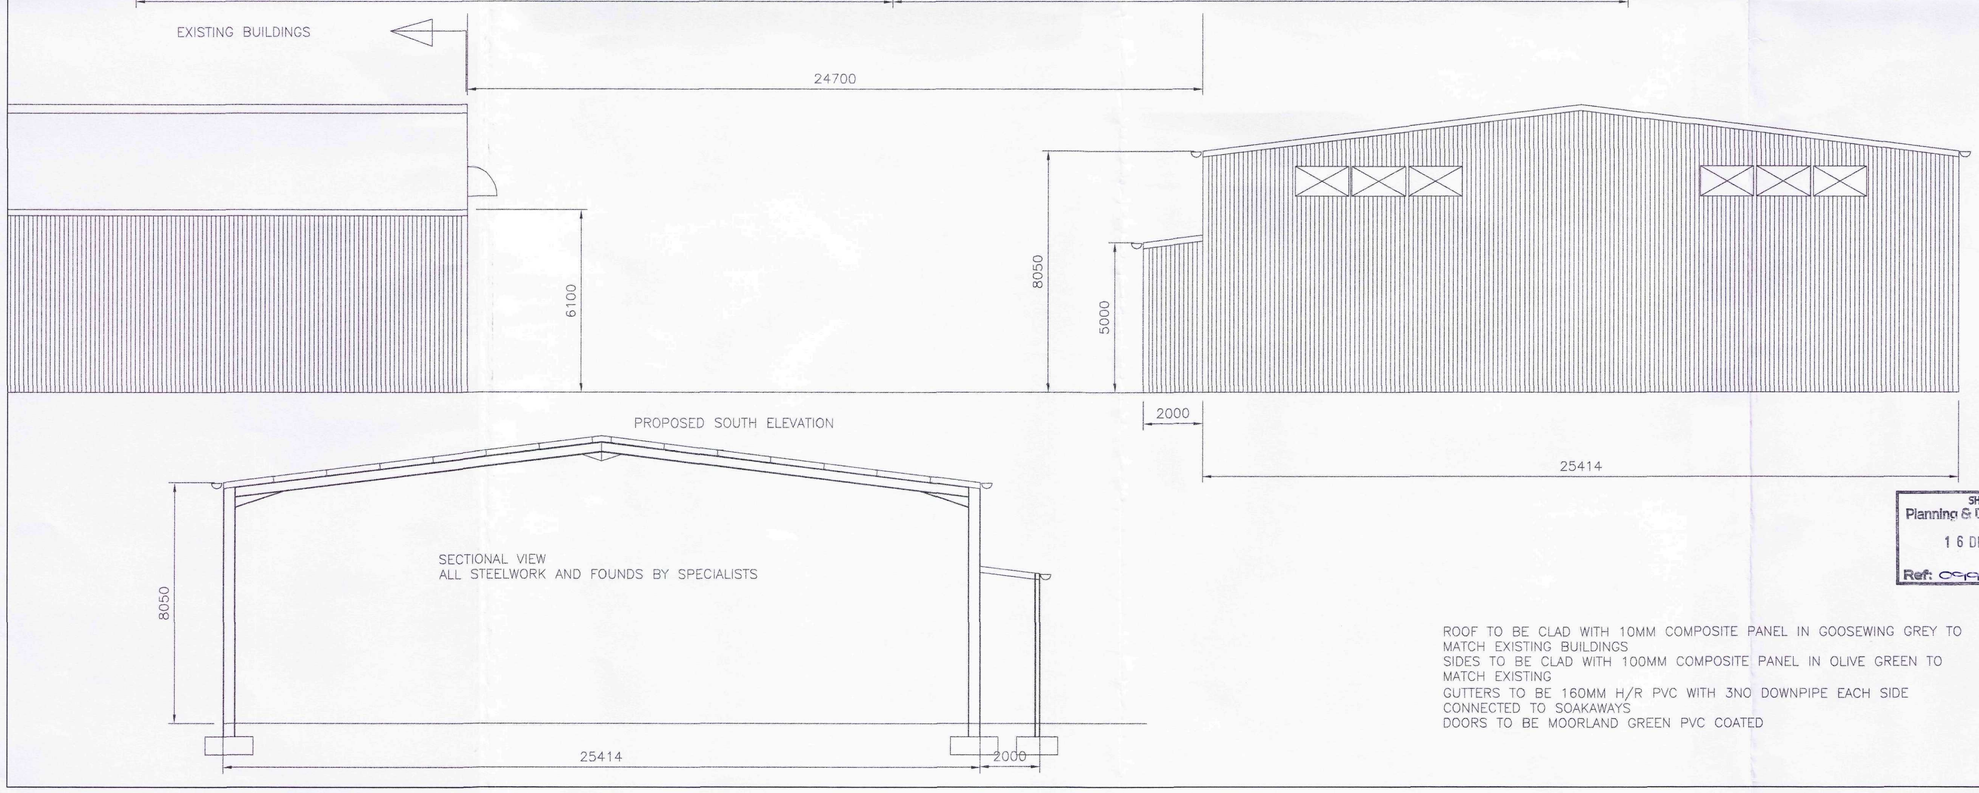

SHDC
Planning & Development
16 DEC 2011
Ref: 0999-11

ROOF TO BE CLAD WITH 10MM COMPOSITE PANEL IN GOOSEWING GREY TO MATCH EXISTING BUILDINGS
SIDES TO BE CLAD WITH 100MM COMPOSITE PANEL IN OLIVE GREEN TO MATCH EXISTING
GUTTERS TO BE 160MM H/R PVC WITH 3NO DOWNPIPE EACH SIDE CONNECTED TO SOAKAWAYS
DOORS TO BE MOORLAND GREEN PVC COATED

J B TAYLOR CONSTRUCTION LTI
HOLMEFIELD FARM
HOLMEFIELD LANE
ORBY
SKEGNESS LINCS
TELE 01754 811406

Client
F F GOOSE AND SON

Job Title
NEW ONION STORE AT
YEW LODGE FARM
GULL DROVE
WHAPLODE DROVE
SPALDING
LINCS
PE12 OSS

Project
PROPOSED ELEVATION PLAN

Scale	Date
1–100	26 NOV 2
Drawn by: SHAUN	Checked by:

DRAWING NO
042/2011