
Contractors are responsible for checking all dimensions on site prior to work commencing.Due to areas of the structure being covered, unexposed or otherwise inaccessible the notes / specifications of existing materials are subject to confirmation of site when it is feasible to expose the relevant areas of construction. All material schedules are given in good faith and for pricing purposes only. It is the responsibility of the contractor to check their accuracy before ordering any materials. Remway Design accepts no responsibility for the accuracy of these material schedules.

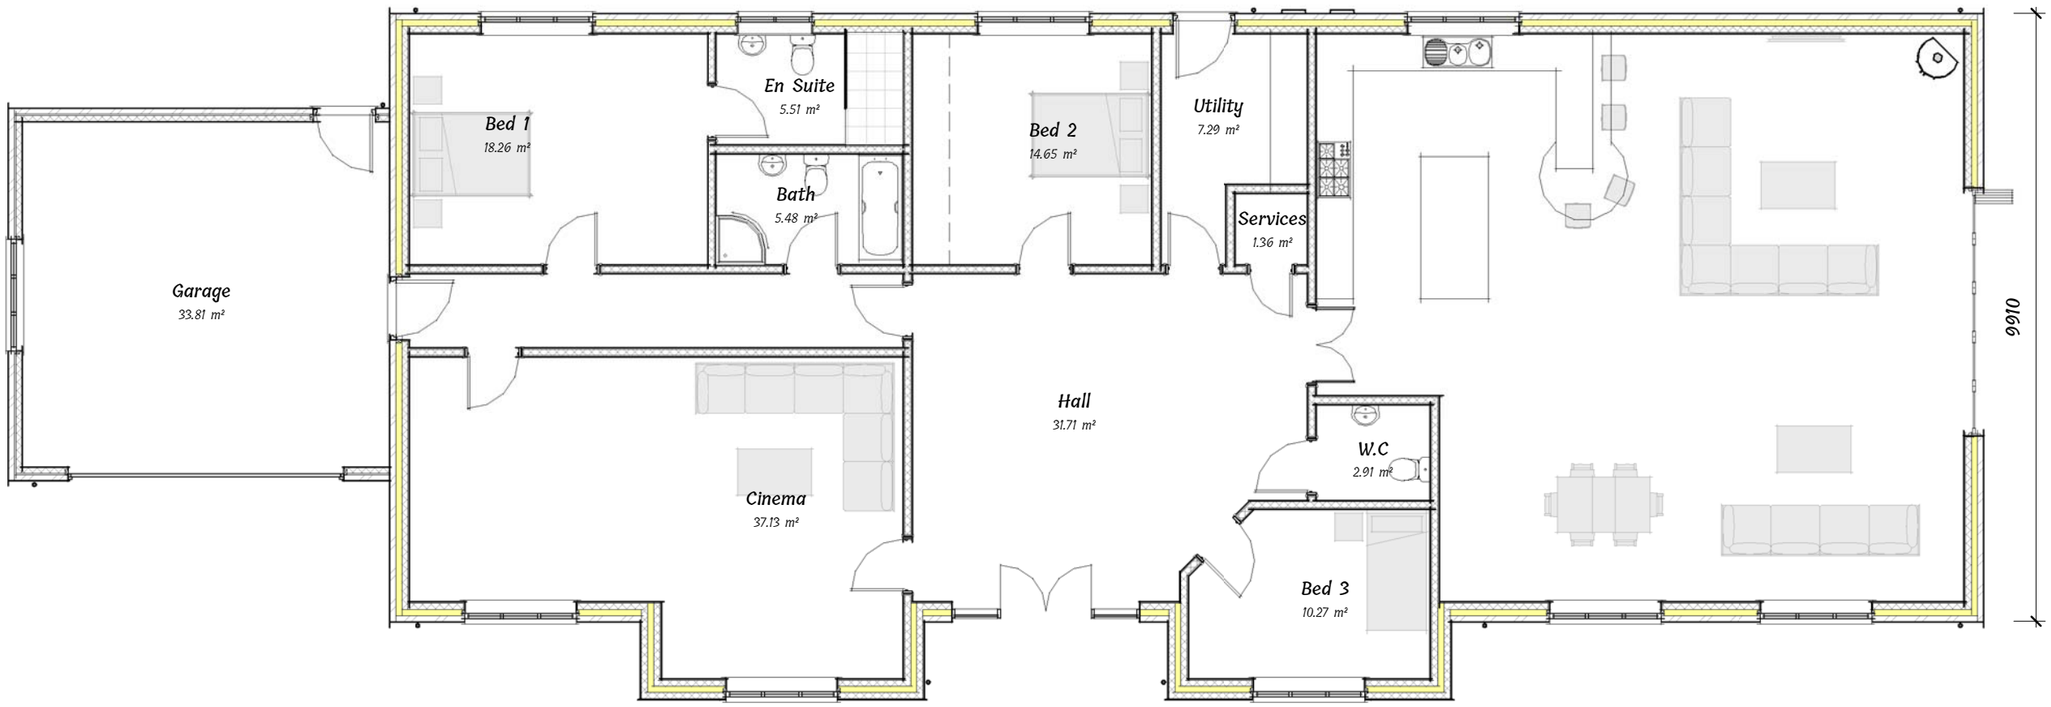

VISUAL SCALE 1:100 @ a3



All SVP's to be located internally
ducted through roof to extract
via a roof tile vent

External Material Schedule

- *Facing Brickwork to be Hoskins Hailsham Multi*
- *Roof Covering to be Calderdale Slate.Colour Dark Grey*
- *Grey Windows and Doors*
- *Black R/W Goods*
- *Cream Render*
- *Buff 600x600 concrete paving slabs to paths and patio*

Adjacent 51 Cobgate | Whaplode

Proposed Floor Layouts

Drg No

2841 / 04 rev C

remway Design Ltd