


A1

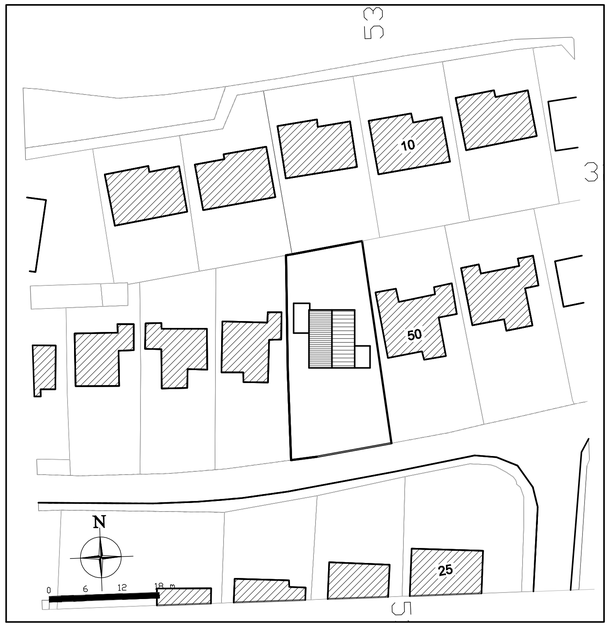

Existing Block Plan
Scale 1:500

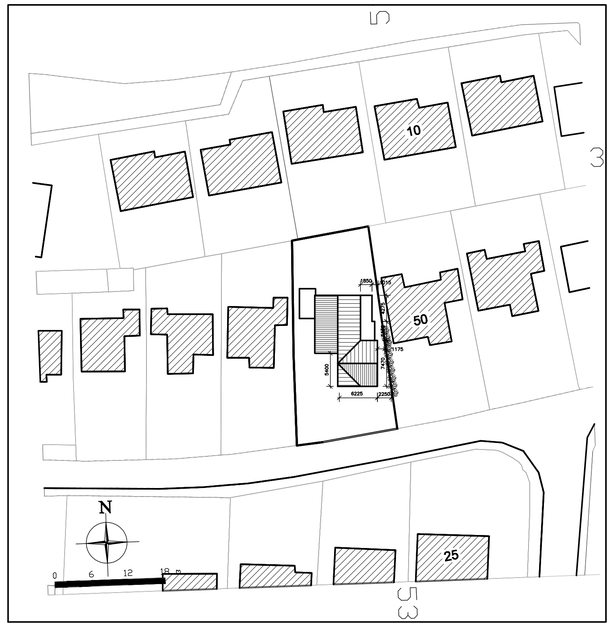

Proposed Block Plan
Scale 1:500

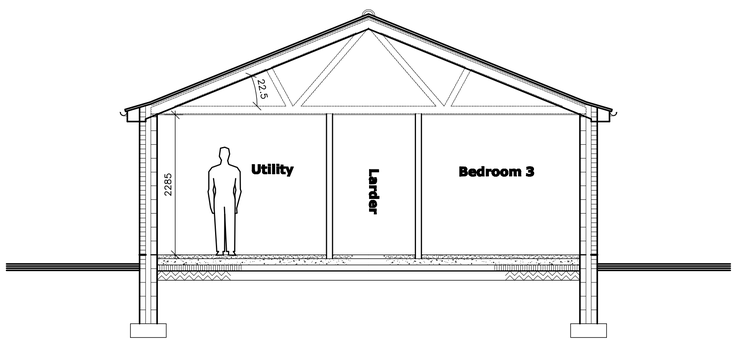

Proposed Section
Scale 1:50

Client Mr & Mrs R Taylor	**Project** Proposed Extension & Alterations 52 Cobgate, Whaplode. Spalding. Lincolnshire. PE12 6UL	**Title** Existing & Proposed Block Plans & Proposed Section.	**Scale** 1:50 1:500	**Date** Oct '14.	**Drawing No.** 3000 - 003 **Revision** -	© Design Copyright reserved. Written consent must be obtained before copying or re-producing this drawing. Do not scale this drawing, use figured dimensions only. Contractors are responsible for taking and checking site dimensions. Any discrepancy must be reported to the Architectural Technologist immediately.	REVISION / DESCRIPTION / MADE BY / DATE	**Orchard Design** Your Local Draughtsman Technical Service @ Reasonable Cost Planning & Building Regulation for; Residential or Commercial New Builds, Alterations and Extensions, Conversions & Refurbishments email ; orchardsdesign@btconnect.com