

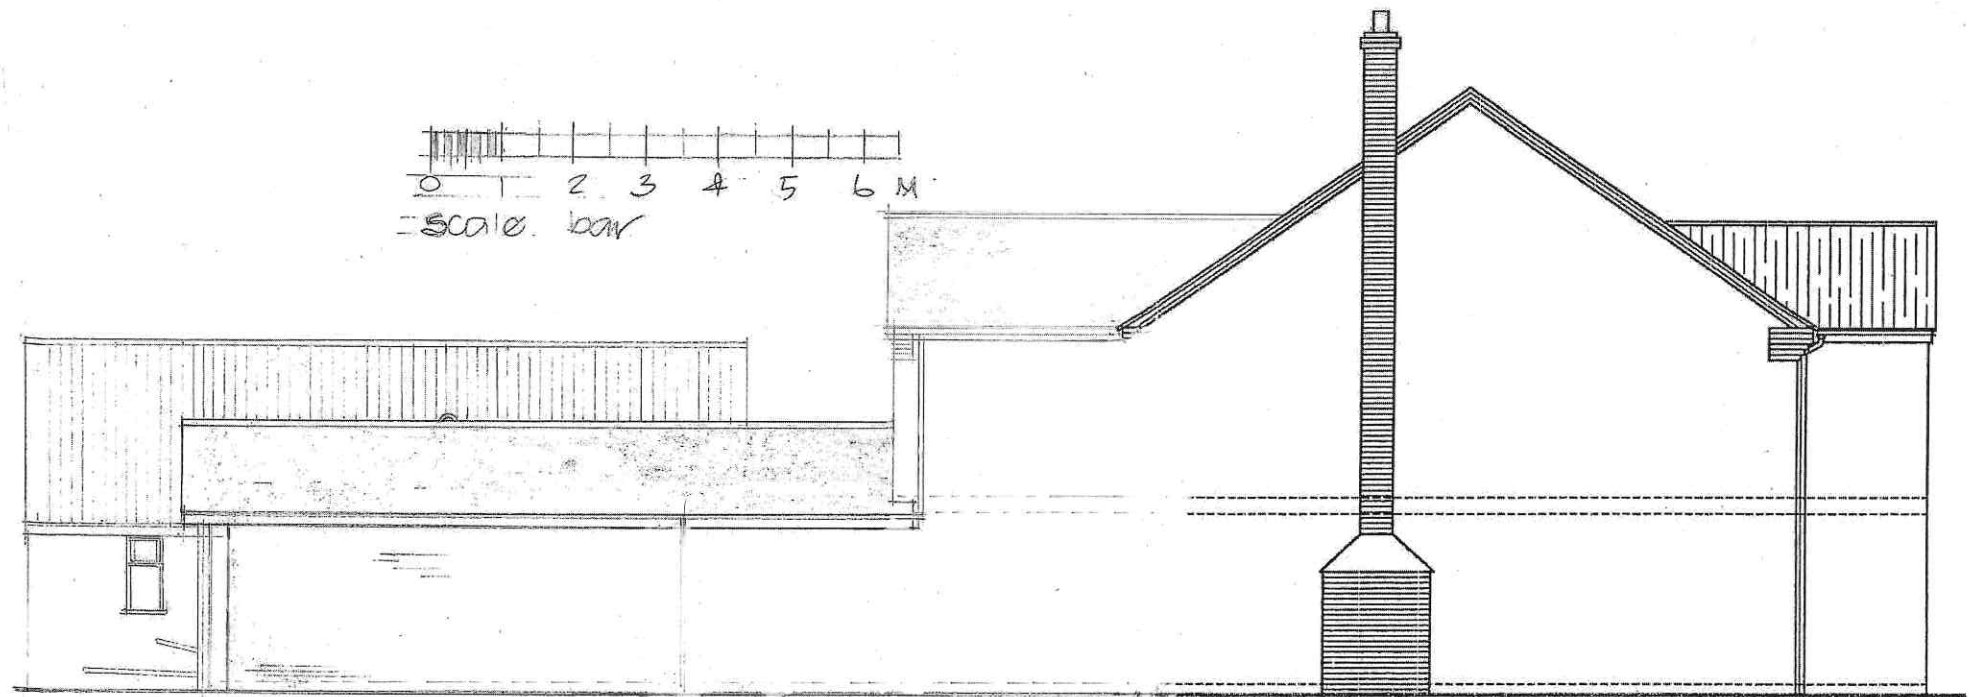


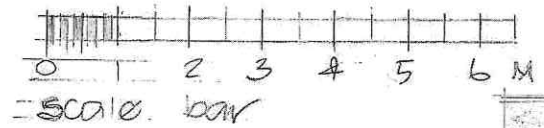

SIDE ELEVATION EXISTING

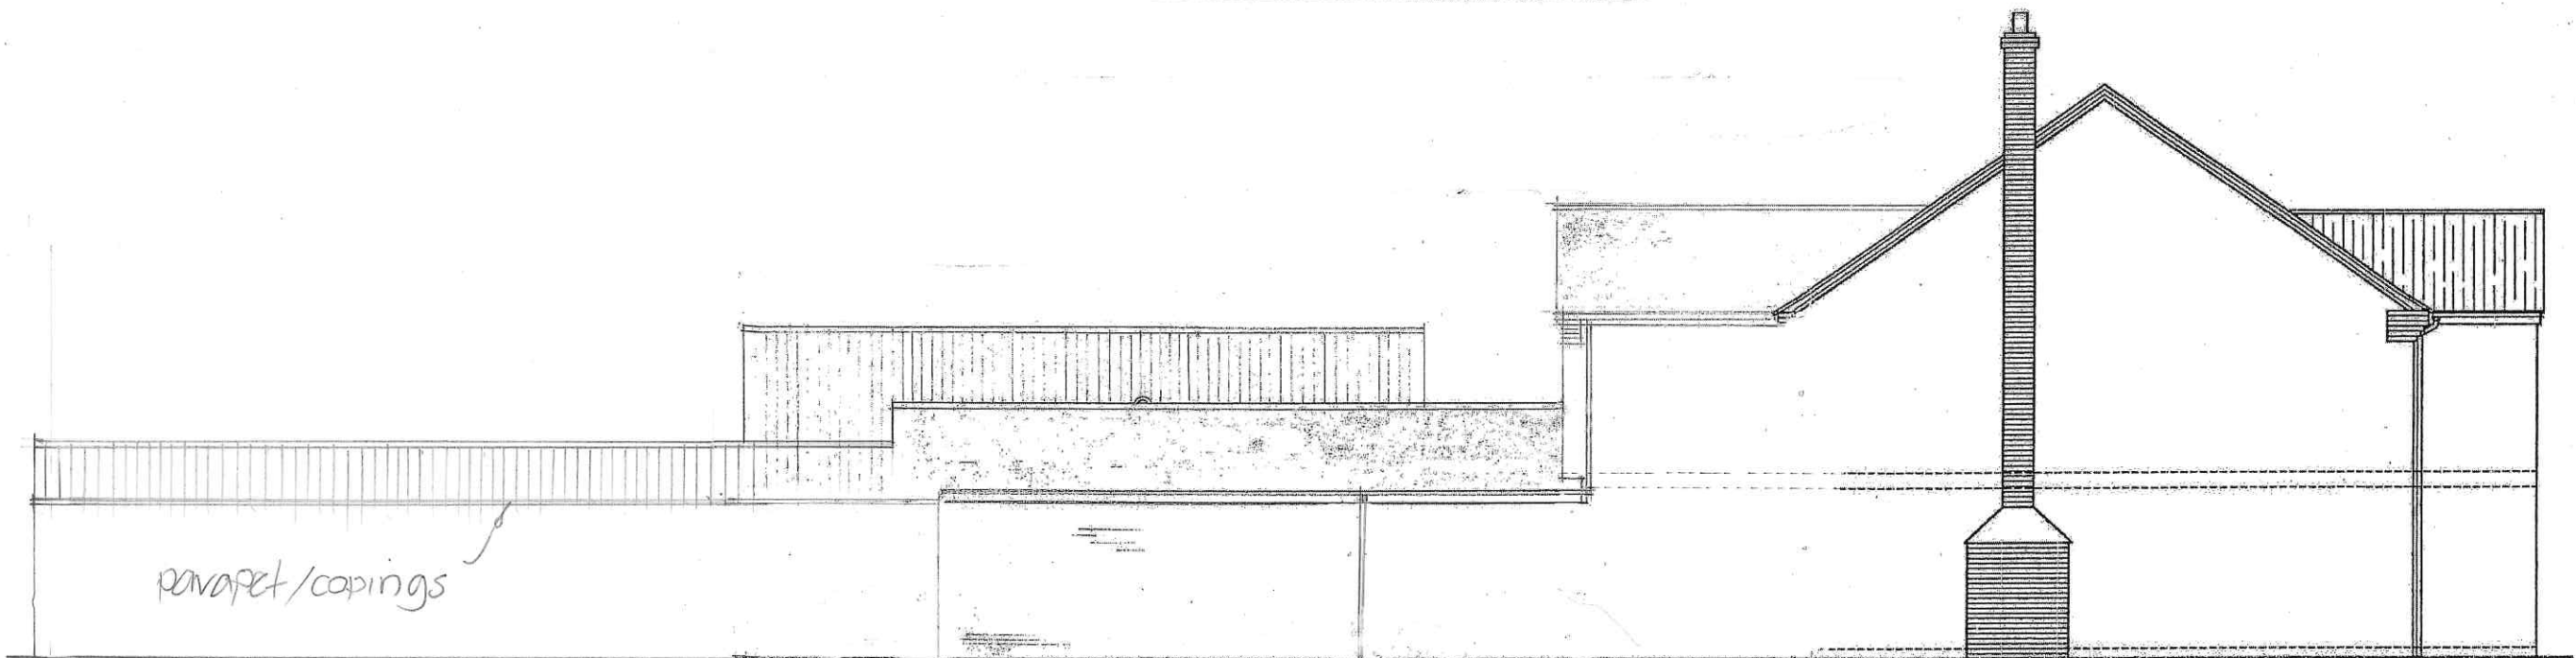

SIDE ELEVATION PROPOSED