
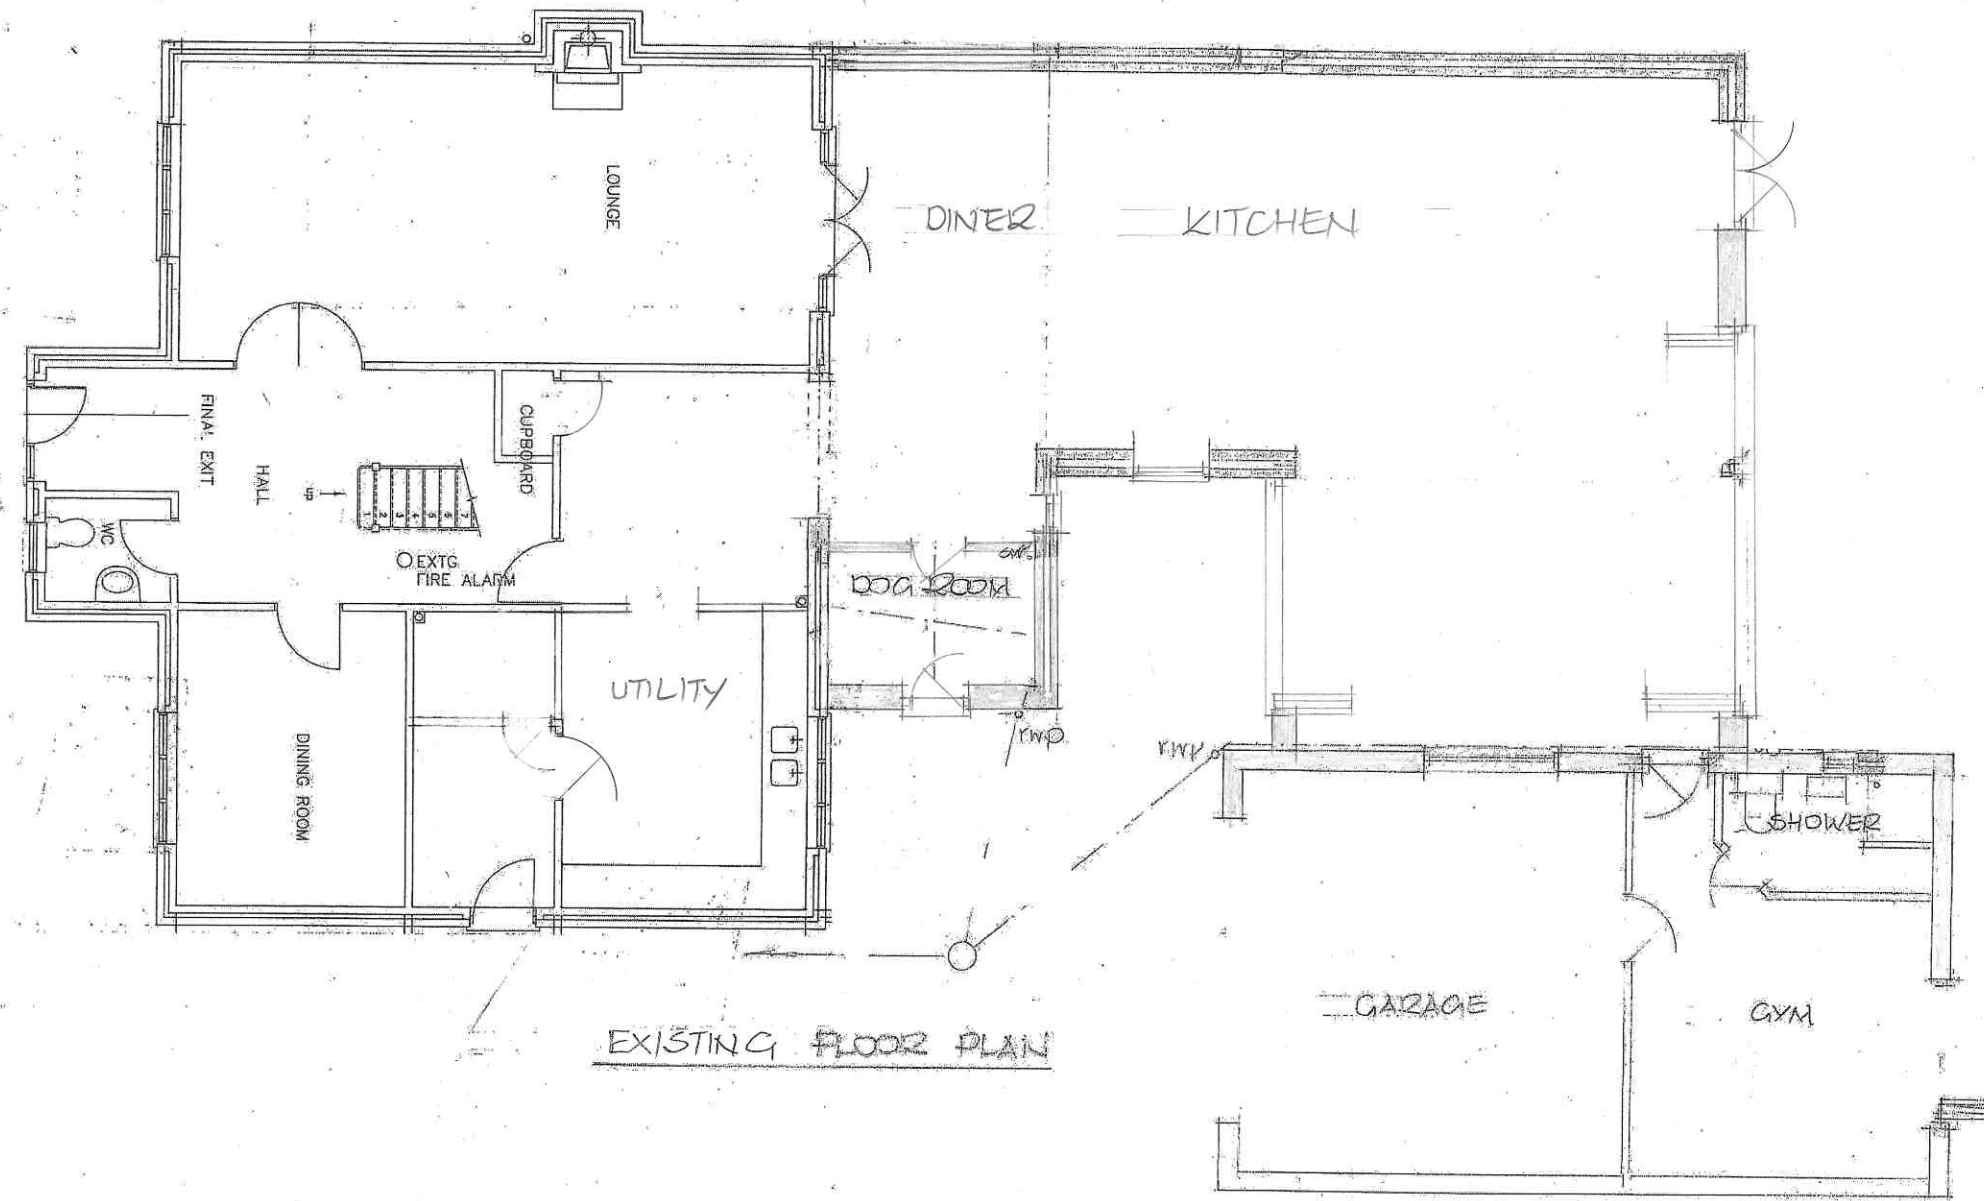


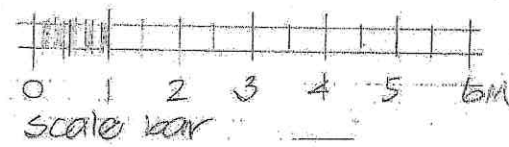

MATHESON HOUSE, OXCROFT BANK, SHEDEAU STON		
EXISTING FLOOR PLAN GROUND		1:100EWS
		SEPT '23

DWG 6/7