


OS MasterMap 1250/2500/10000 scale
 Friday, November 8, 2019, ID: CM-00839925
www.centremapslive.co.uk

1:1250 scale print at A4, Centre: 530125 E, 311747 N

©Crown Copyright Ordnance Survey. Licence no. 100019980

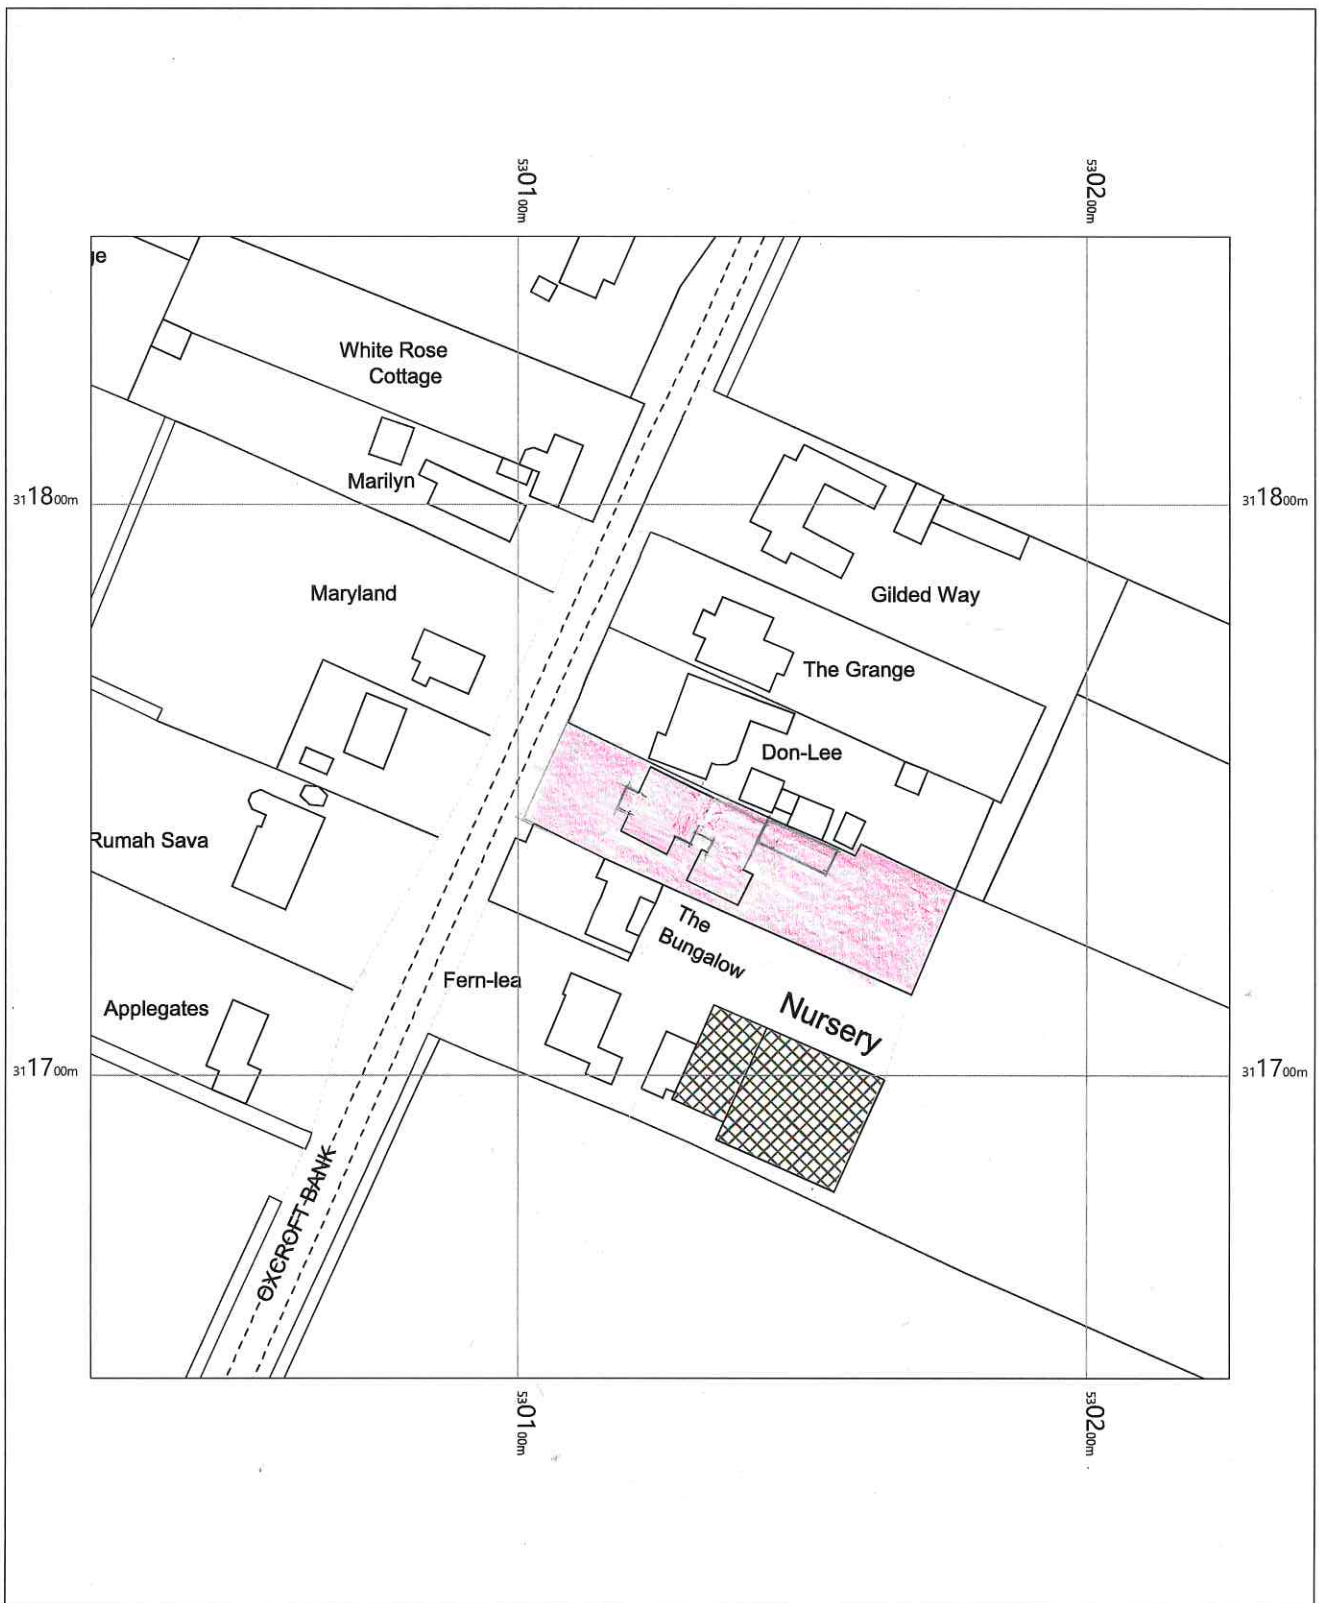