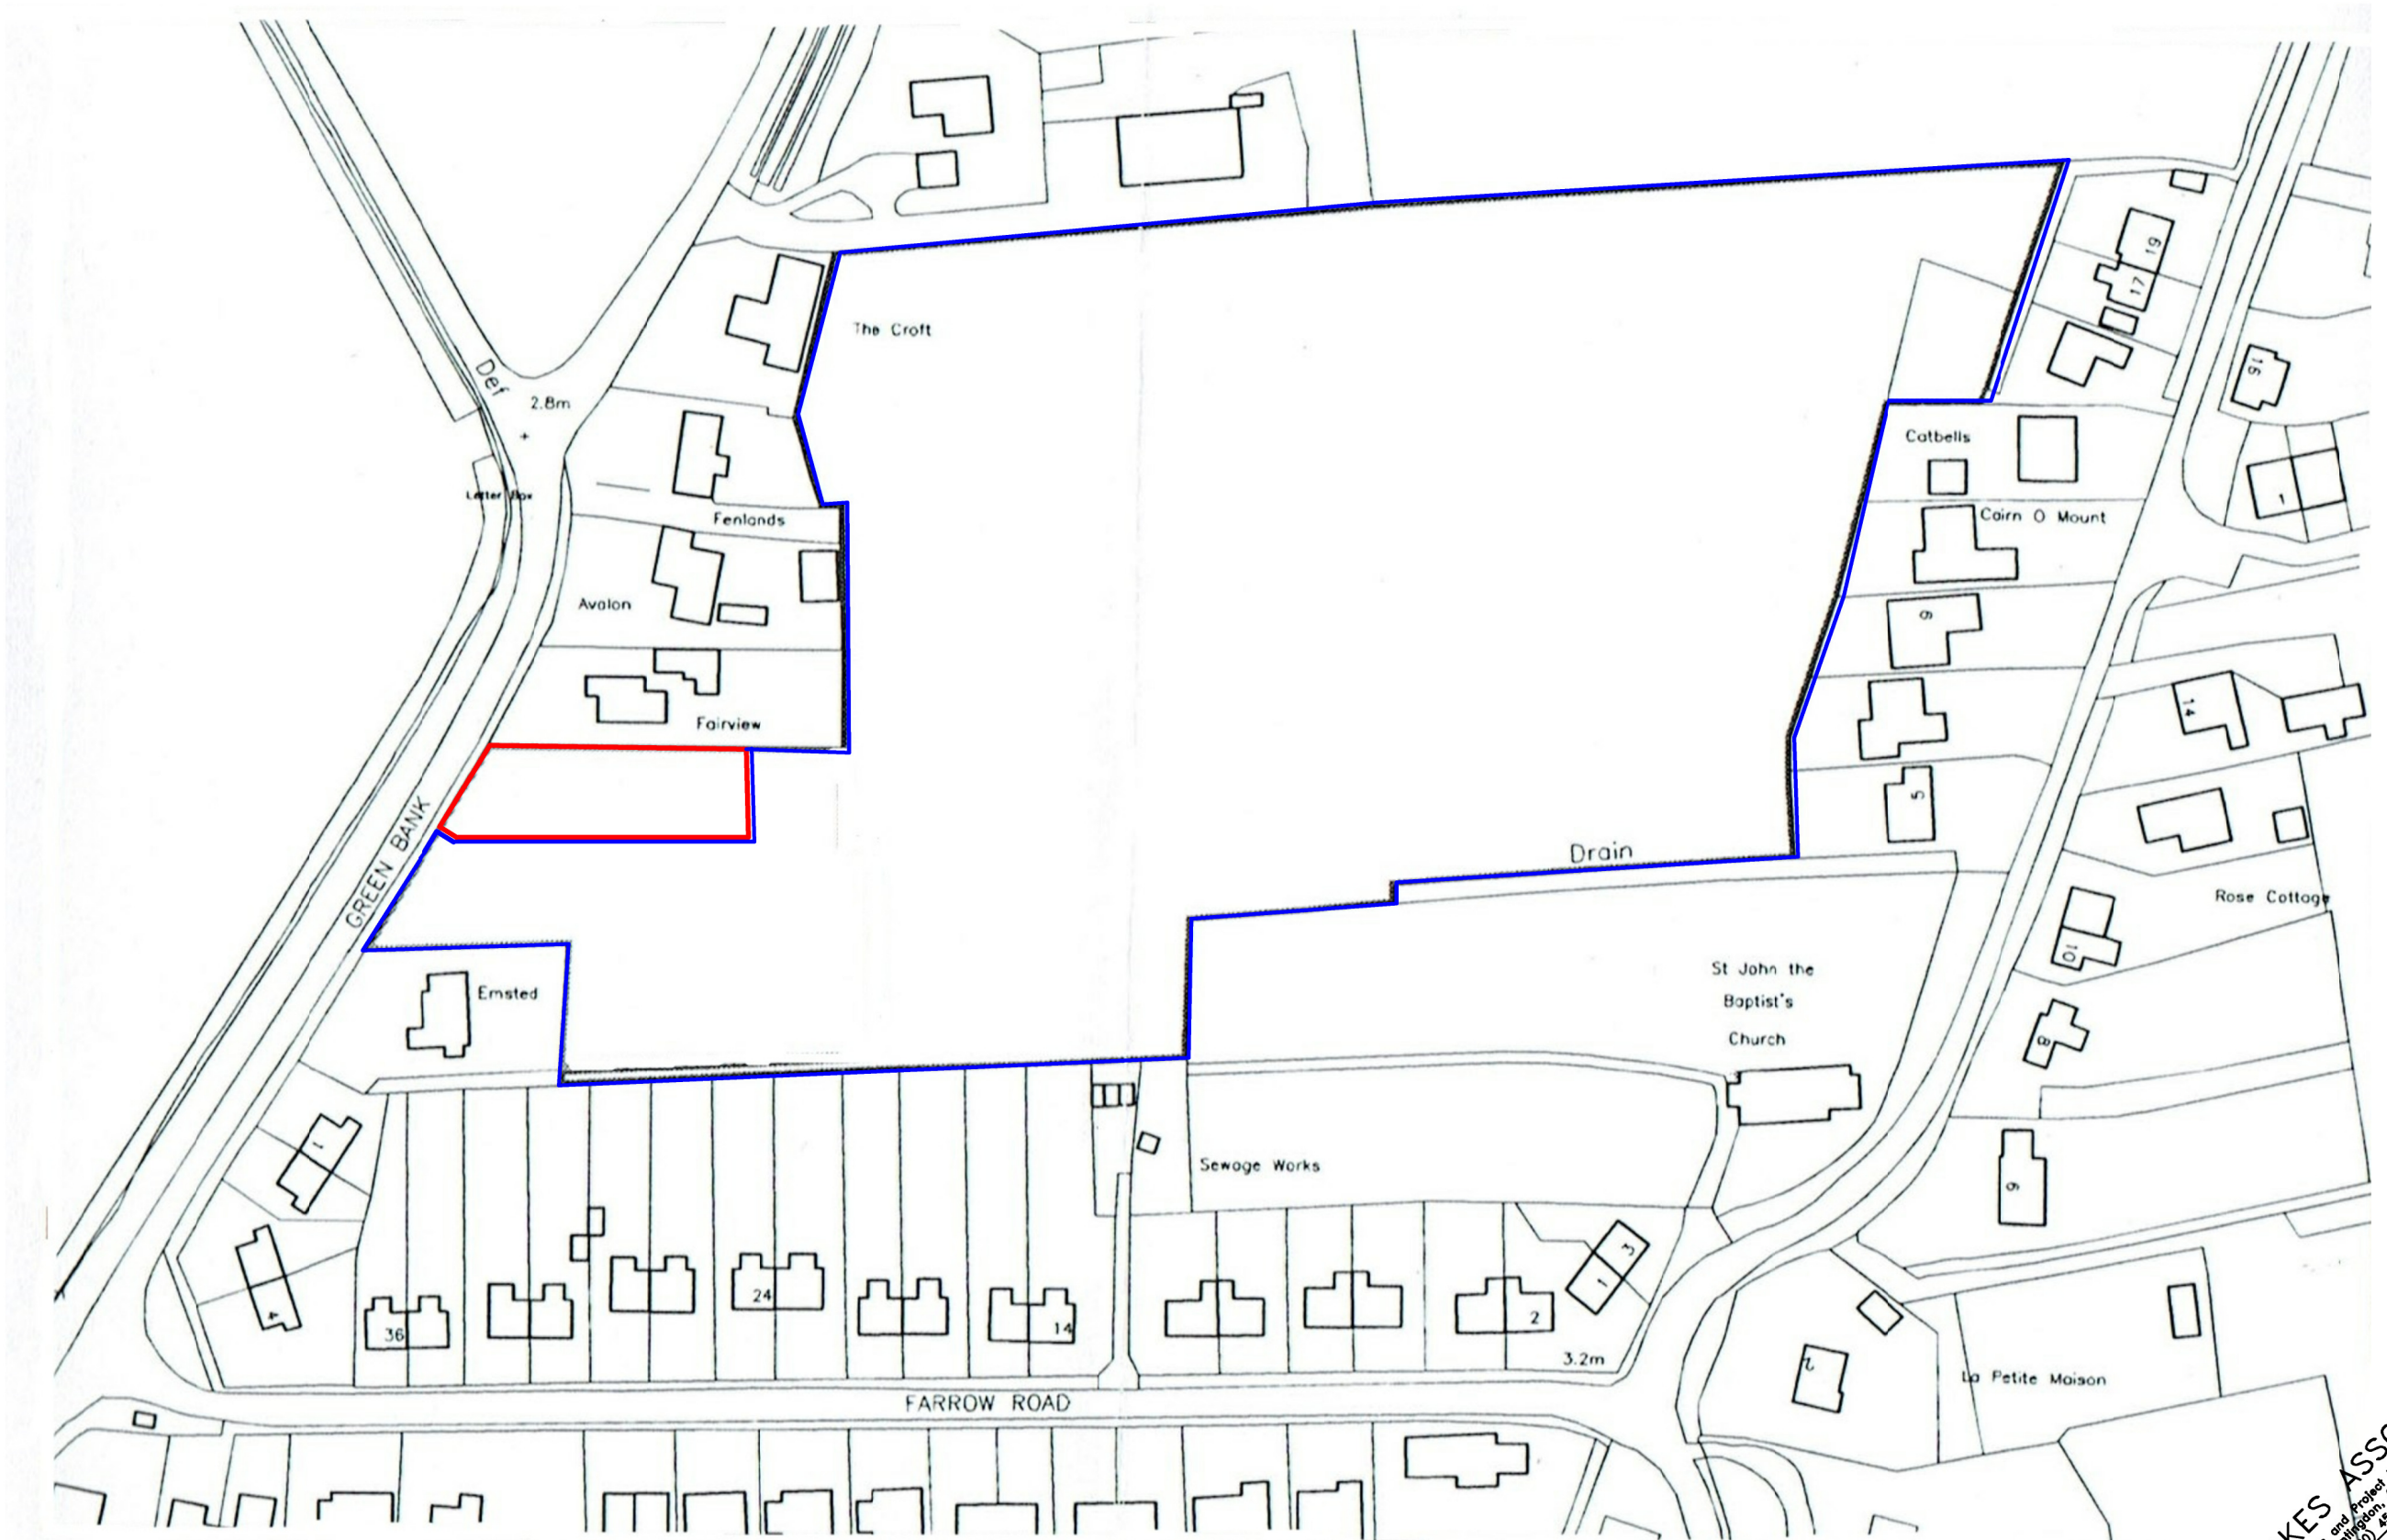


HEADLEY STOKES ASSOCIATES
Chartered Architects and Project Managers
Ferror House, 70 High Street, Huntingdon, Cambs, PE29 3DL
Telephone (01480) 456507

LAND OFF GREEN BANK, WHAPLODE DROVE

LOCATION PLAN

Date: Oct '19 Size: A3 Scale: 1:1250

1773 / 5 / 01