




FRONT (WEST) ELEVATION

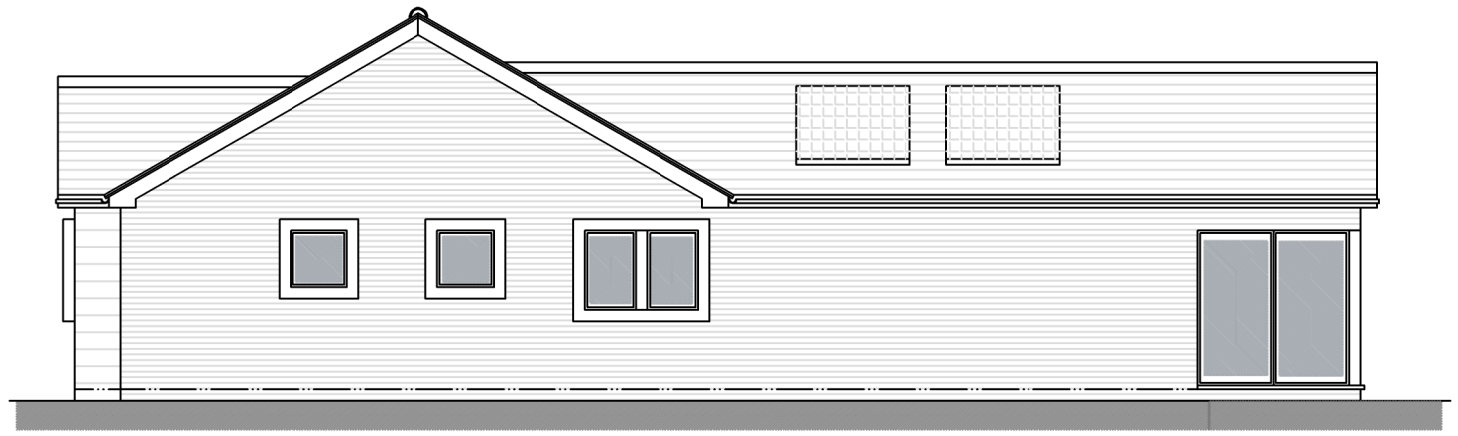

SIDE (SOUTH) ELEVATION

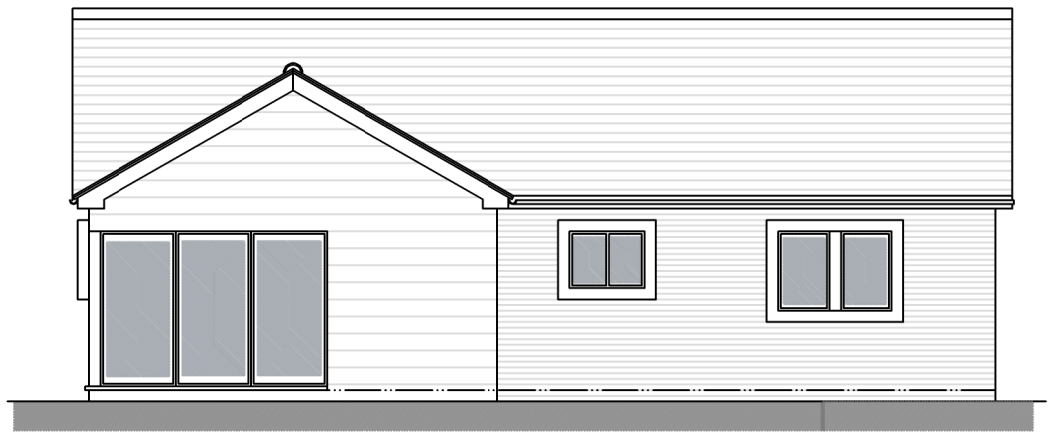

REAR (EAST) ELEVATION

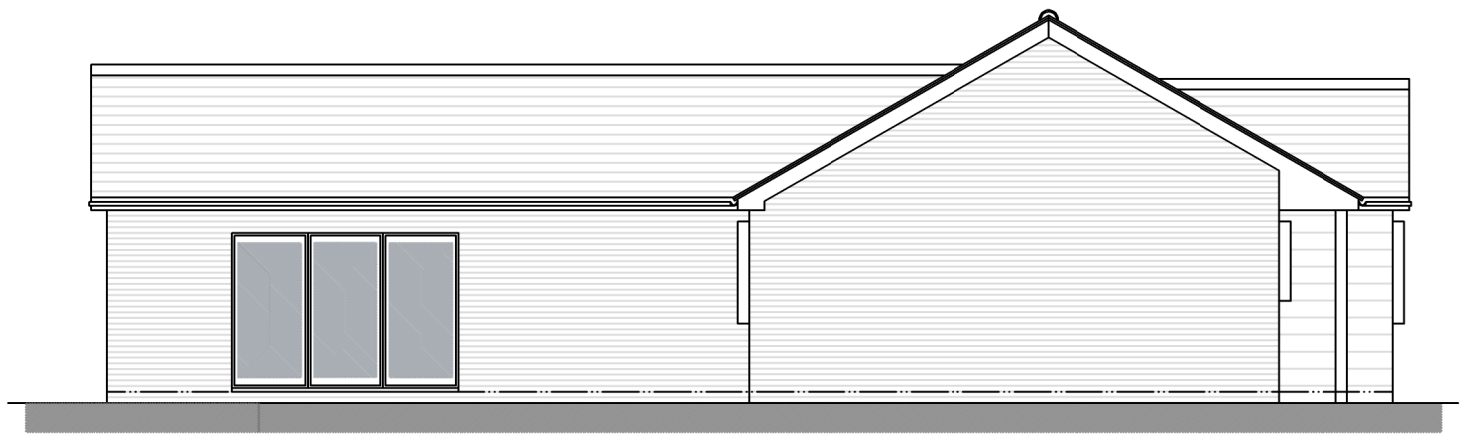

SIDE (NORTH) ELEVATION


MATERIALS

Roof:
- slate grey plain tiles
 (with solar panels to Southern elevation)

Walls:
- yellow facing brickwork
- stained horizontal timber cladding

Windows and Doors:
- grey powder coated aluminium framed
 double glazed units

Rainwater Goods:
- grey upvc half-round gutters
 and matching downpipes

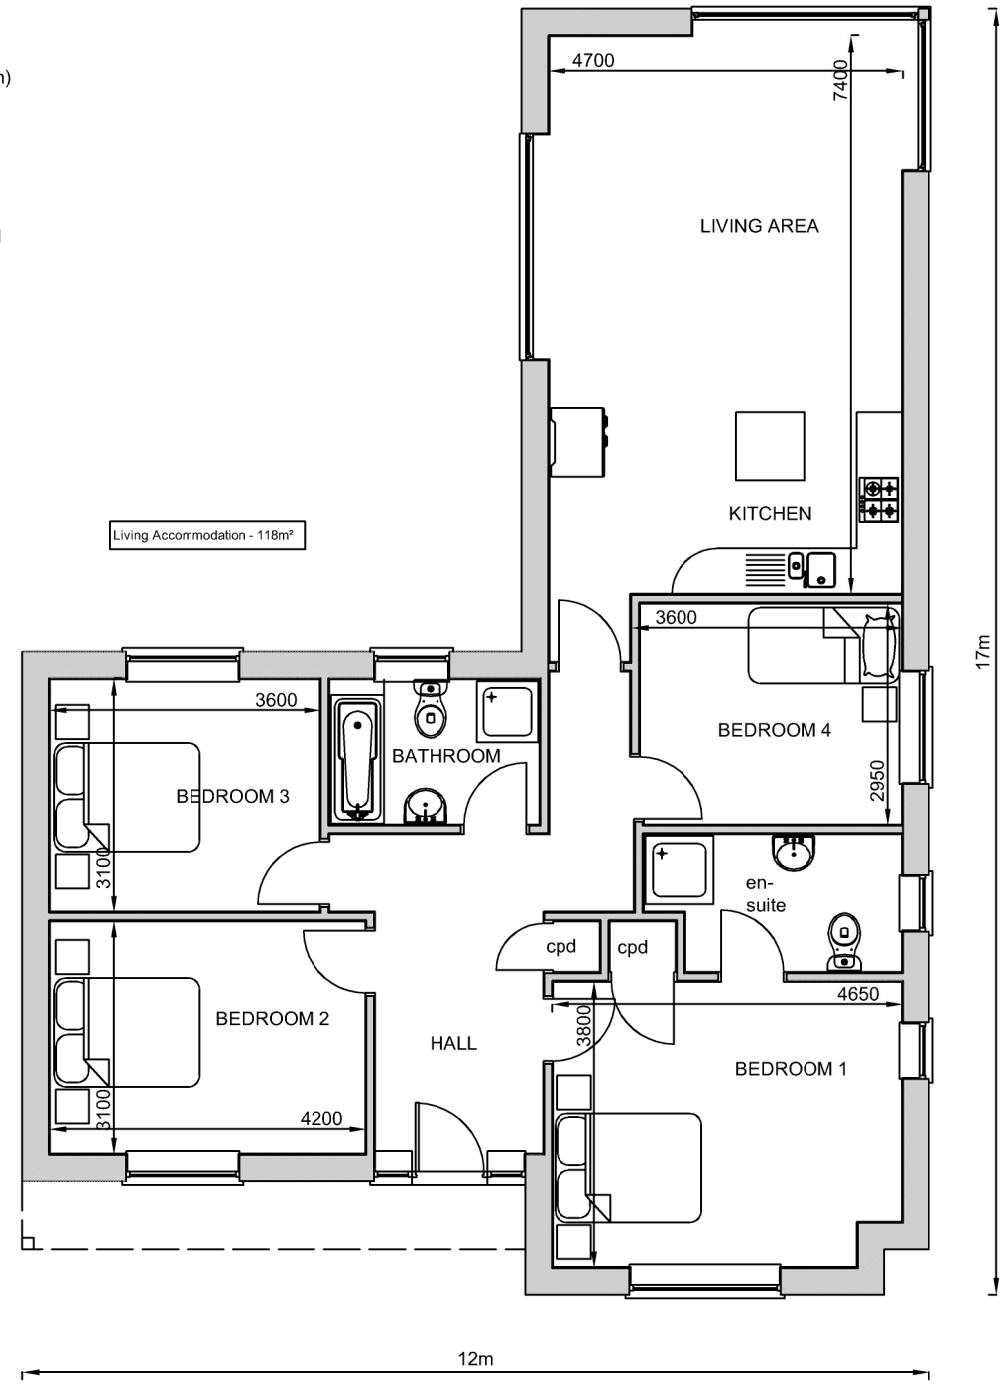

HEADLEY STOKES ASSOCIATES
Chartered Architects and Project Managers
Ferror House, 70 High Street, Huntingdon Combs, PE29 3DL
Telephone (01480) 456507

LAND OFF GREEN BANK, WHAPLODE DROVE

PLANS AND ELEVATIONS

Date: Oct '19 Size: A3 Scale: 1:100

1773 / 5 / 03