


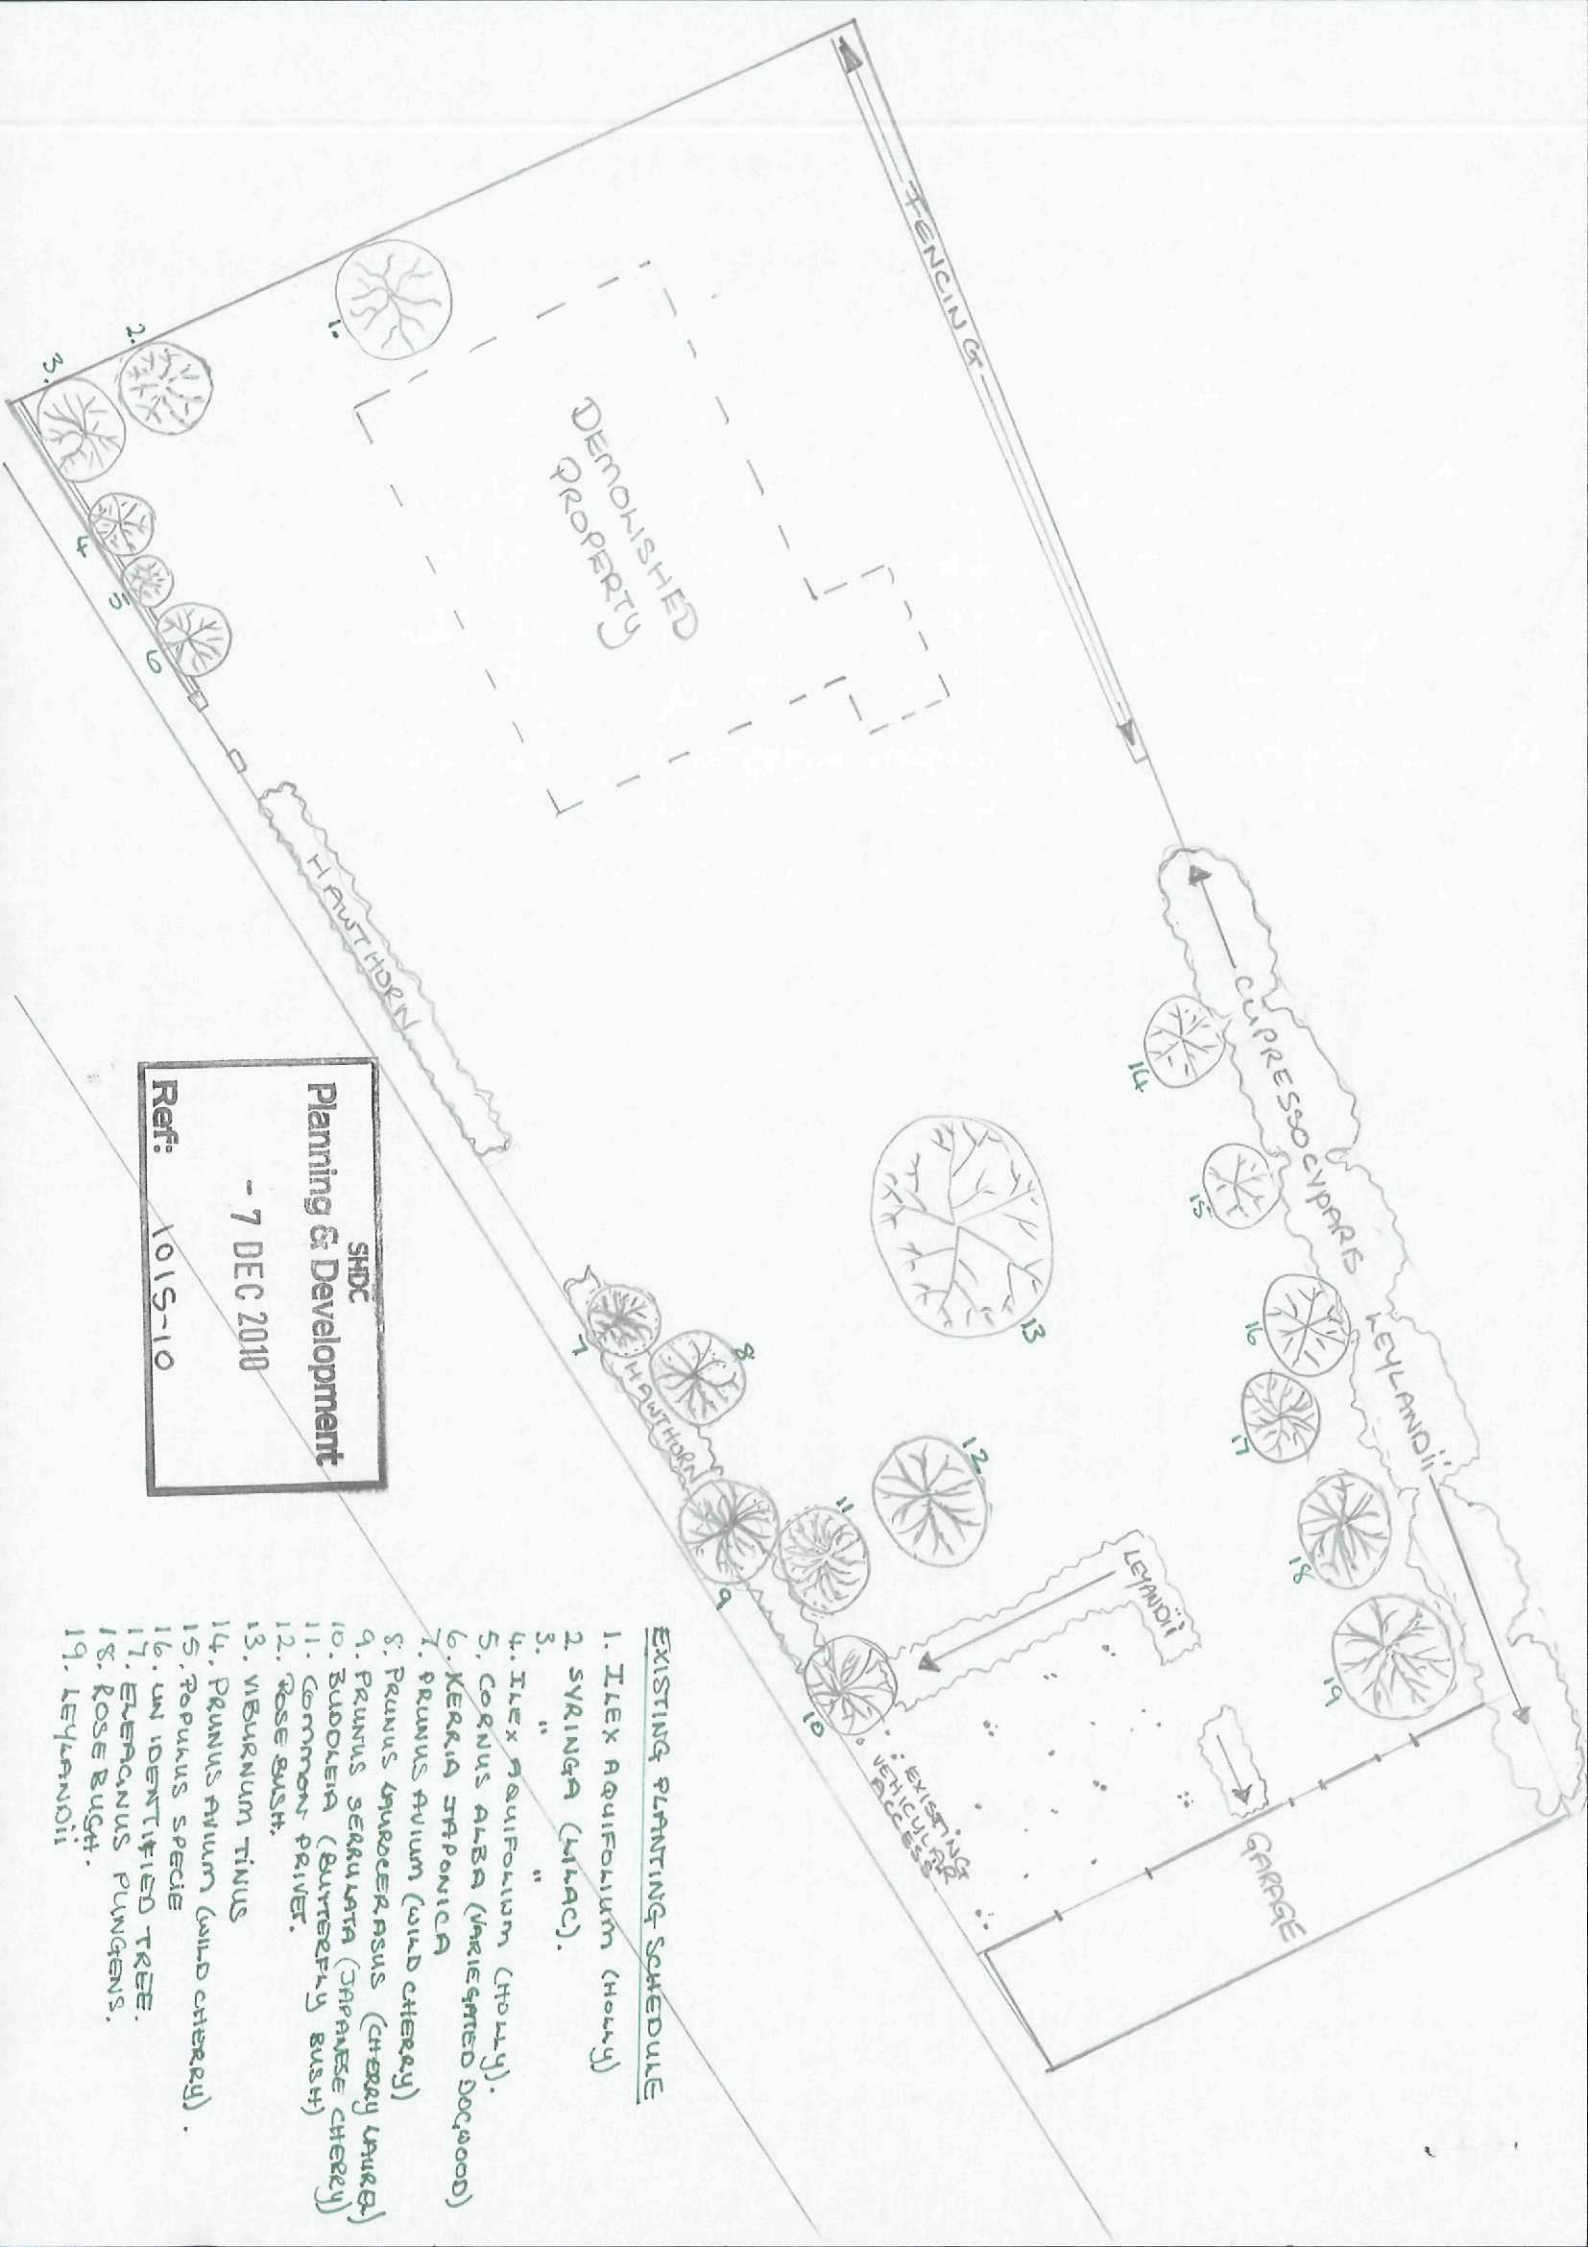


SHDC
Planning & Development

- 7 DEC 2010

Ref: 1015-10

EXISTING PLANTING SCHEDULE

1. ILEX AQUIFOLIUM (HOLLY)
2. SYRINGA (LILAC).
3. "
4. ILEX PAULIFOLIUM (HOLLY).
5. CORNUS ALBA (VARIETED DOGWOOD)
6. KERIA JAPONICA
7. PRUNUS AVIUM (WILD CHERRY)
8. PRUNUS SPINOCERASUS (CHERRY LAUREL)
9. PRUNUS SERRULATA (JAPANESE CHERRY)
10. BUDDLEIA (BUTTERFLY BUSH)
11. COMMON PRIVET.
12. ROSE BUSH.
13. VIBURNUM TINUS
14. PRUNUS AVIUM (WILD CHERRY)
15. POPULUS SPECIE
16. UNIDENTIFIED TREE.
17. EREANUS PLUMGANS.
18. ROSE BUSH.
19. LEYLANDII

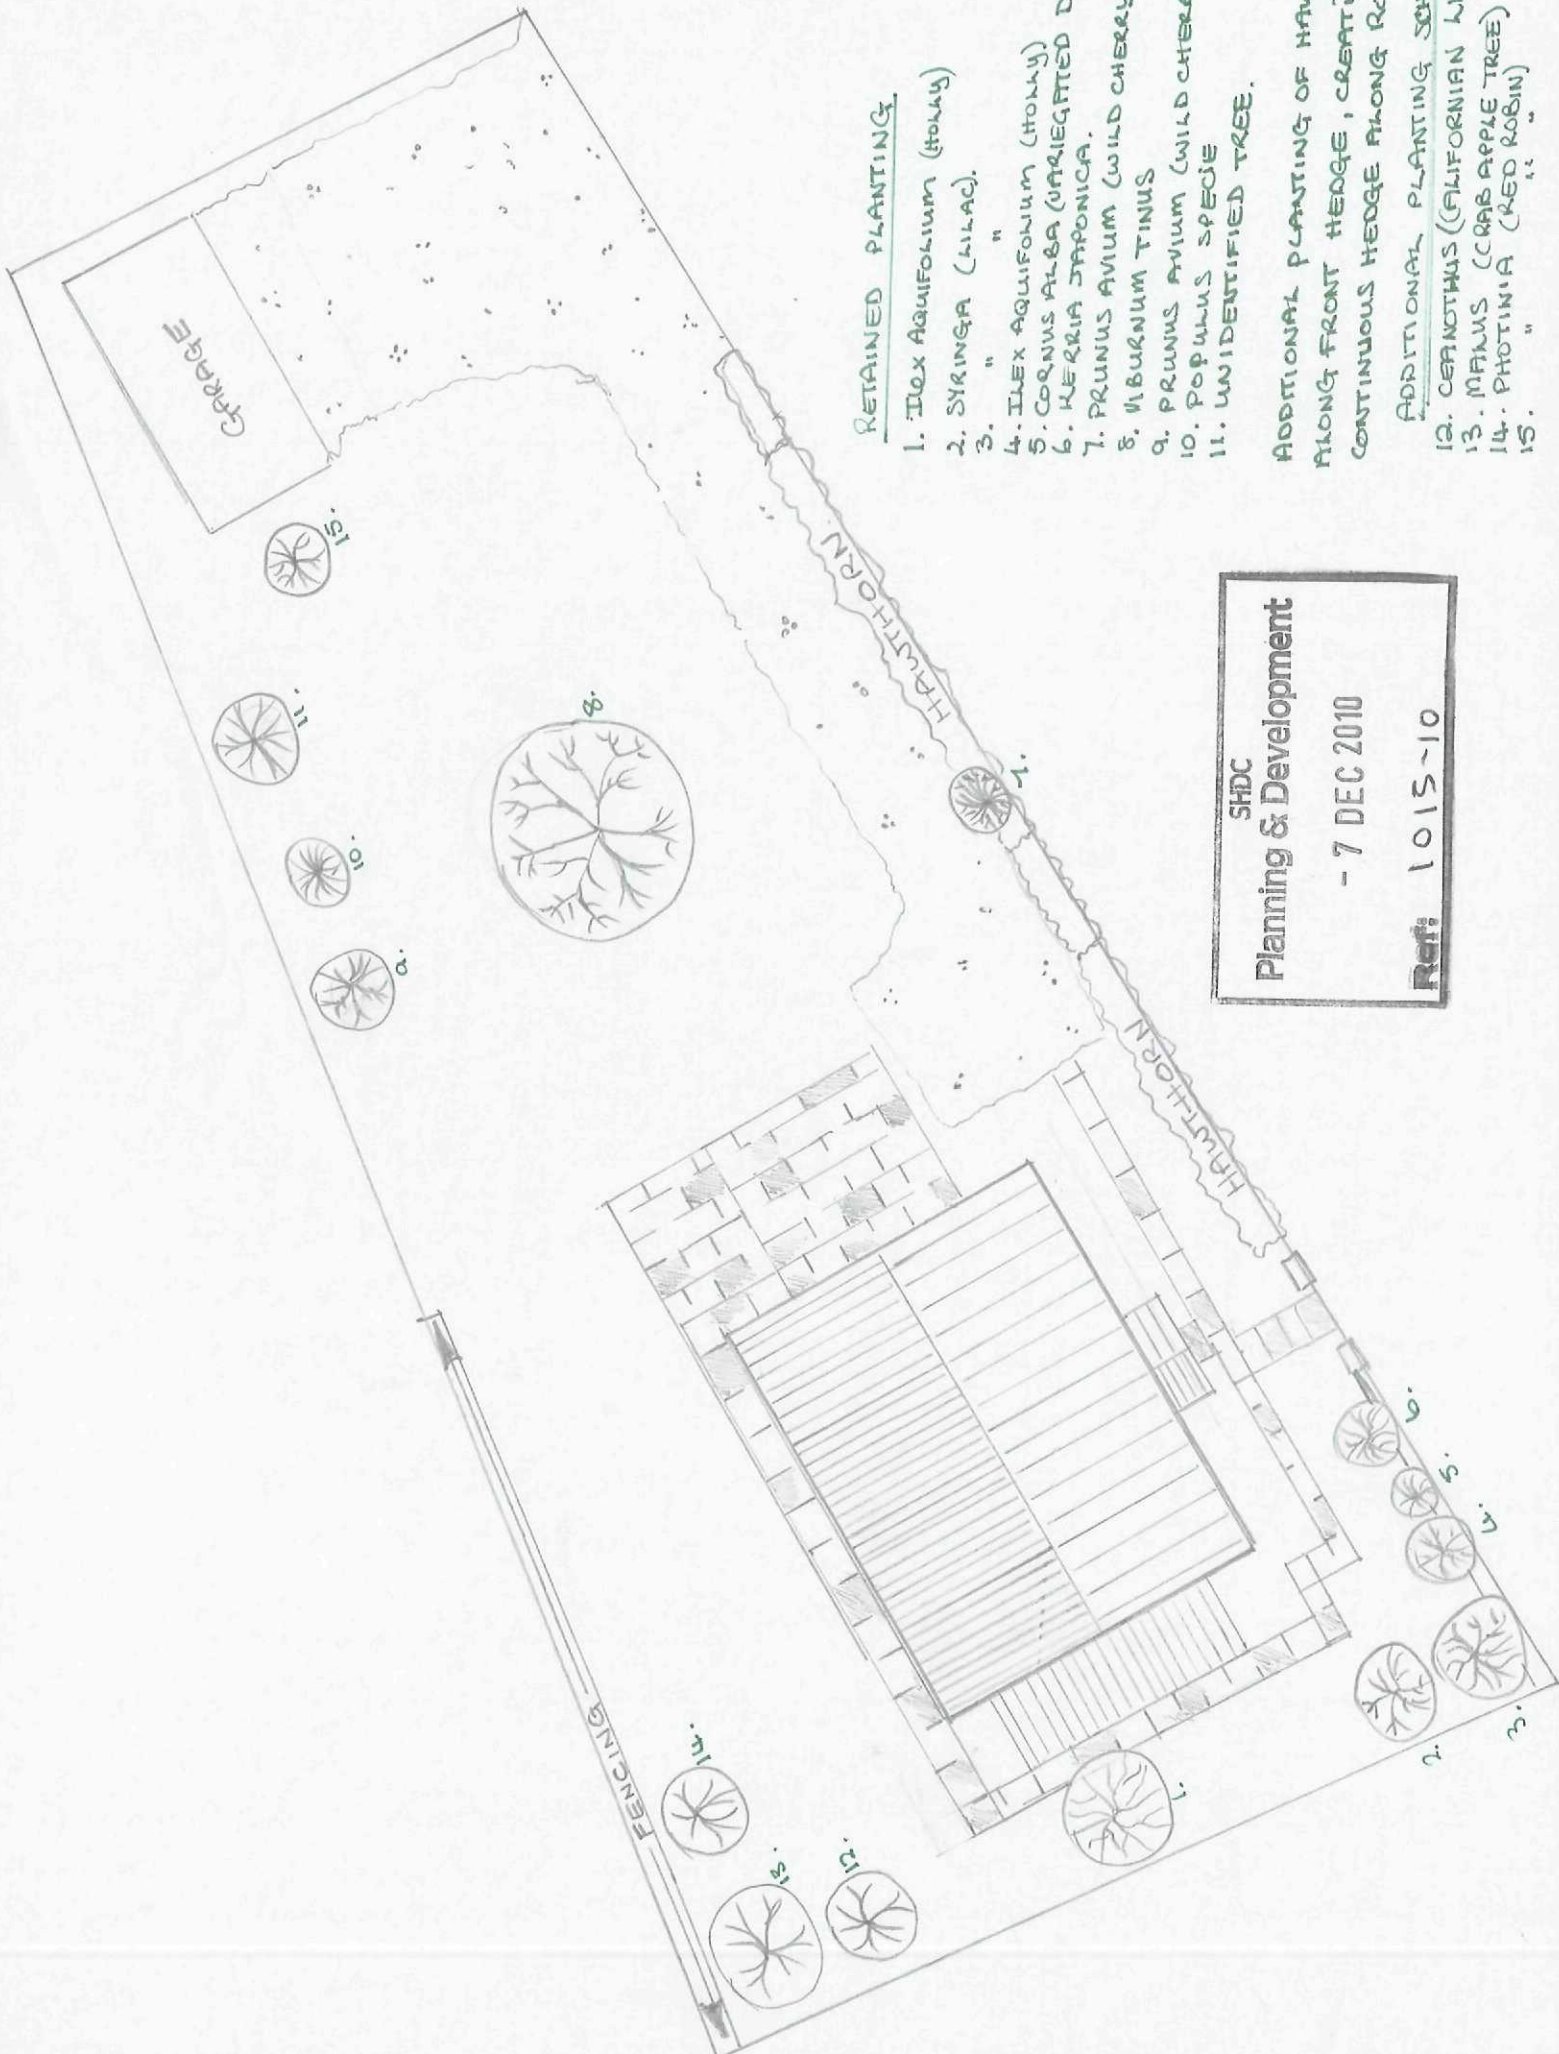

RETAINED PLANTING

1. ILEX AQUIFOLIUM (HOLLY)
2. SYRINGA (LILAC)
3. " "
4. ILEX AQUIFOLIUM (HOLLY)
5. CORNUS ALBA (VARIEGATED DOGWOOD)
6. KERRIA JAPONICA
7. PRUNUS AVIUM (WILD CHERRY)
8. VIBURNUM TINUS
9. PRUNUS AVIUM (WILD CHERRY)
10. POPULUS SPECIE
11. UNIDENTIFIED TREE.

ADDITIONAL PLANTING OF HAWTHORN
ALONG FRONT HEDGE, CREATING A
CONTINUOUS HEDGE ALONG ROADSIDE.

- ADDITIONAL PLANTING SCHEDULE
12. CERCANOTUS (CALIFORNIAN LILAC)
 13. MAHUA (CRAB APPLE TREE)
 14. PHOTINIA (RED ROBIN)
 15. " "

SHDC
Planning & Development
- 7 DEC 2010
Ref: 1015-10