


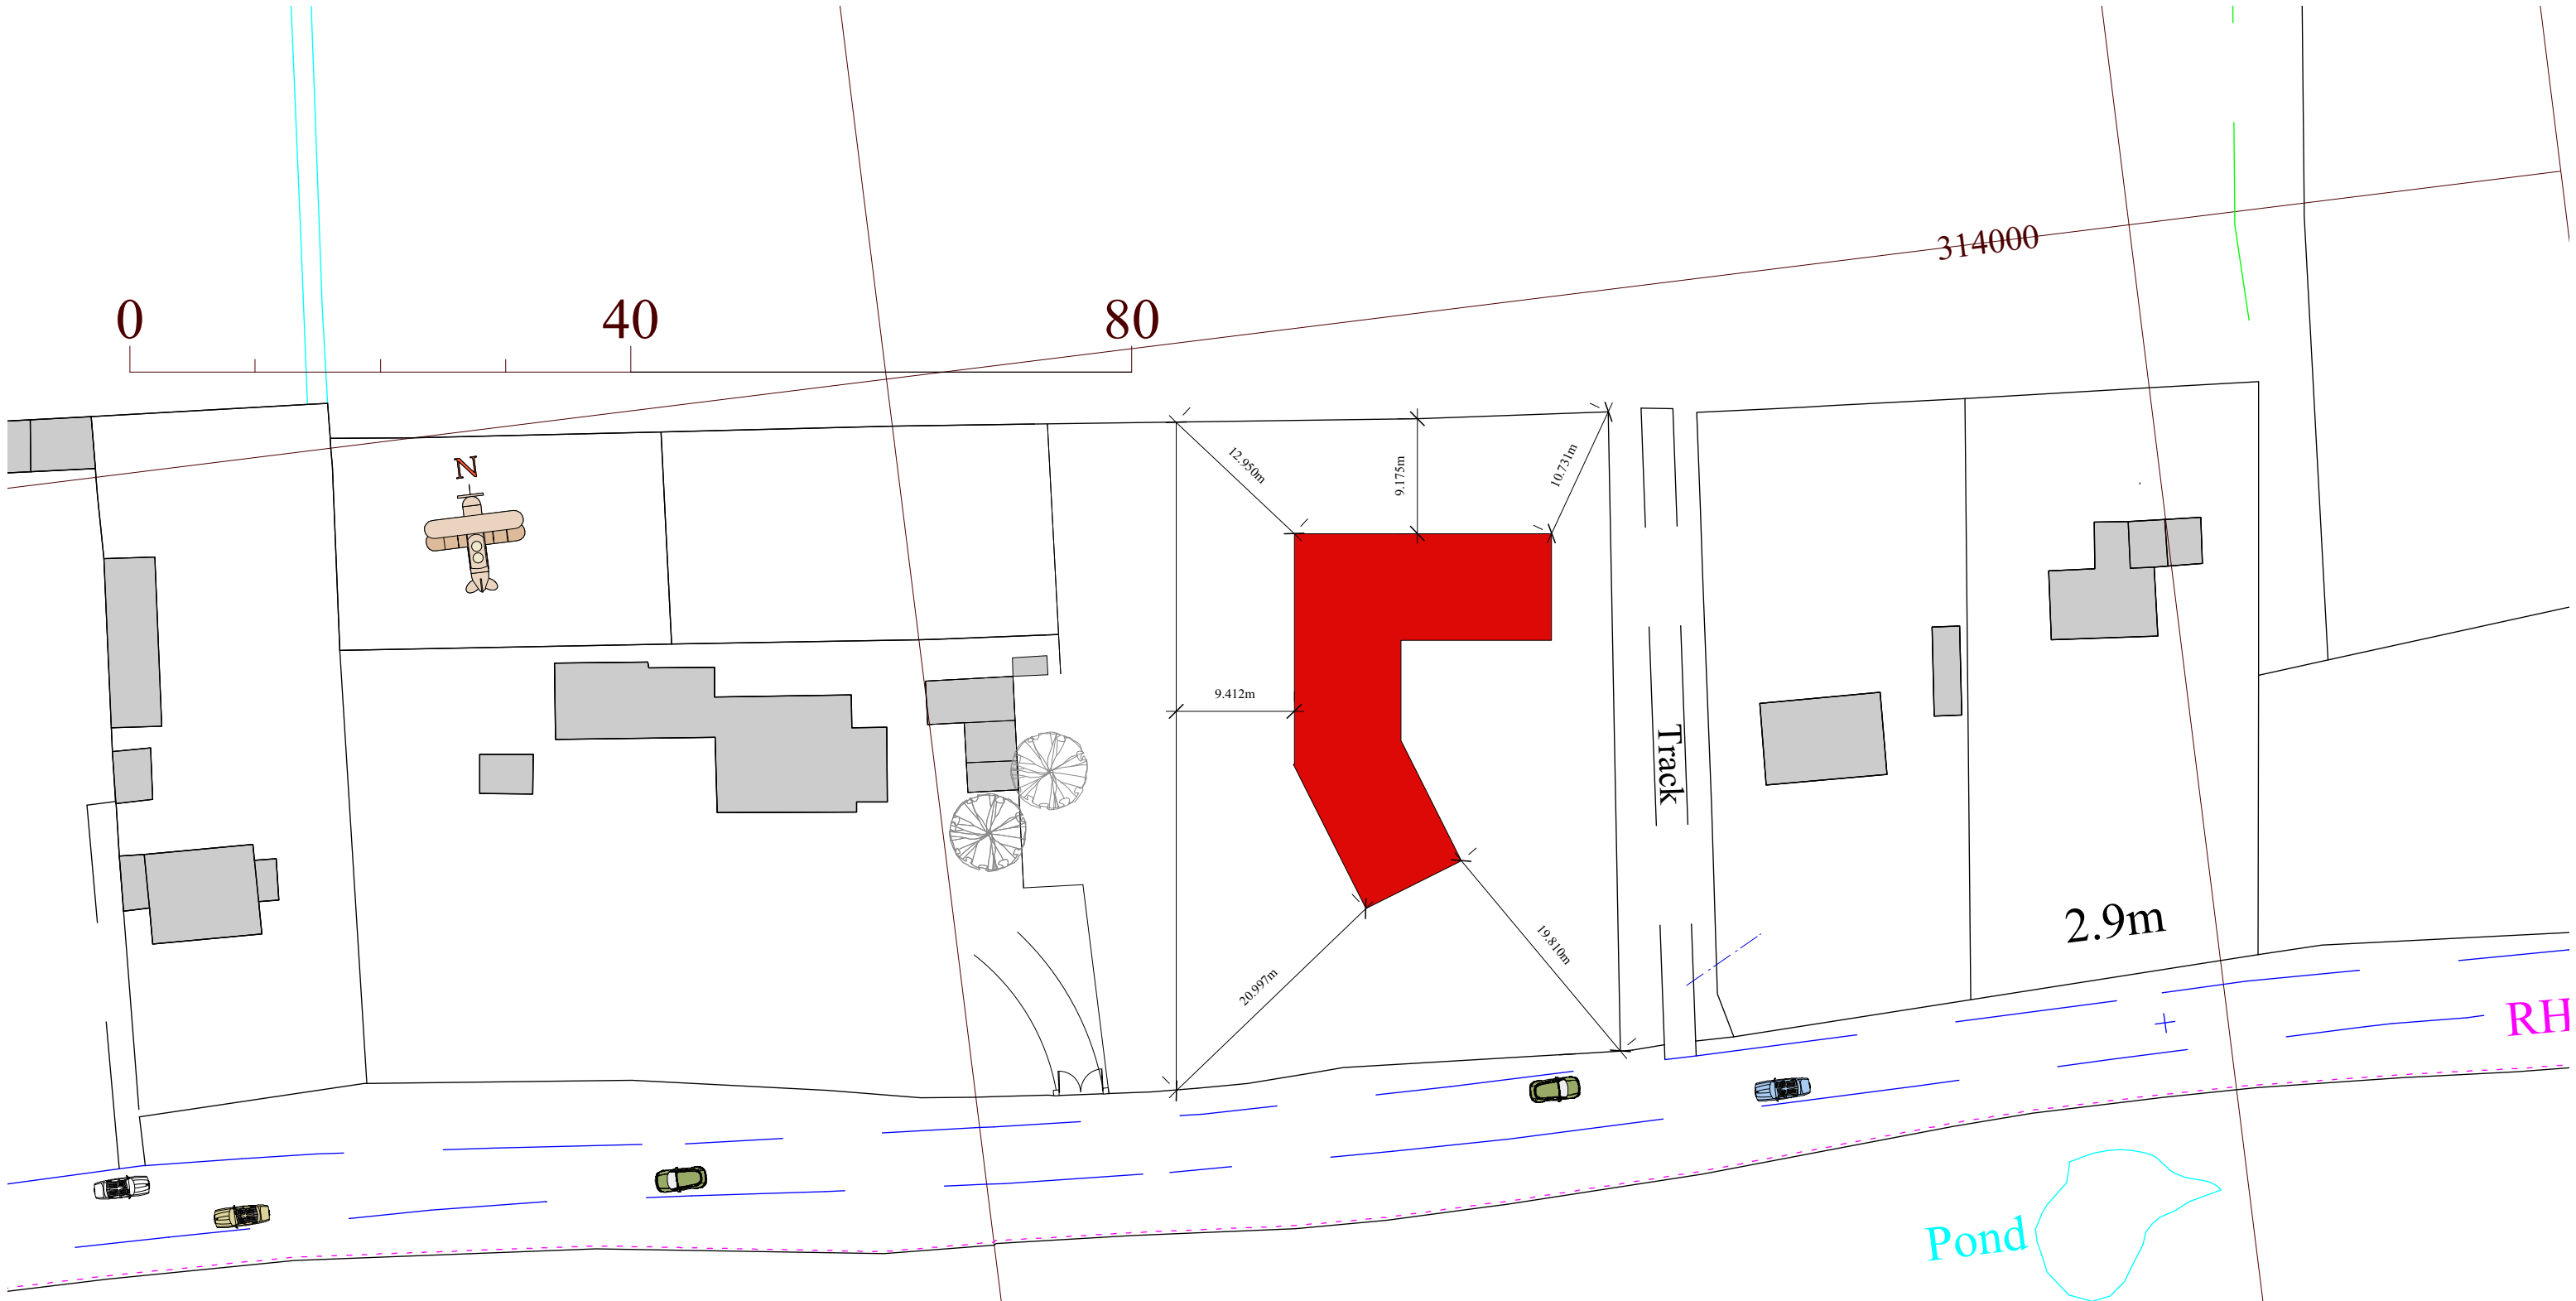

John Dickie Associates
Chartered Building Engineers
5, Victor Way, □Cherry Holt Road, Bourne, Lincs
PE10 9PT
Tel 07778 297733 jda@ndirect.co.uk

Proposed Earth Sheltered Dwelling
on Land Adjacent to
Homeland, Eugate Road,
Whaplode Drove, Spalding Lincs
P E12 OSP

Drawing Title : Proposed Block Plan
Client : Mr S. Jeffs
Date December 2018
Scale 1 to 500 at A3 Landscape

Drawing No JDA/2018/175.BLOCK.001