

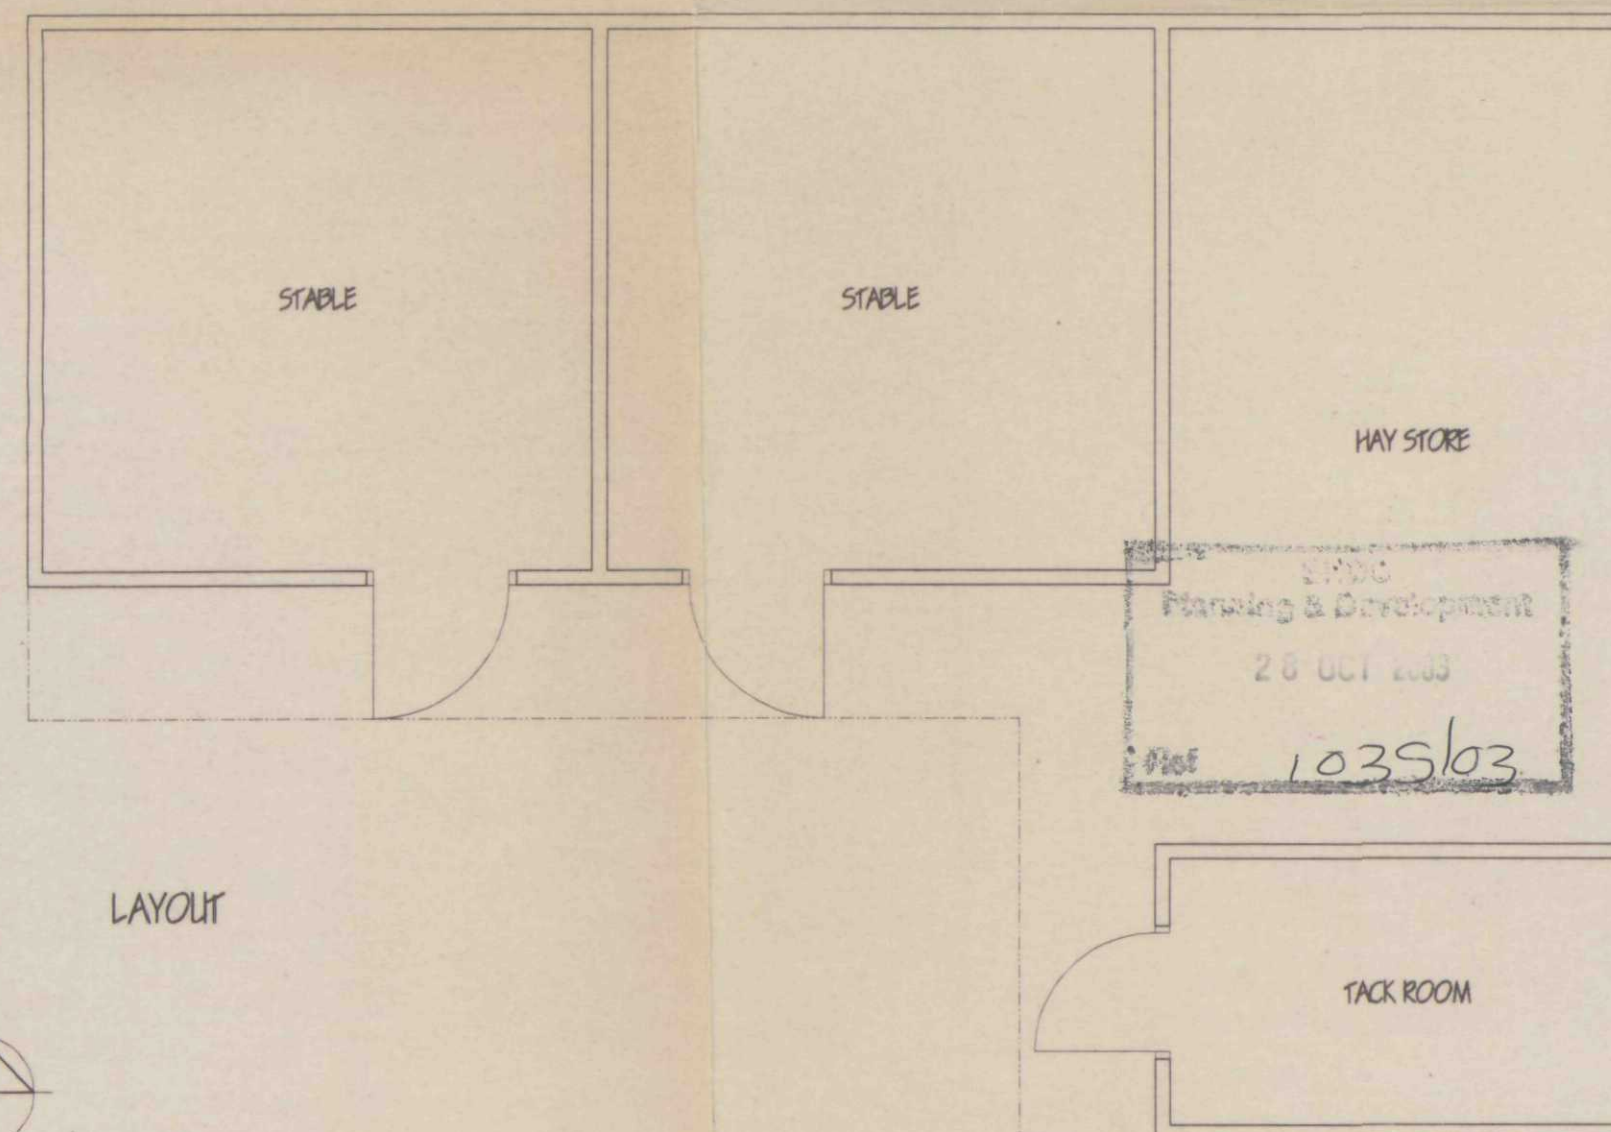
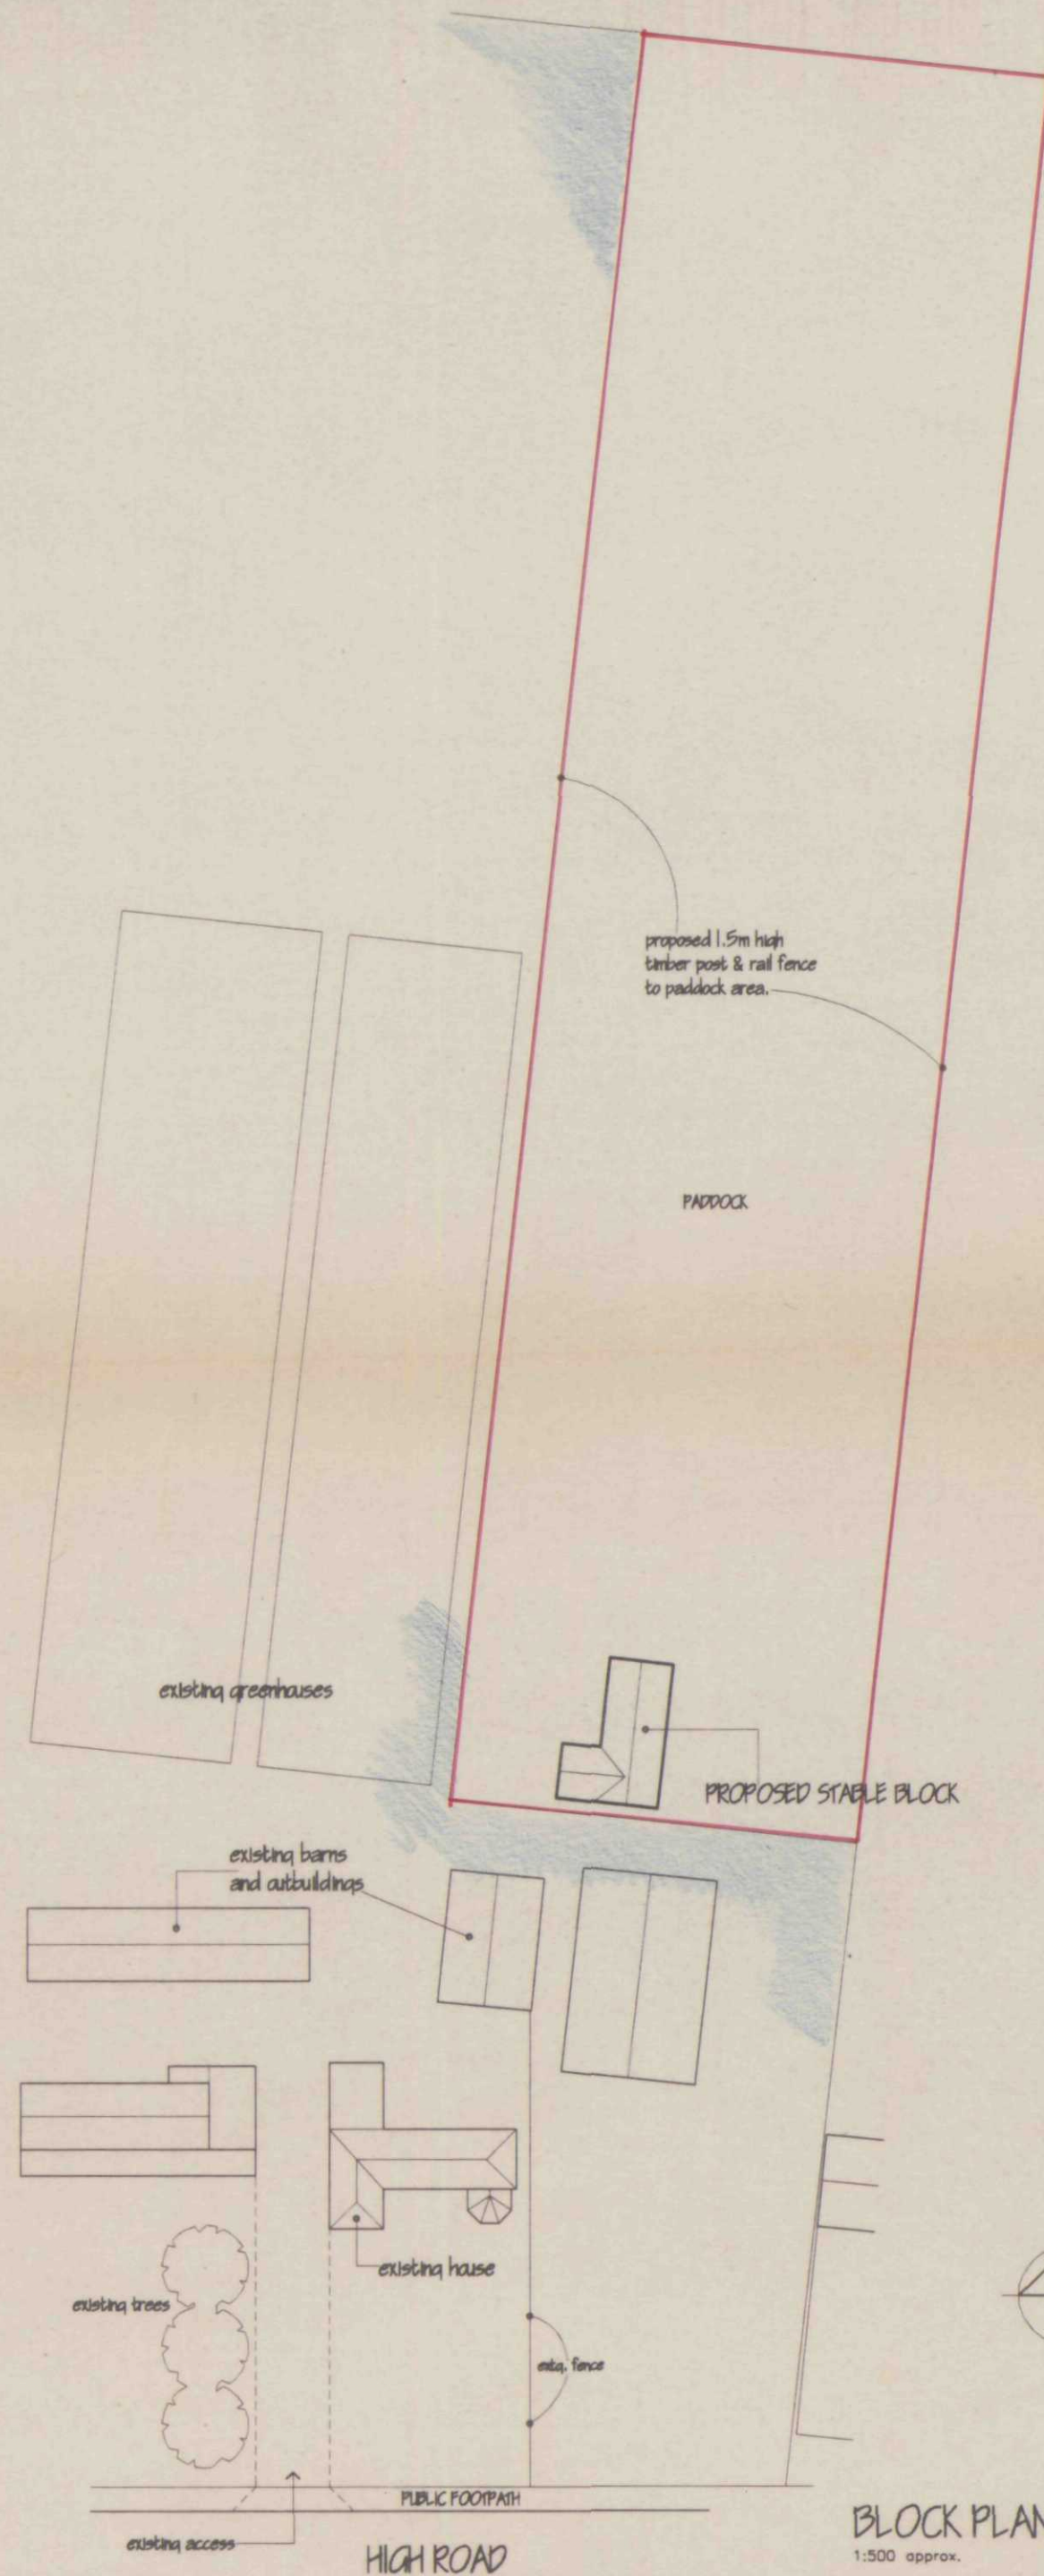


DO NOT SCALE FROM THIS DRAWING

This drawing is copyright and may not be altered, traced, copied, photographed or used for any other purpose other than that for which it is issued without consent of Mark Dennis - Architectural Services. The General Contractor is to check all dimensions on site and report any discrepancies to the Architect.

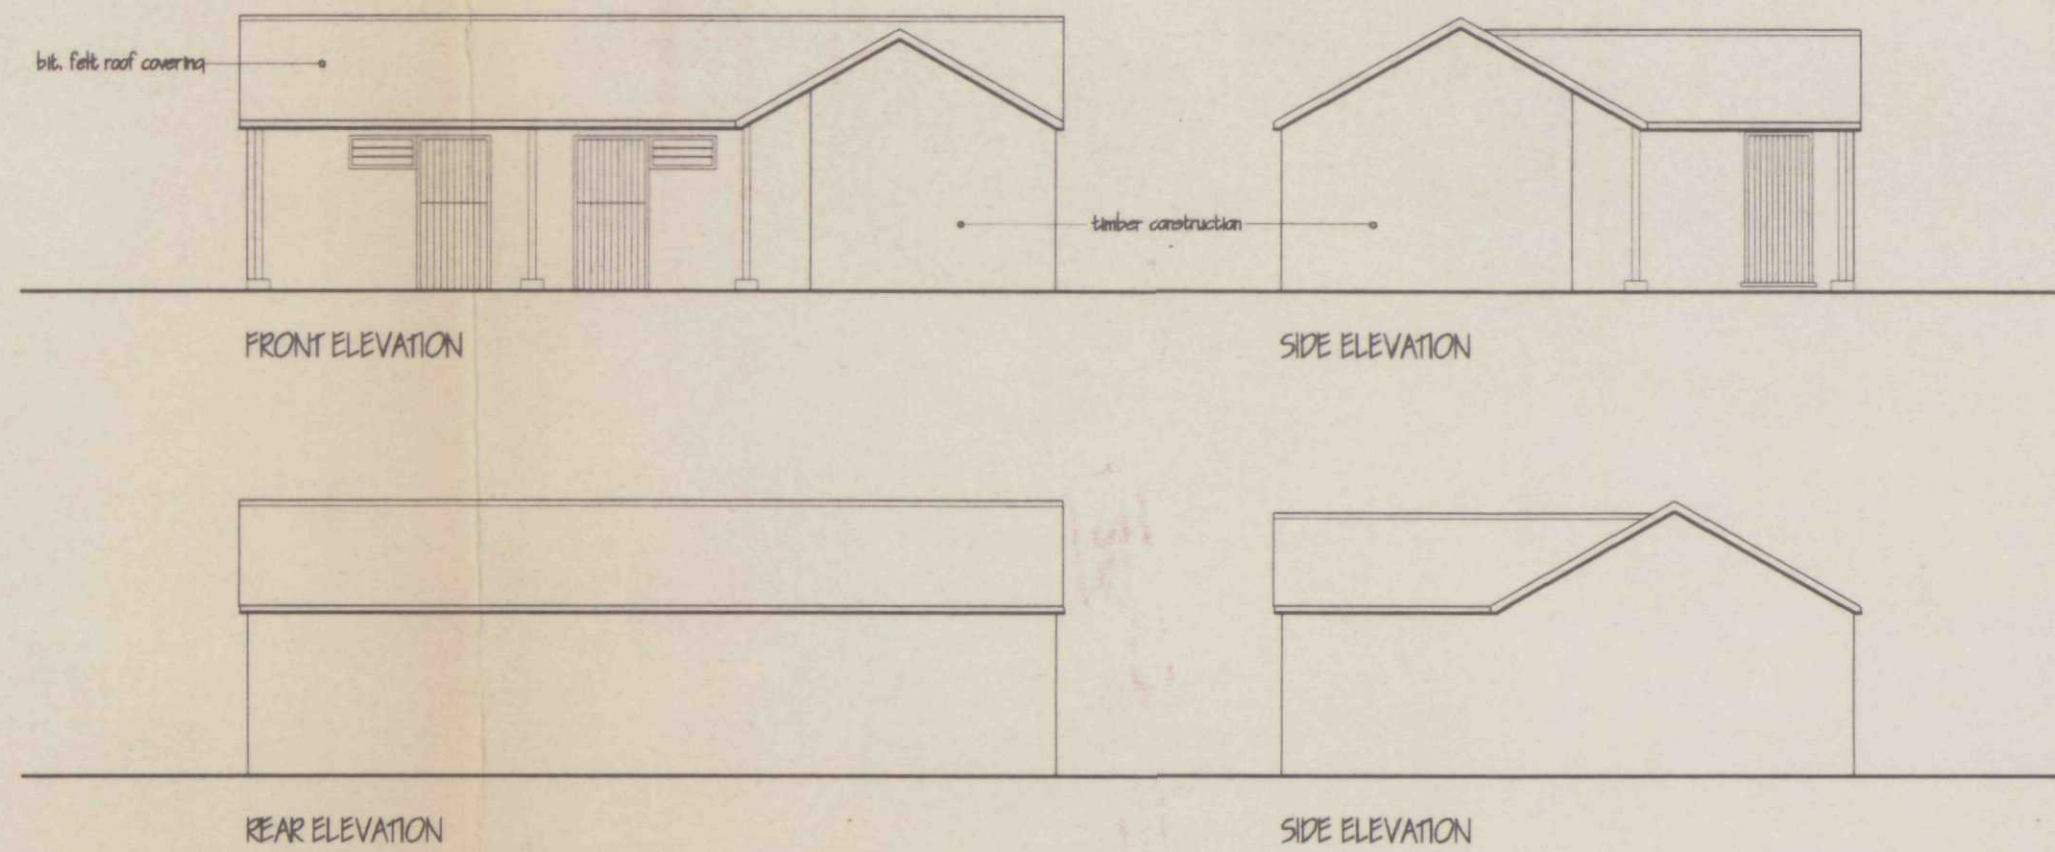

**DETERMINED
PLAN**

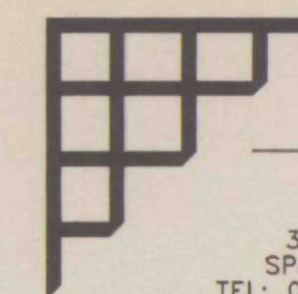

MARK DENNIS
architectural services

32 PRIMROSE CRESCENT - PINCHBECK
SPALDING - LINCOLNSHIRE - PE11 3RT
TEL: 01775 760396 FAX: 01775 760396

PROJECT TITLE

PROPOSED DETACHED STABLE BLOCK AT
JAMPH HOUSE, HIGH ROAD,
WHAPLODE, SPALDING, Lincs.

FOR: MR & MRS C HUGHES

LAYOUT, ELEVATIONS & BLOCK PLAN.

REV	DESCRIPTION	DATE	BY
A	BLOCK PLAN REVISED TO INCORPORATE PADDOCK AREA (AS REQUESTED BY SHDC - DEVELOPMENT CONTROL)	OCT 03	MD

SCALE
1:100, 1:150, 1:500

DRAWN
MD

DATE
AUG 03

DRAWING No.
05.026 / 01 A